



1 0 1 2 3 4
Metres @ 1:100 Scale



Isometric

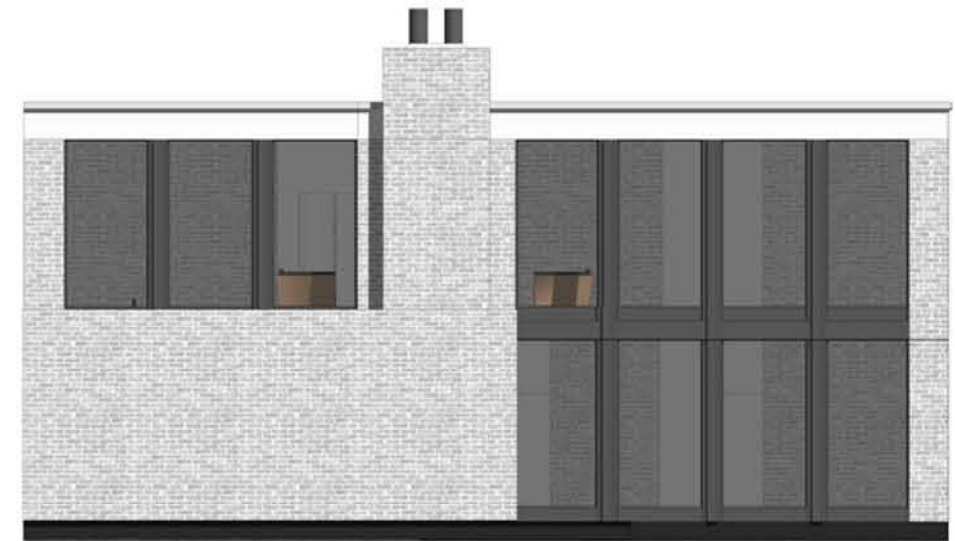

Existing Front Elevation

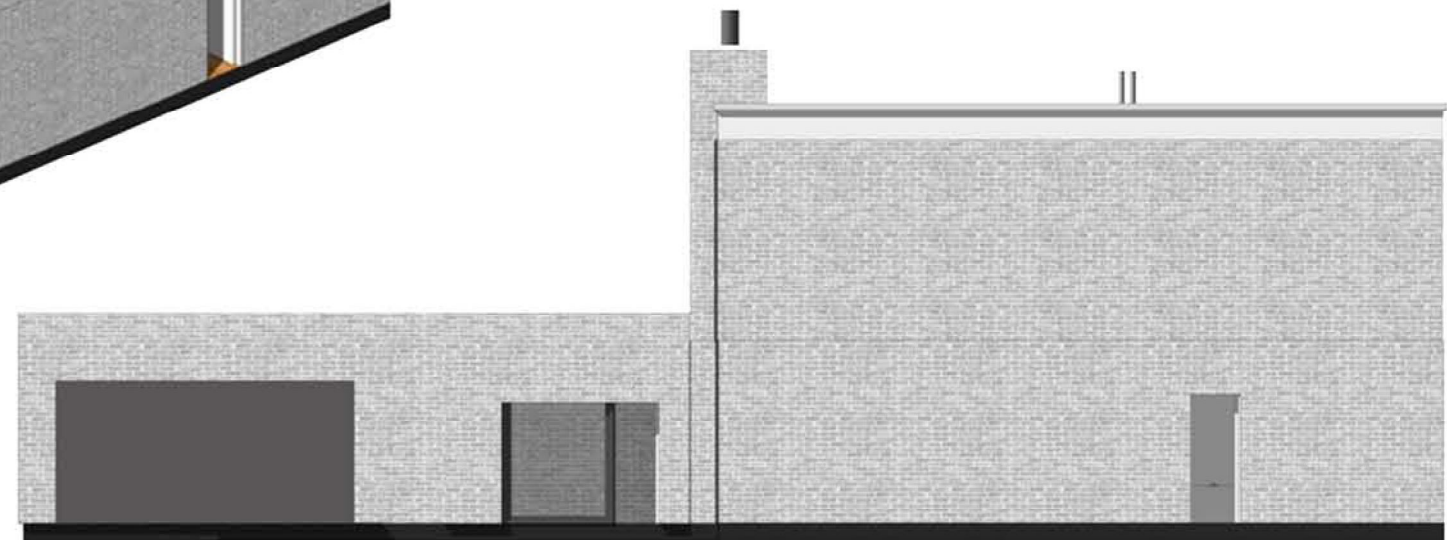

Existing Side Elevation

Proposed Extension
276 Sea Front
Hayling Island
For Mr M Graham
Scale - 1:100 at Page Size A3
Date - June 2015