

50mm batten profile


Single ply rubber membrane
adhered to roofing system,
on vapour check layer to
BS6229

Grey rainwater gutter

Timber fascia board


Continuous eaves vent

9.5mm soffit board

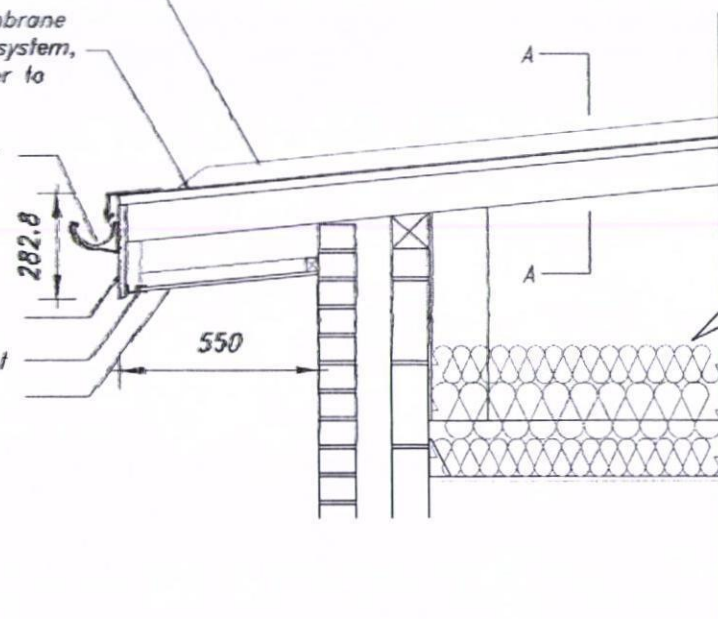


Eaves Detail 1

120mm radius extruded
aluminium ridge powder
coat finished to match
colour of single ply
membrane

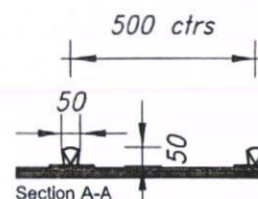


50mm Batten
Profile

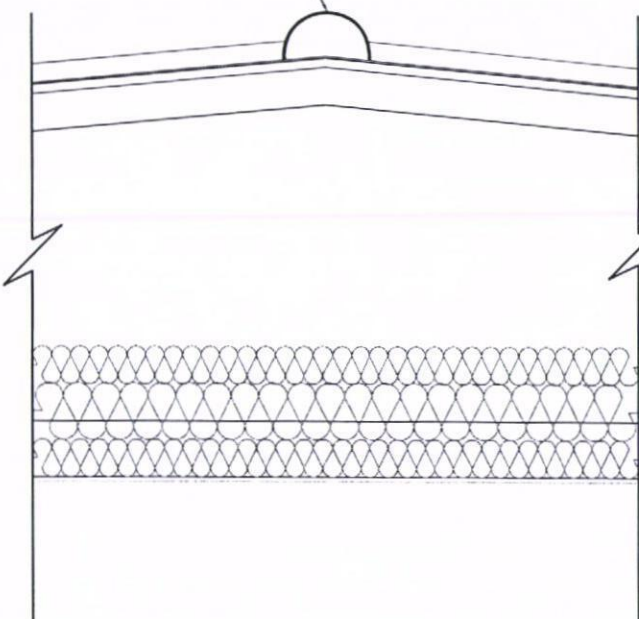


Ridge Detail

50mm batten profile

Single ply rubber membrane
adhered to roofing system, on
vapour check layer to BS6229

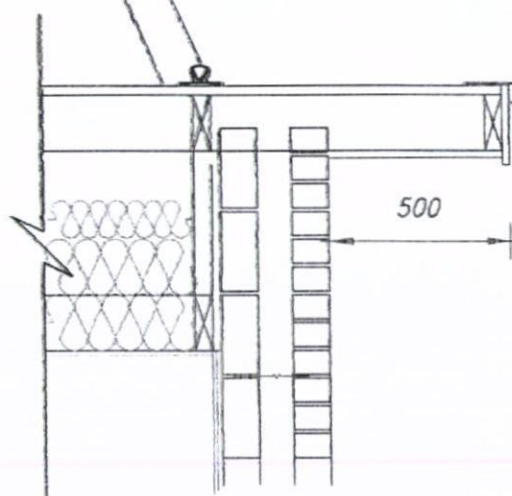


Second Floor Gable Detail

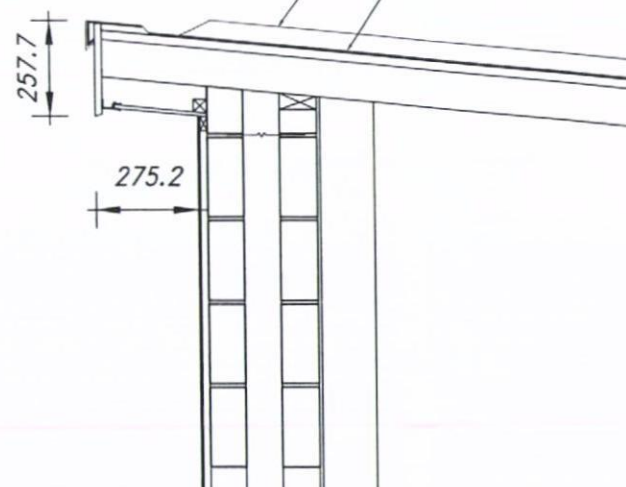

Eaves Detail 2

50mm batten profile

Single ply rubber membrane
adhered to roofing system,
on vapour check layer to
BS6229

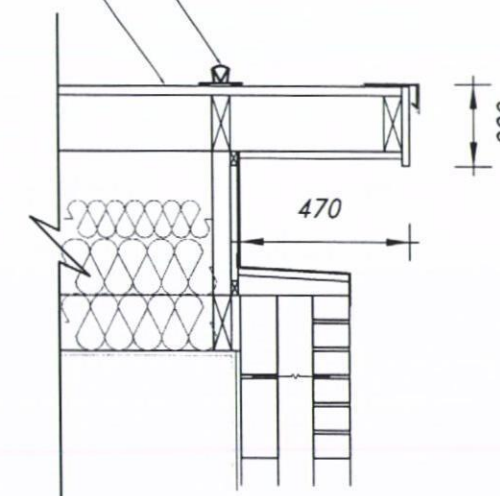

Thrid Floor Gable
Detail



■ Drawing Based Upon:

Status: Planning Application

Notes: Contractors are not to scale from this drawing. All
dimensions to be checked on site and any discrepancies,
ambiguities and/or omissions between this drawing and
information given elsewhere must be reported to this office.
If in doubt, ask.

RPS

Suites 55 & 58 Cherry Orchard East Knebworth Park Swindon Wilts SN2 8UQ
T 01793 818100 F 01793 818101 E rpsn@rpsgroup.com W www.rpsgroup.com

■ Client: Taylor Wimpey Southern Counties

Project: Old Park Farm, Waterlooville.

Title: Phase 2 - Single Ply Membrane
Roof Details

Date: 03.09.10 Scale: 1:20 Original Paper Size: A3

Drawn: AJC Checked: CHx Job Ref: JWB3058

■ Figure Number: 601-49 Rev: -

www.rpsgroup.com