

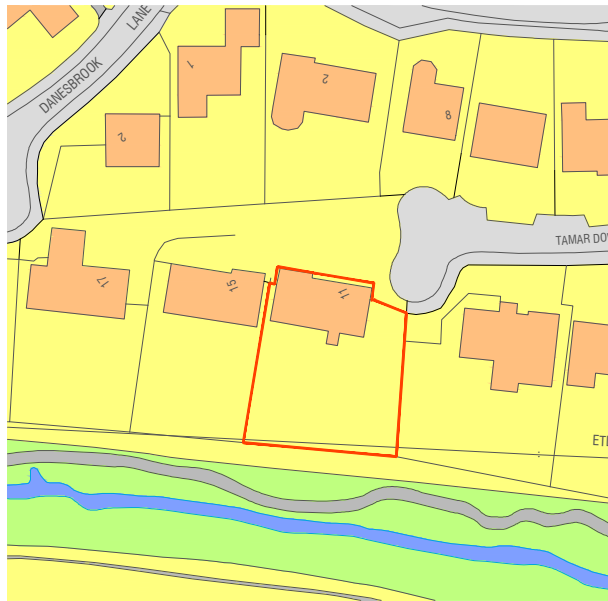
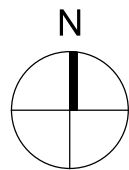
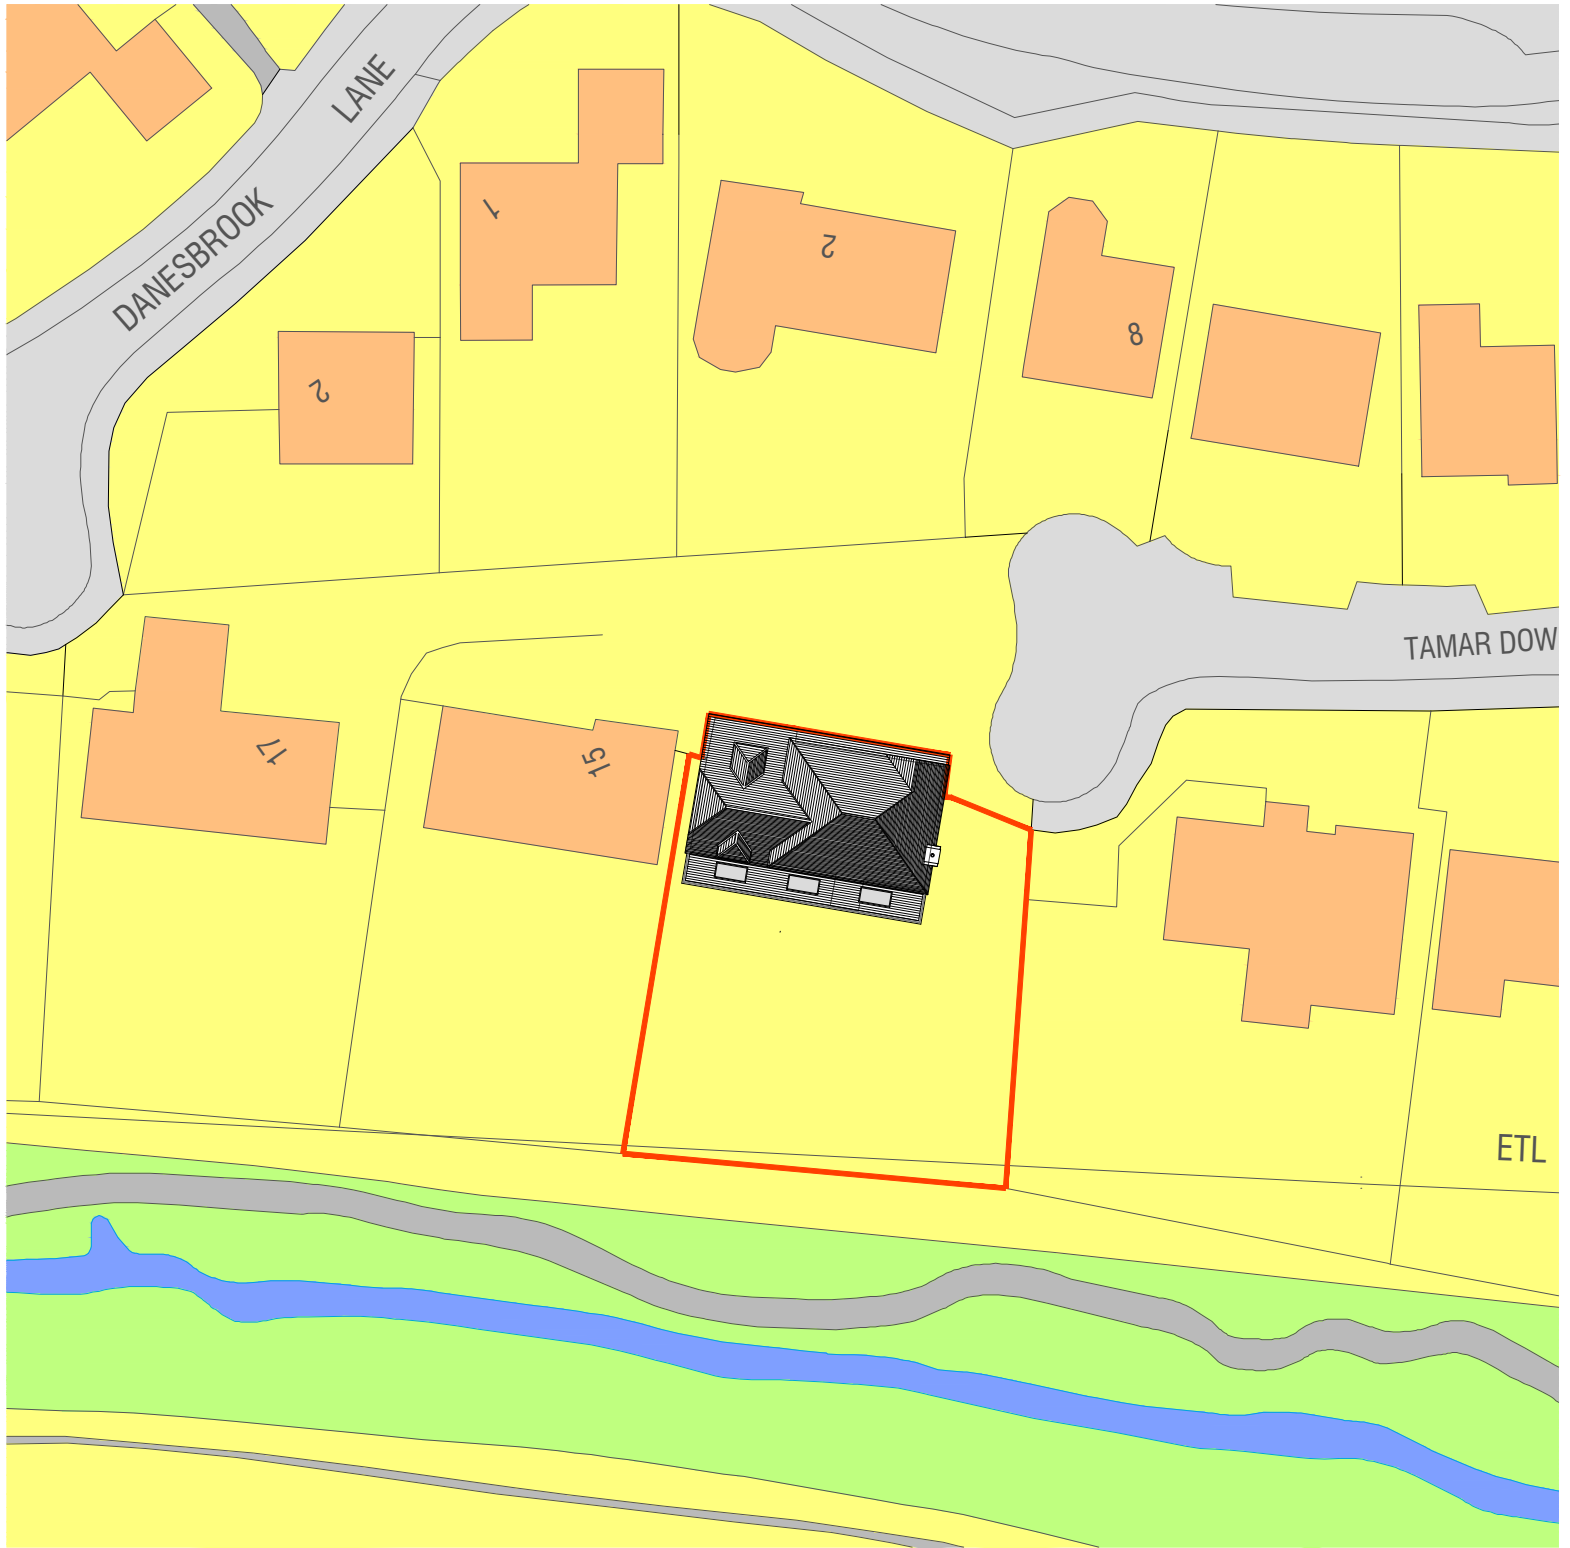


Location Plan 1:1250

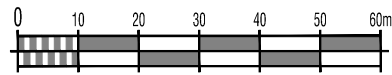

Block Plan 1:500

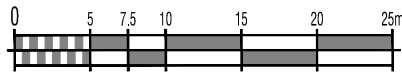

Rev	Date	Description	By	PM
A	17.09.15	Issued for Planning	CJ	JM

REVISIONS

DRAWING STATUS:
Existing

REVISION:
A

PROJECT
Extension and Alterations to
11 Tamar Down, Waterlooville
CLIENT
Una and Bill Allan

Scale @ A3: Various
Date: © Sept 2015

Drawn by: CJ
Checked by: JM

DRAWING TITLE
Location and Block Plan

DRAWING NUMBER:
226.E100_A

