
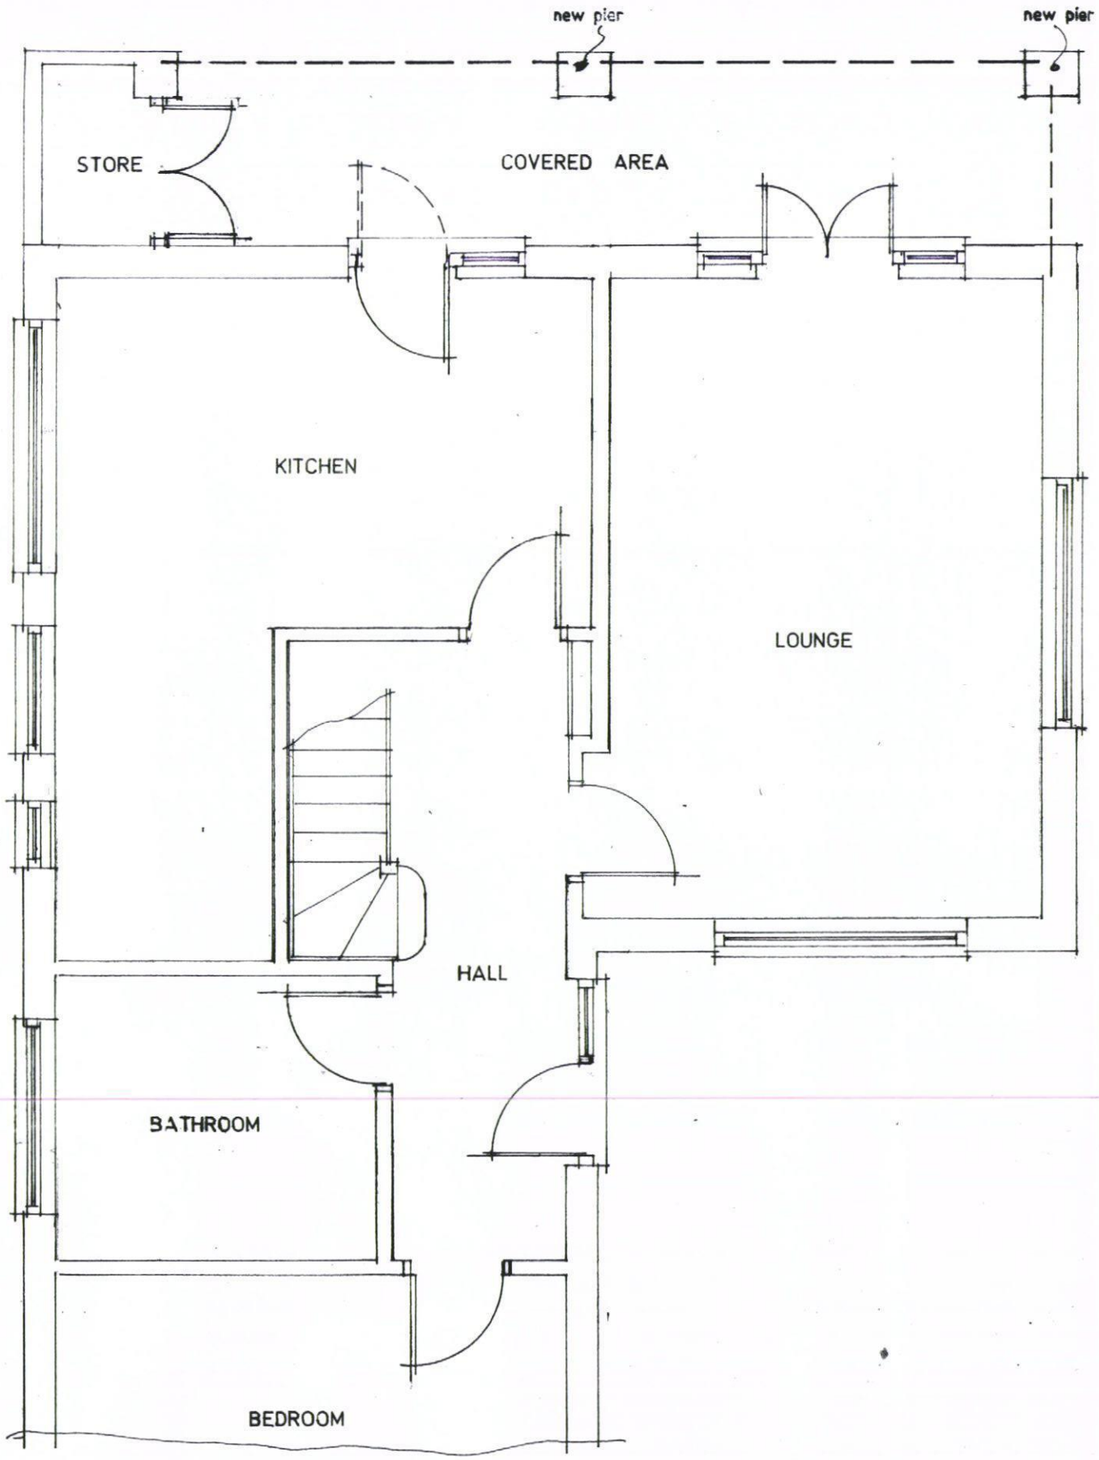


Proposed Ground Floor Layout.

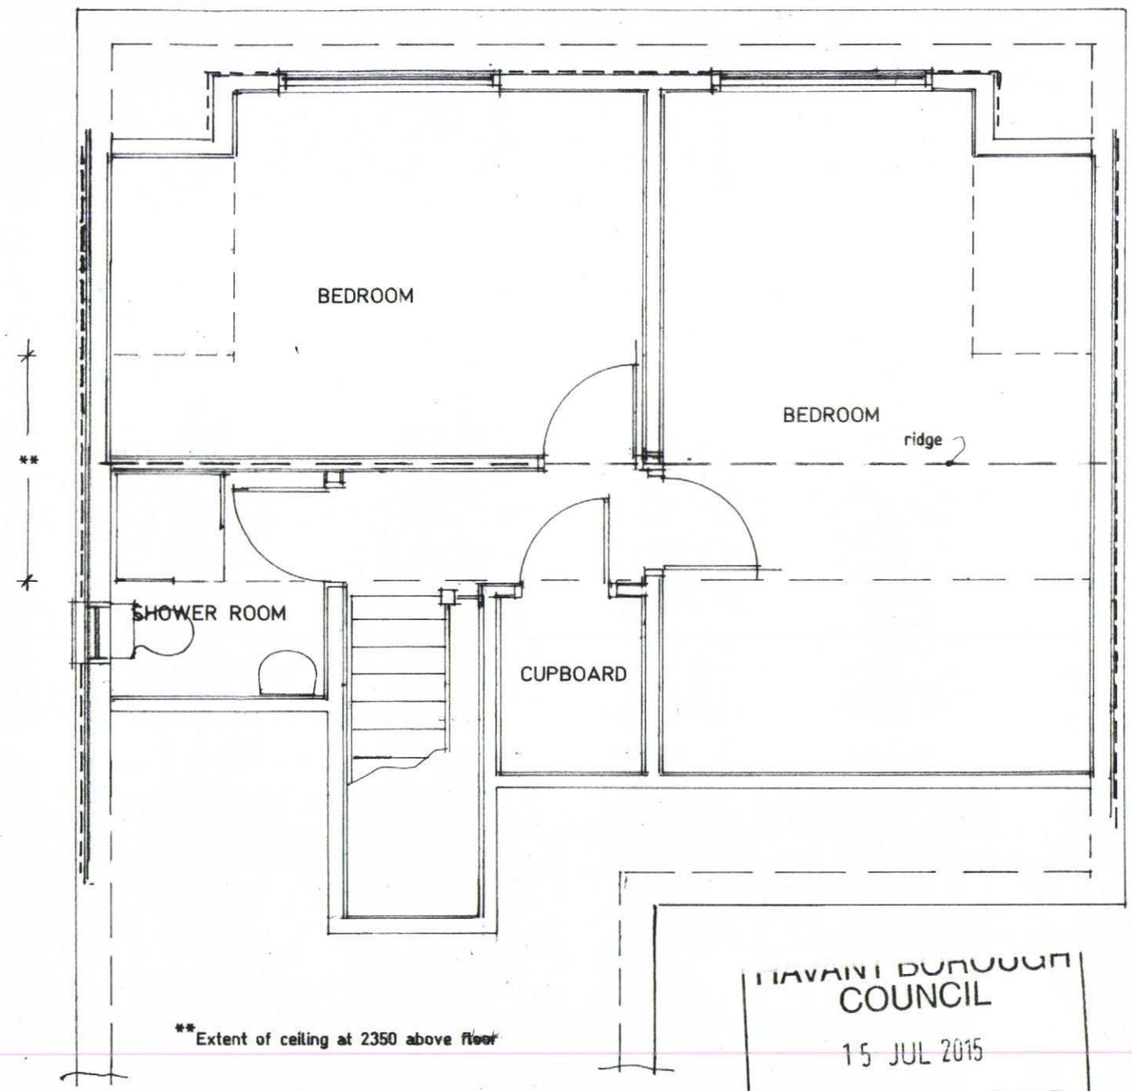

****Extent of ceiling at 2350 above floor**

Proposed First Floor Layout.

HAVANT BOROUGH COUNCIL
15 JUL 2015
RECEIVED

Proposed alterations & first floor extension at 41 Cherry Tree Avenue, Cowplain, Waterlooville, Hants. PO8 8AY

A. Packman Esq..

Scale 1:50	Date May 2015
A3 Drawing Number	2
Revision	