




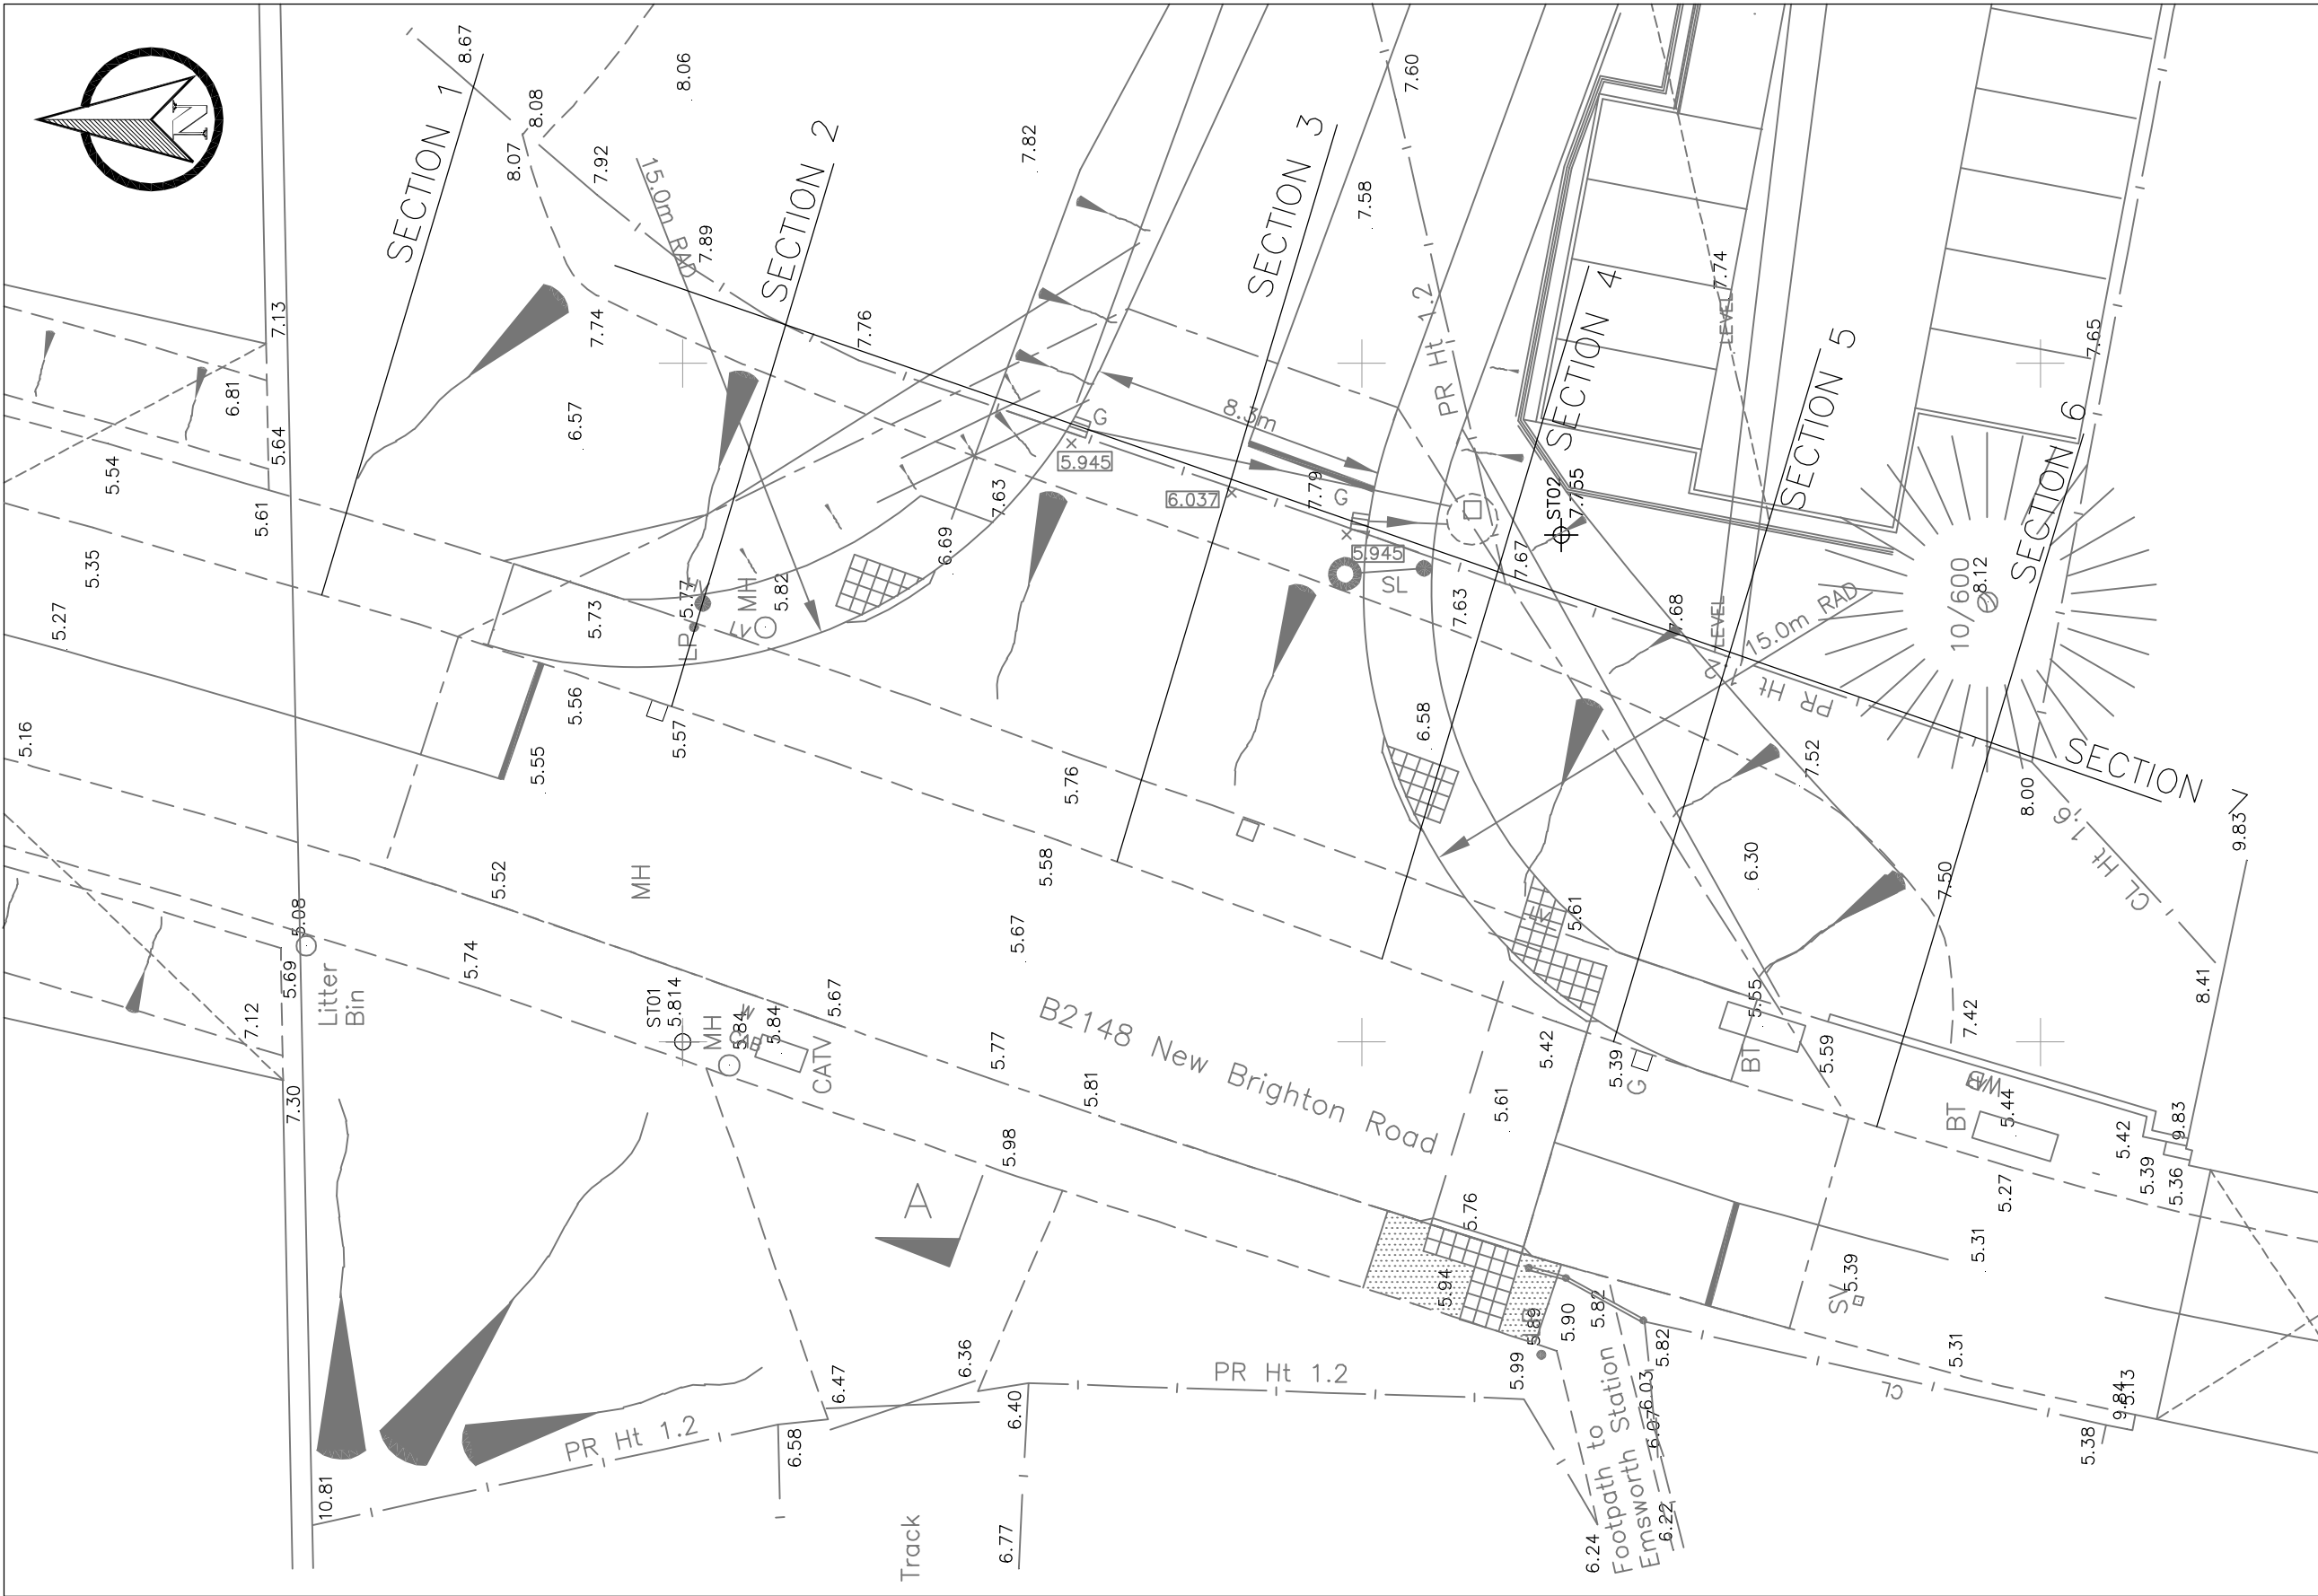


LOCATION OF SECTIONS

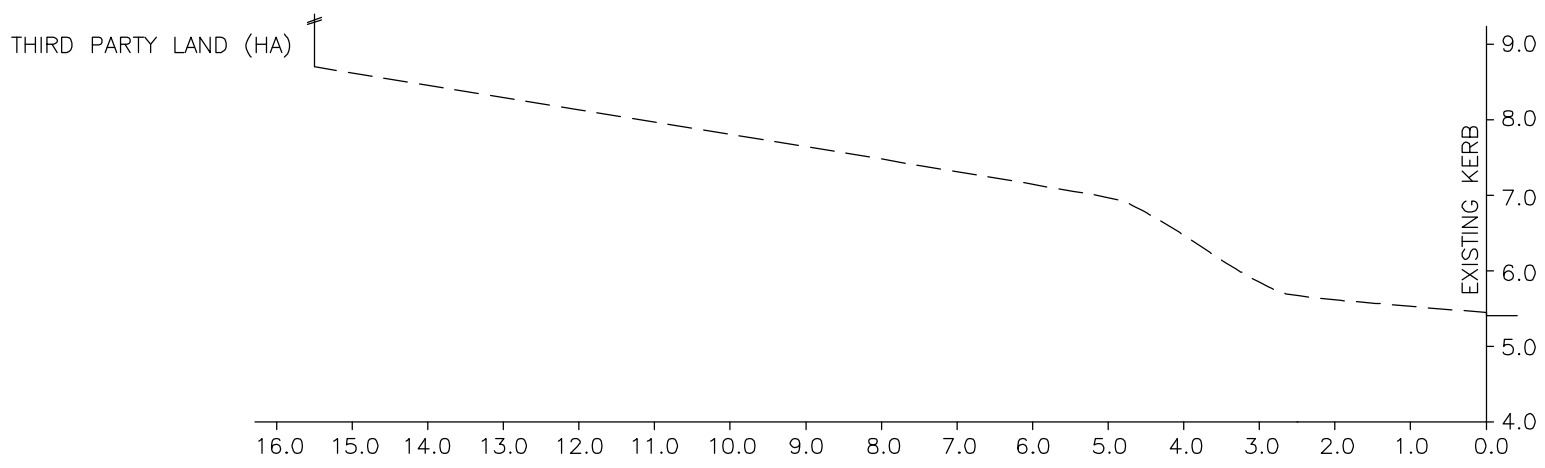

SECTION 1

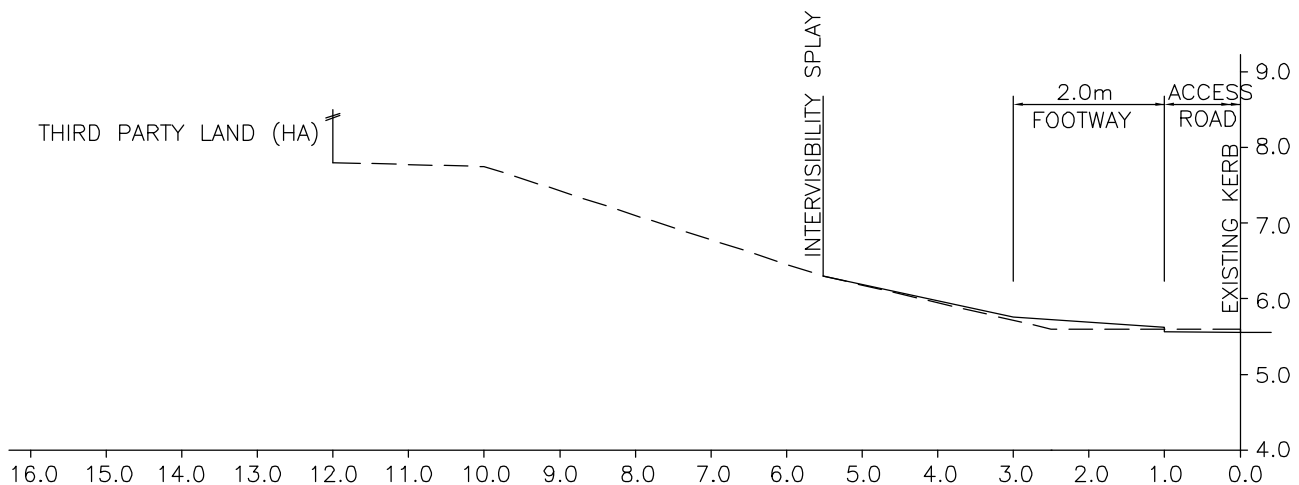


SECTION 2

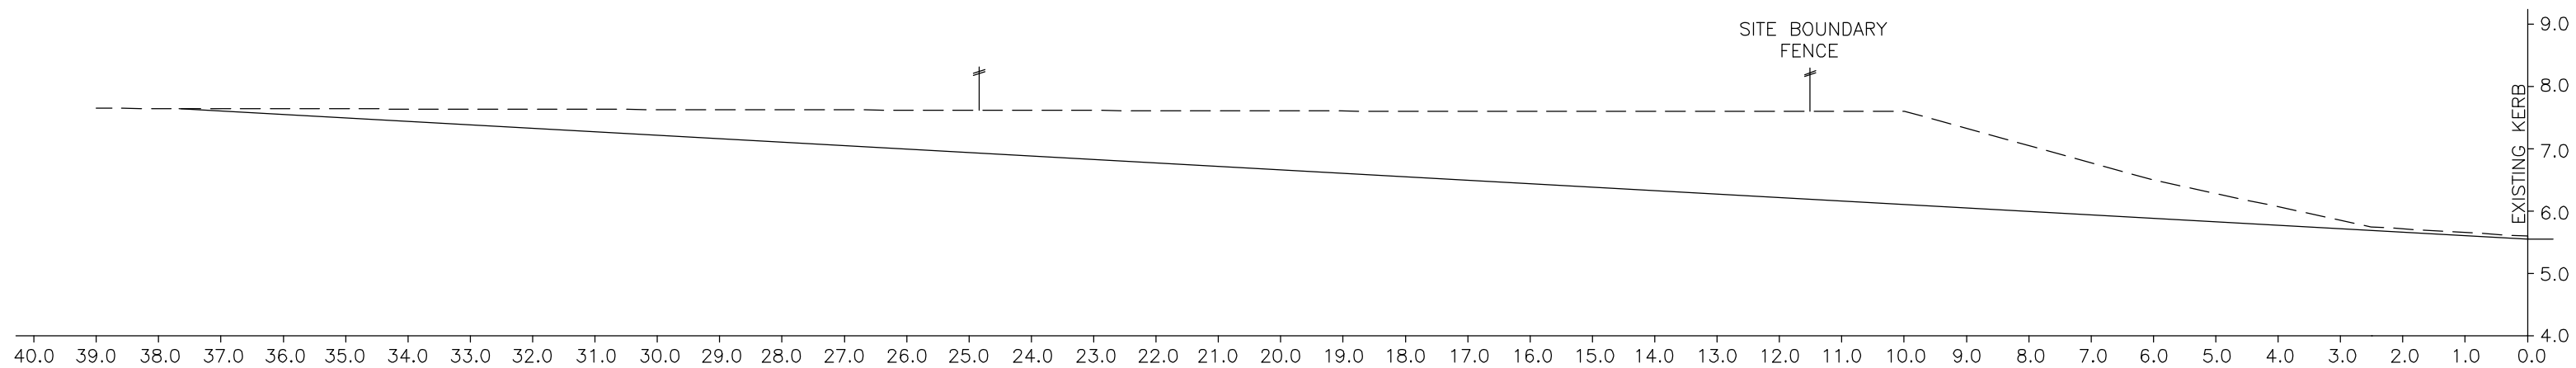


SECTION 3


- NOTES:
1. THIS DRAWING IS INDICATIVE ONLY AND SHOULD NOT BE SCALED.
 2. ALL DIMENSIONS ARE IN METRES UNLESS OTHERWISE SHOWN.

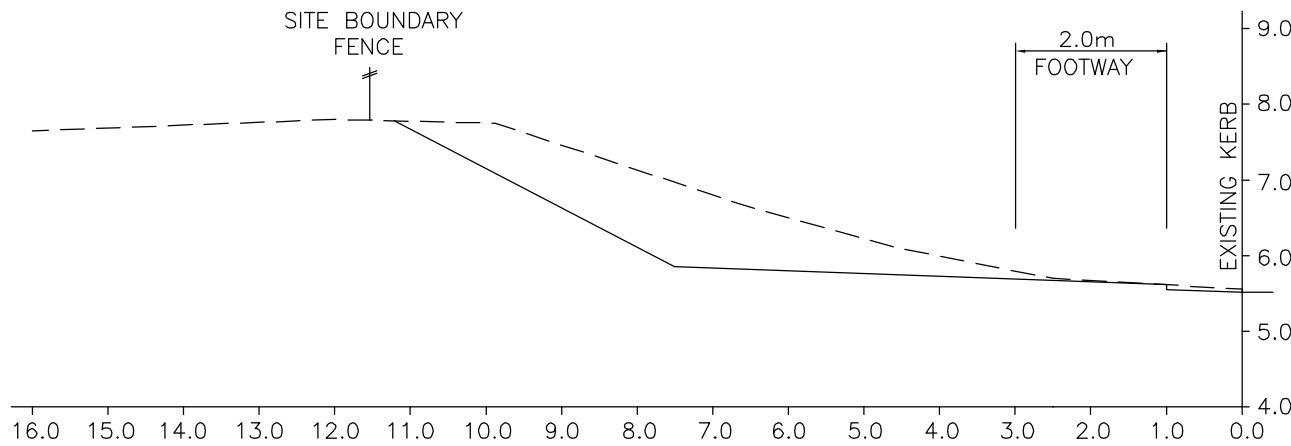


SECTION 4

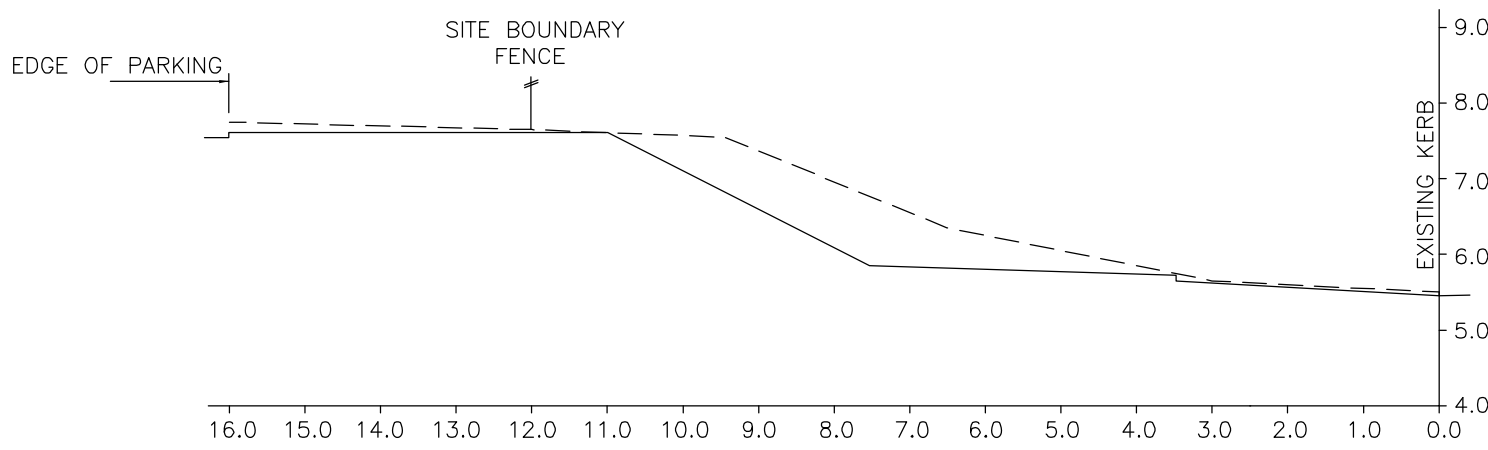

SECTION 5

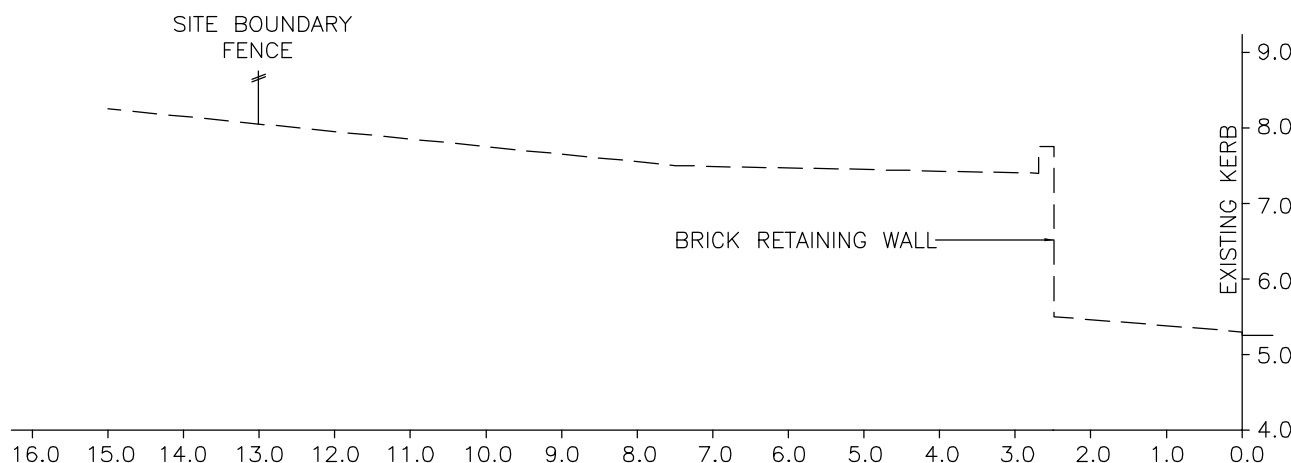

SECTION 6

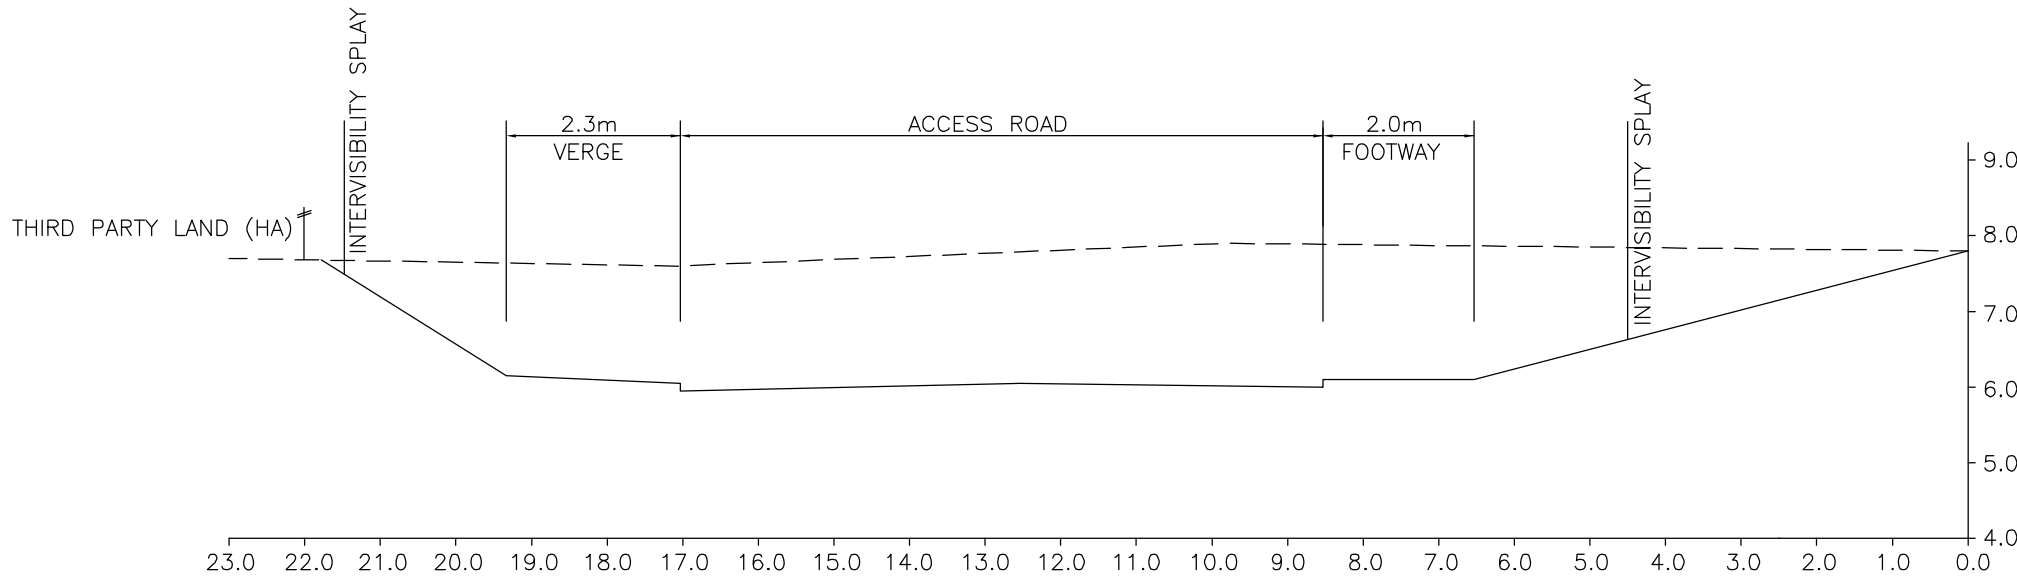

SECTION 7

						CLIENT		HIGHGLADE PROPERTIES						RPF ASSOCIATES						DRAWN JEMR				SCHEME				DRAWING TITLE									
																				CAD JEMR				INTERBRIDGES, EMSWORTH PROPOSED ACCESS				CROSS SECTIONS									
																				CHECKED JEMR																	
A						DETAILED S278 SUBMISSION						06.05.09		JEMR		PSF		PSF		APPROVED PSF				SCALE @ A1 1:100		DATE APR '09		SHEET No.		JOB No. 120		DRG No. RPF/120/010		REV A		SUFFIX	
REV.						AMENDMENT						DATE		DRAWN		CHKD		APPD																			