



SUPERSEDED

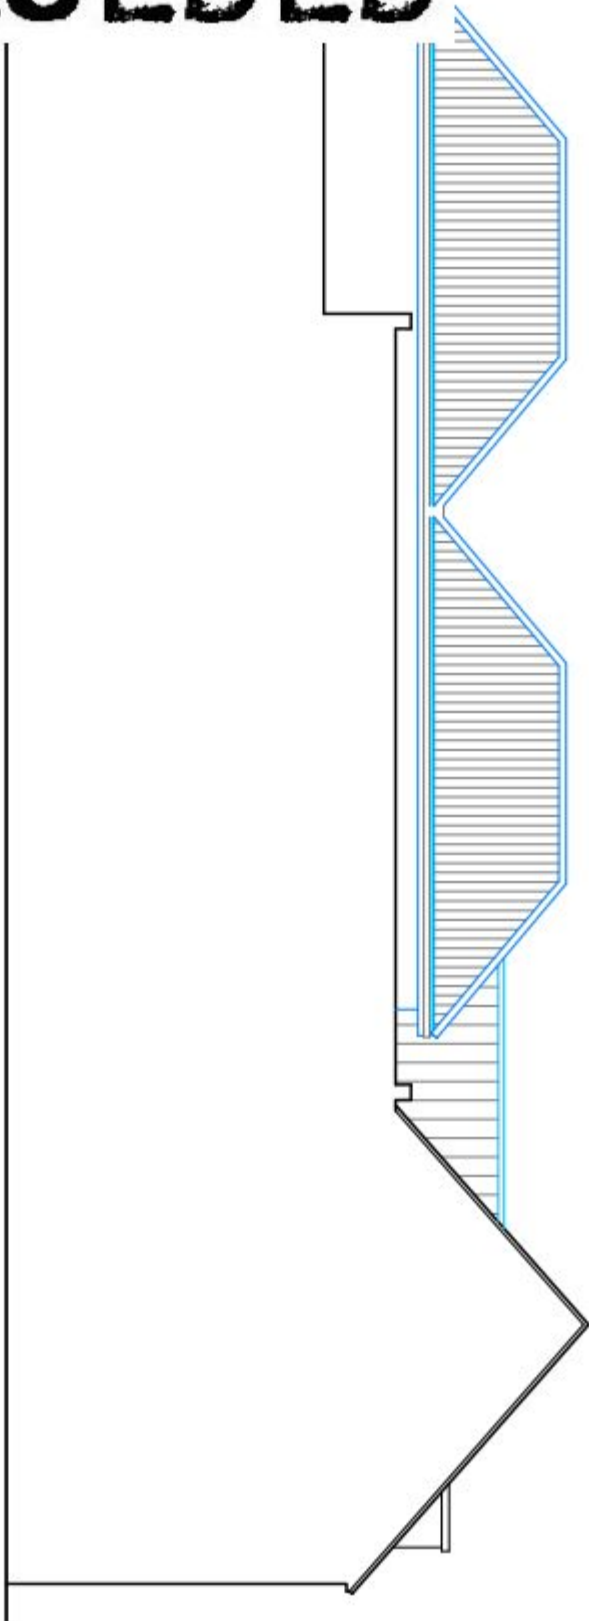


EAST ELEVATION

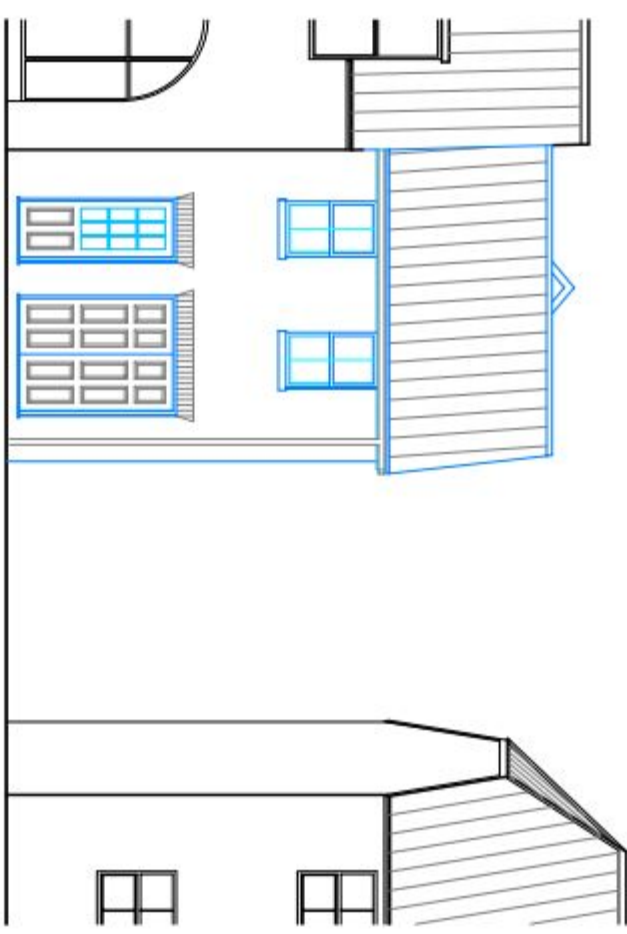

NORTH ELEVATION



WEST ELEVATION

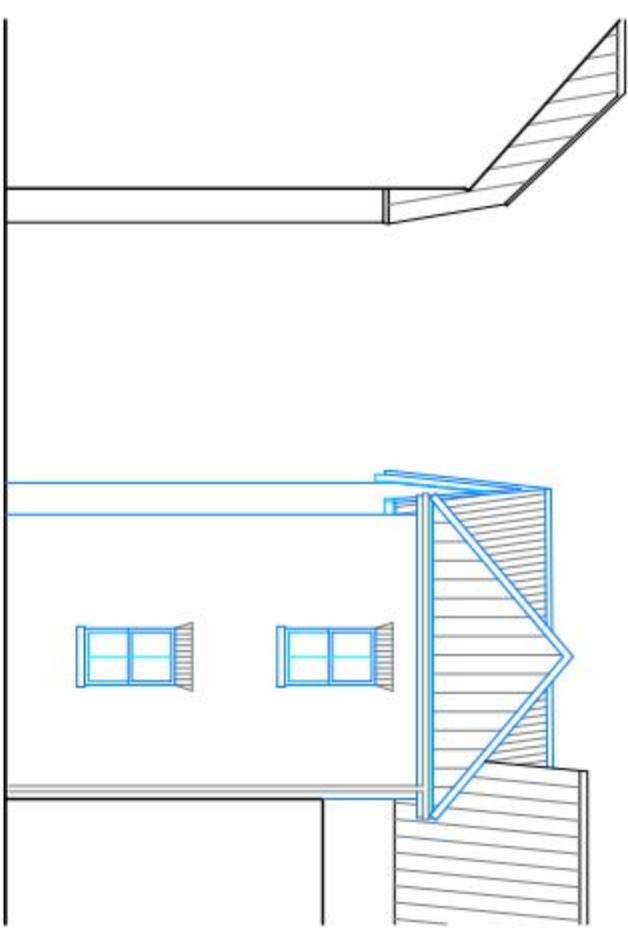

SOUTH ELEVATION

KAD NIGHT
ARCHITECTURAL
DESIGN
The Gatehouse, Admirals Wood
7 Caddesley Way
Salfisbury Green
Southampton
SO31 7AT
m: 07801 346 479
t: 01489 680 194
e: kad@k-a-d.co.uk

Project

**10A THE PALLANT
HAVANT
PO9 1BE**

Scale

1:100@A3

SEP 2014

Client

CLIFF HARRIES

Drawing

PROPOSED ELEVATIONS

Project no.	Sequential	Stage/Floor	Date	Rev
KAD	04	A	PR2	B

0m 1m 2m 3m 4m 5m 6m 7m 8m 9m 10m

023 9237 7800
HOLLOWAY
ILIFFE &
MITCHELL

www.hi-m.co.uk