





NORTH



EAST

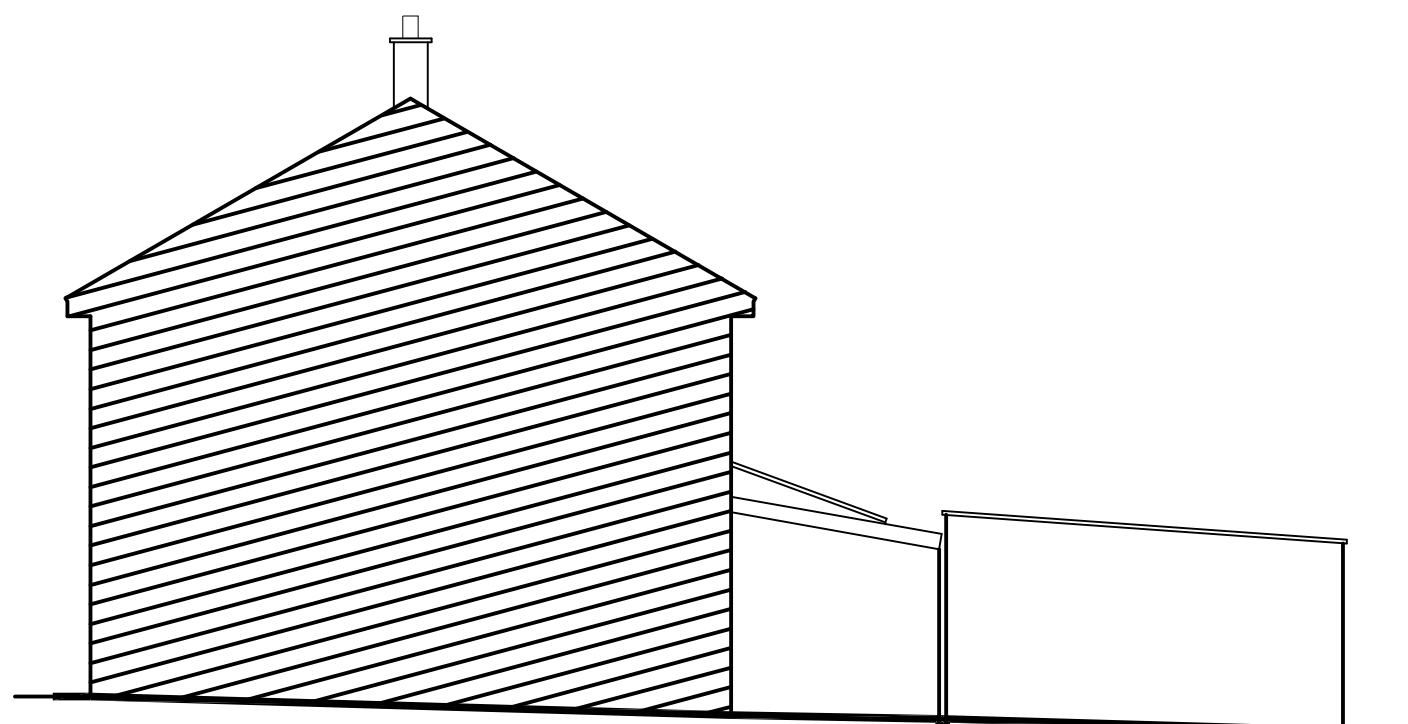

WEST

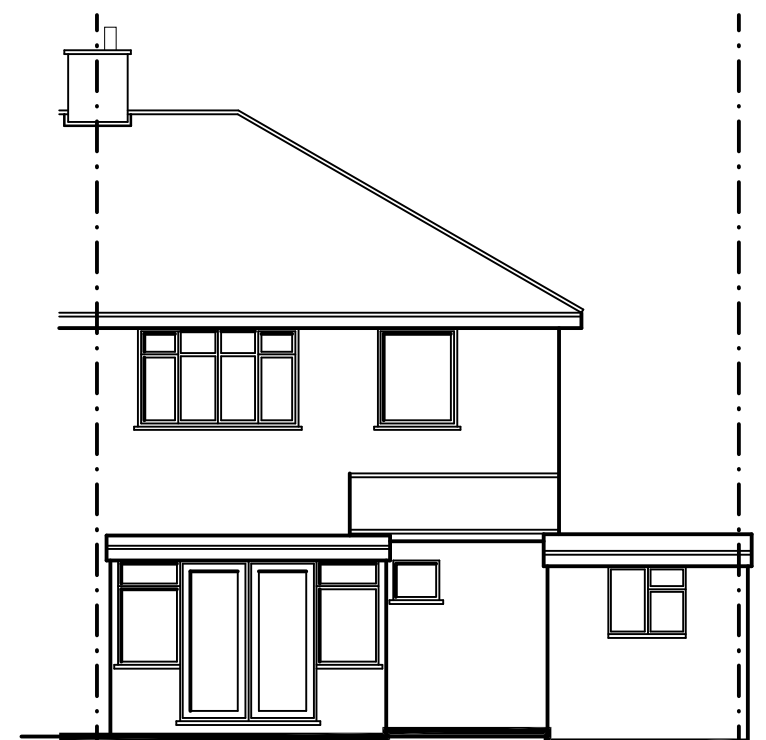

SOUTH

56 Penk Ridge,
Farlington,
P09 3LU

EXISTING ELEVATIONS



Scale A1 = 1:50, A3 = 1:100
Date 23/03/15
Drawn JSC

Revisions

A.
B.
C.

1522-401⁰

metres

10

20

30

40