




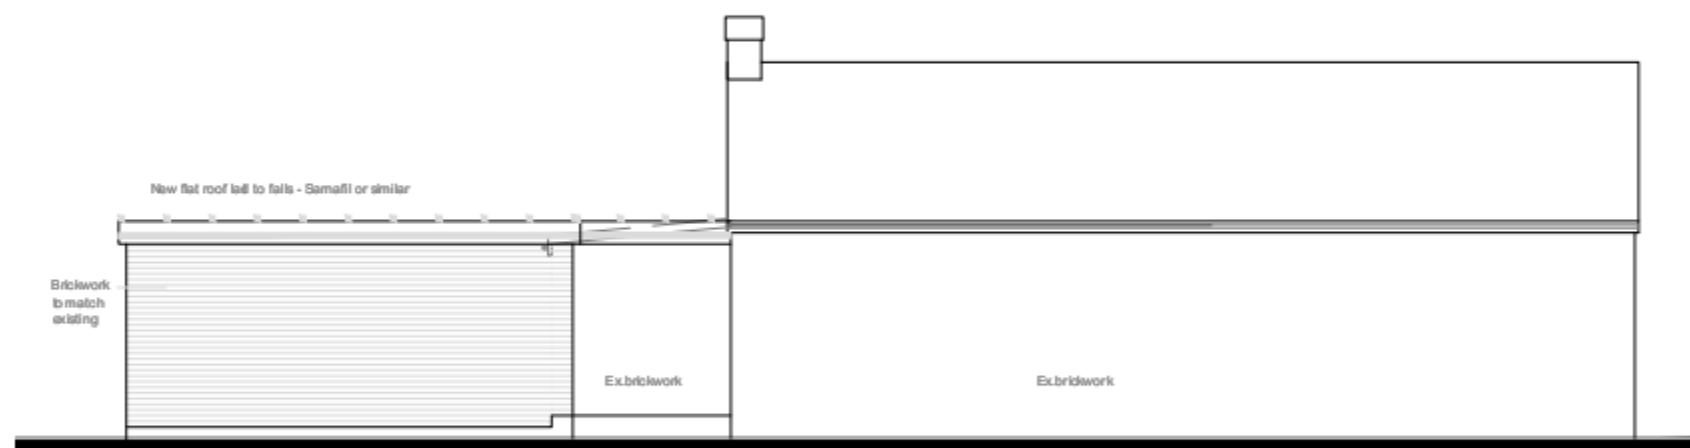


Proposed rear / side elevation - North

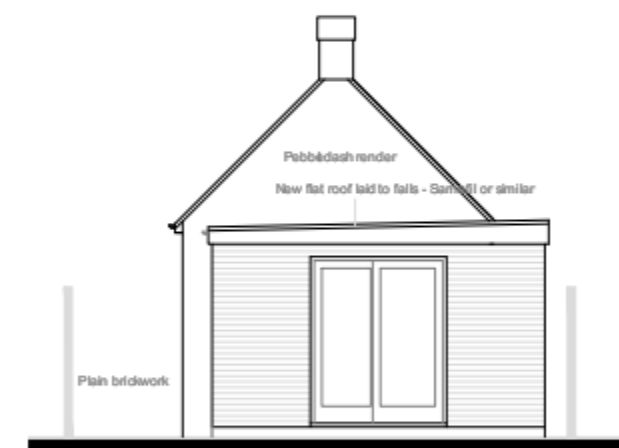

Proposed side / rear elevation - East

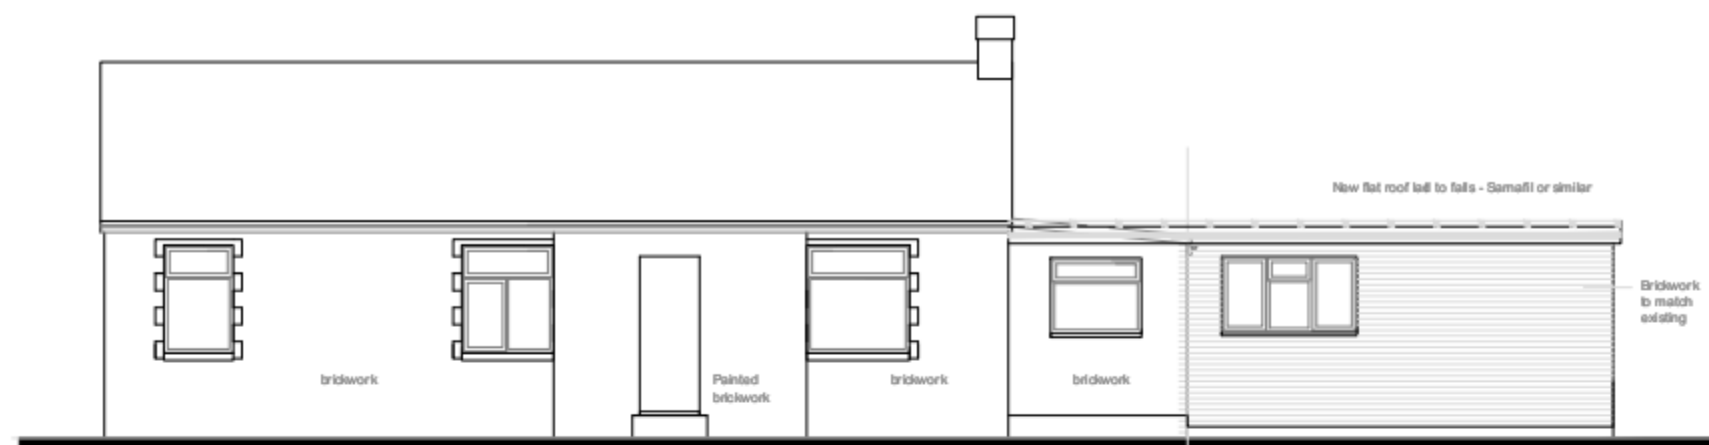

Proposed entrance elevation - South

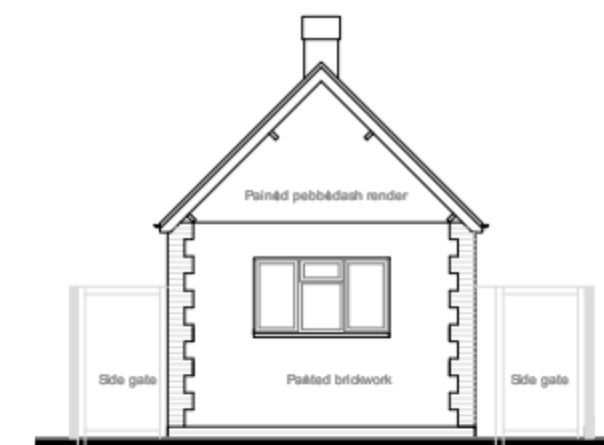

Side / front elevation - West

BESPOKE architects

Tel: 01243 373245 Mobile: 07970439156

www.bespokearchitects.co.uk

Project:

194 London Road, Waterlooville

Client:

Tracey Bezih

Drawing:

Application - Lawful development

Elevations - Proposed

14.034

Drawing.:PL02