


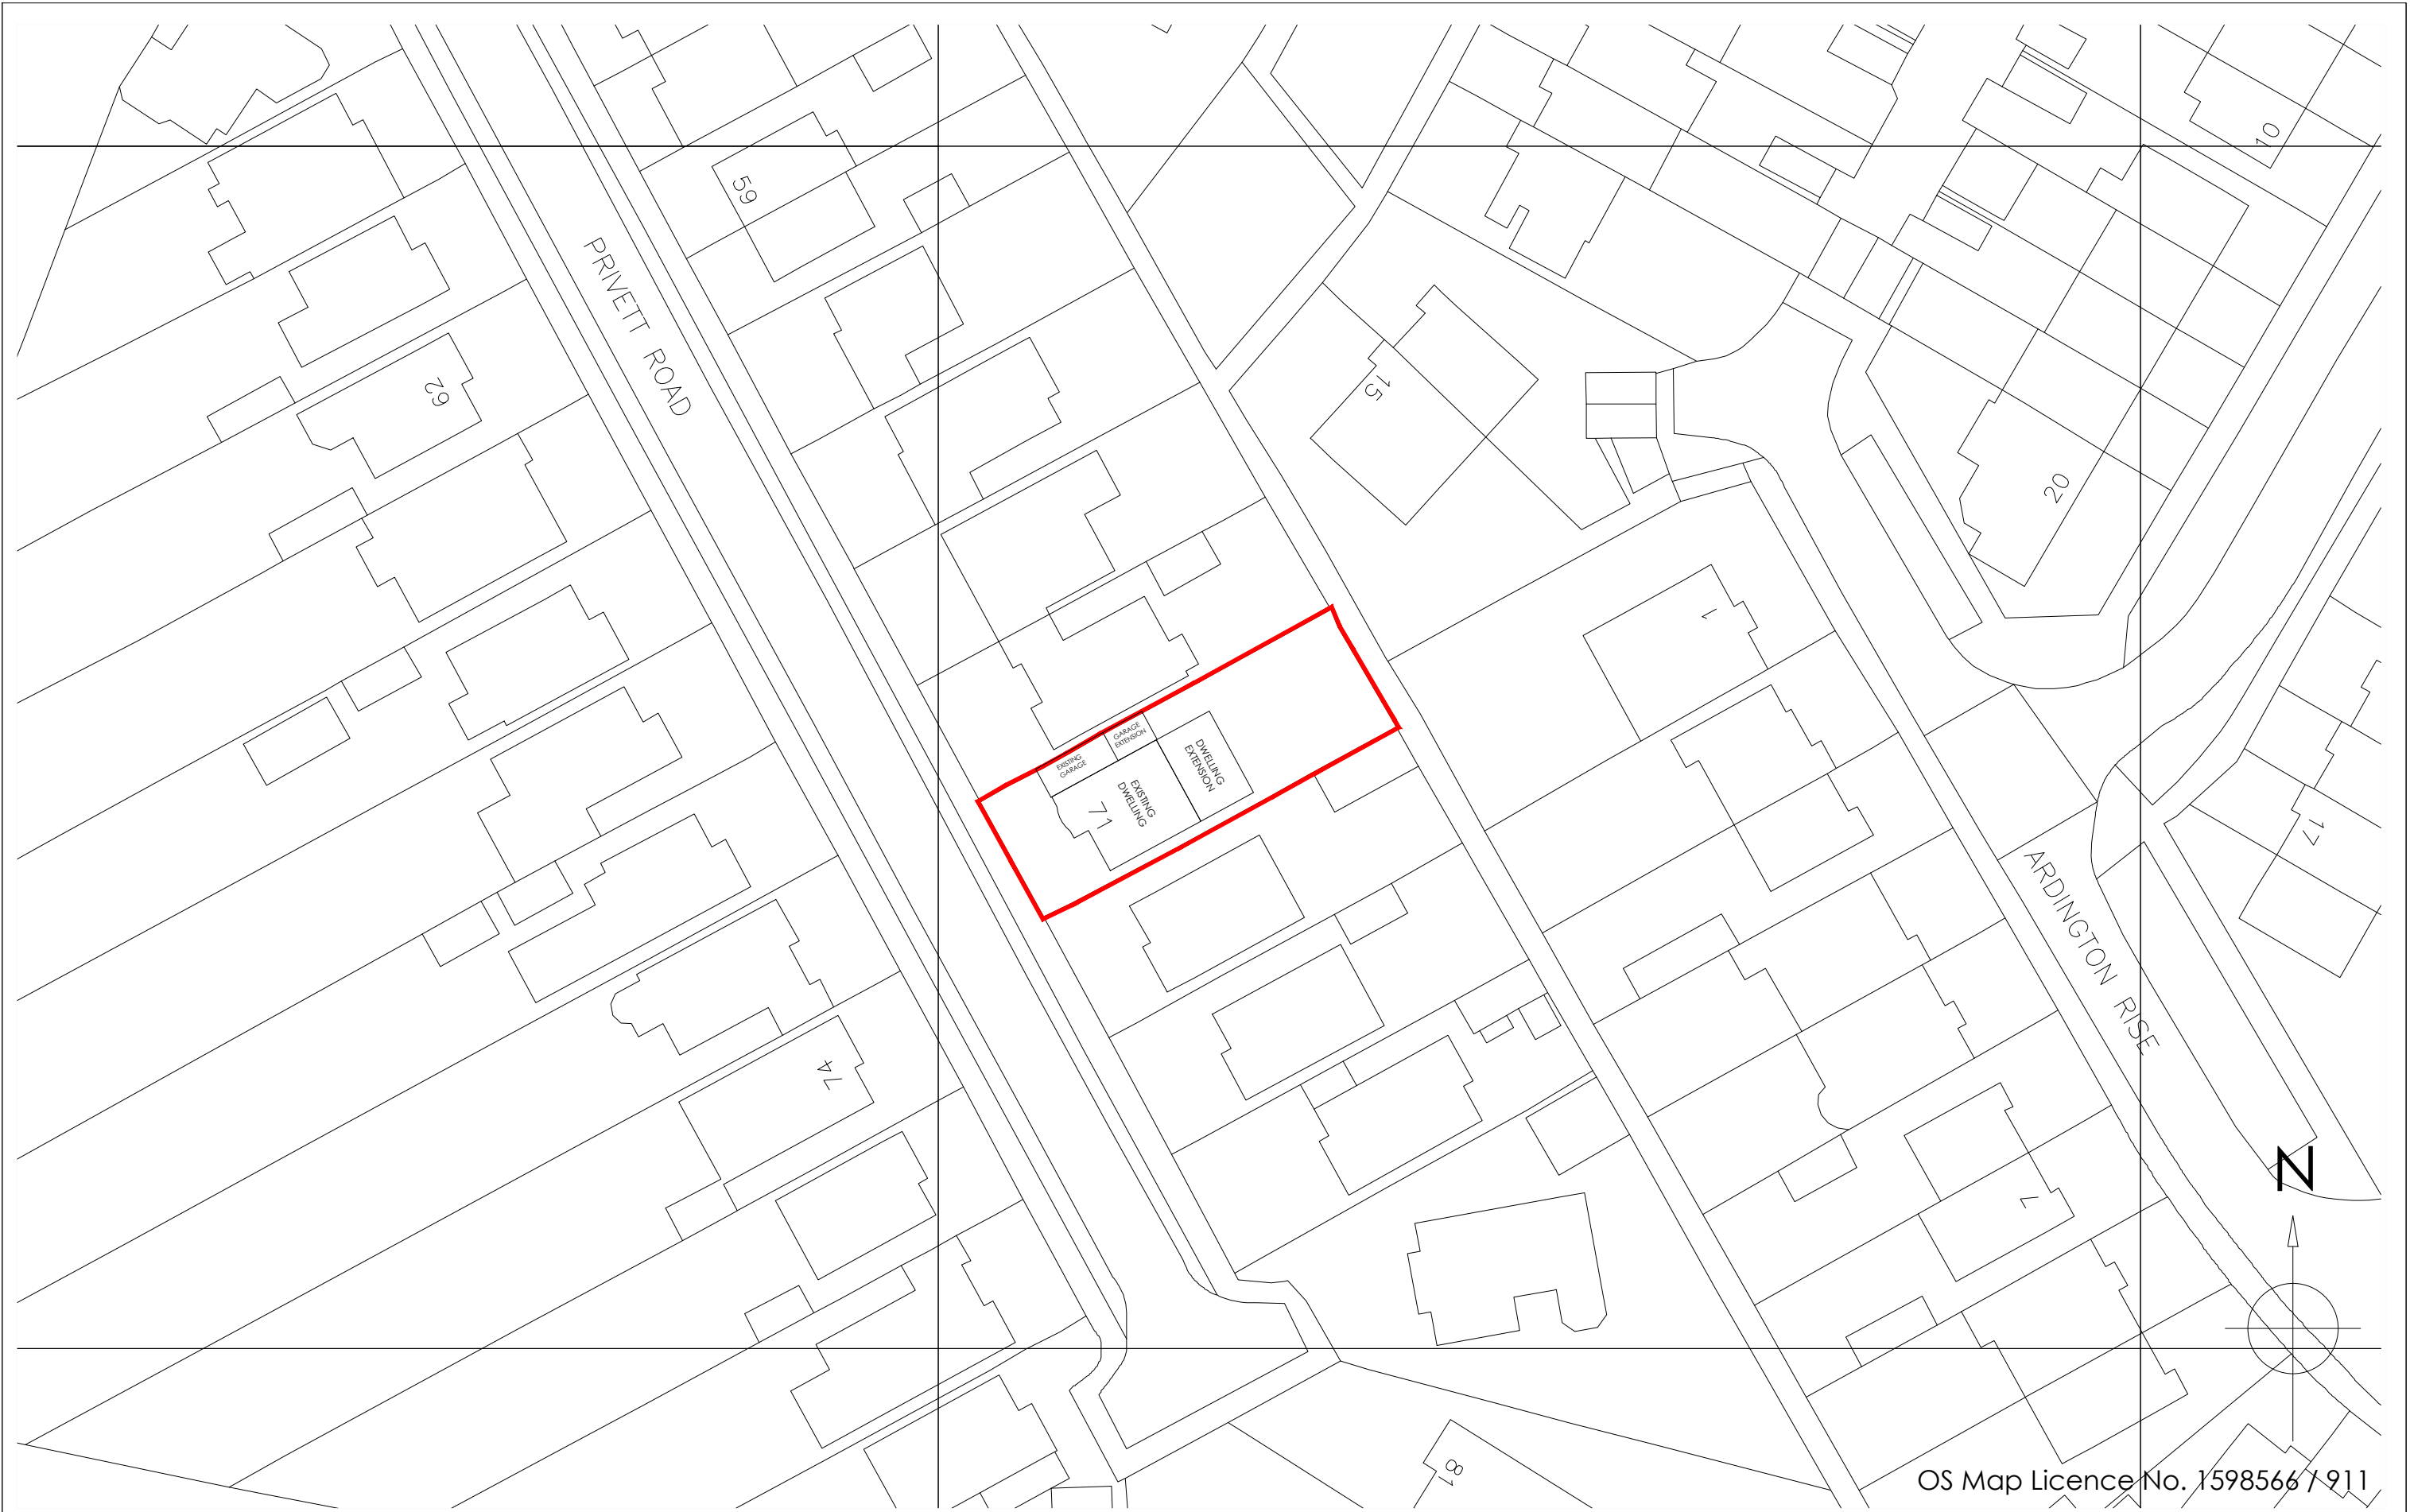


Copyright is reserved by GBS Designs and is issued on the condition that it is not copied or disclosed by or to any unauthorised persons without prior consent in writing from GBS Designs.

All dimensions to be checked on site

All structural elements to be specified by a suitably qualified structural engineer.

REV	DESCRIPTION	DRAWN	DATE
-	Initial design	GBS	24.11.15

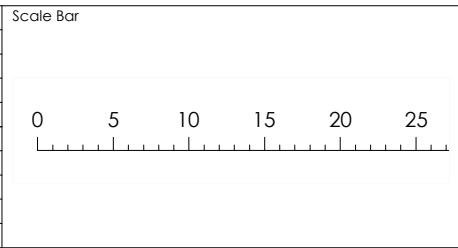

Drawing Ref DEARING 07	Drawing Title Rear extension at 71 Privett Road Purbrook Waterlooville Hampshire PO7 5JW
Scale at A1 N/A	Scale at A3 1:500
Date 24 NOV 2015	
Drawn by GBS	



CAD - ARCHITECTURE - DESIGN

6 Shillinglee Waterlooville
Hampshire PO7 5RW
Tel 023 9225 8315
www.gbsimages.co.uk