


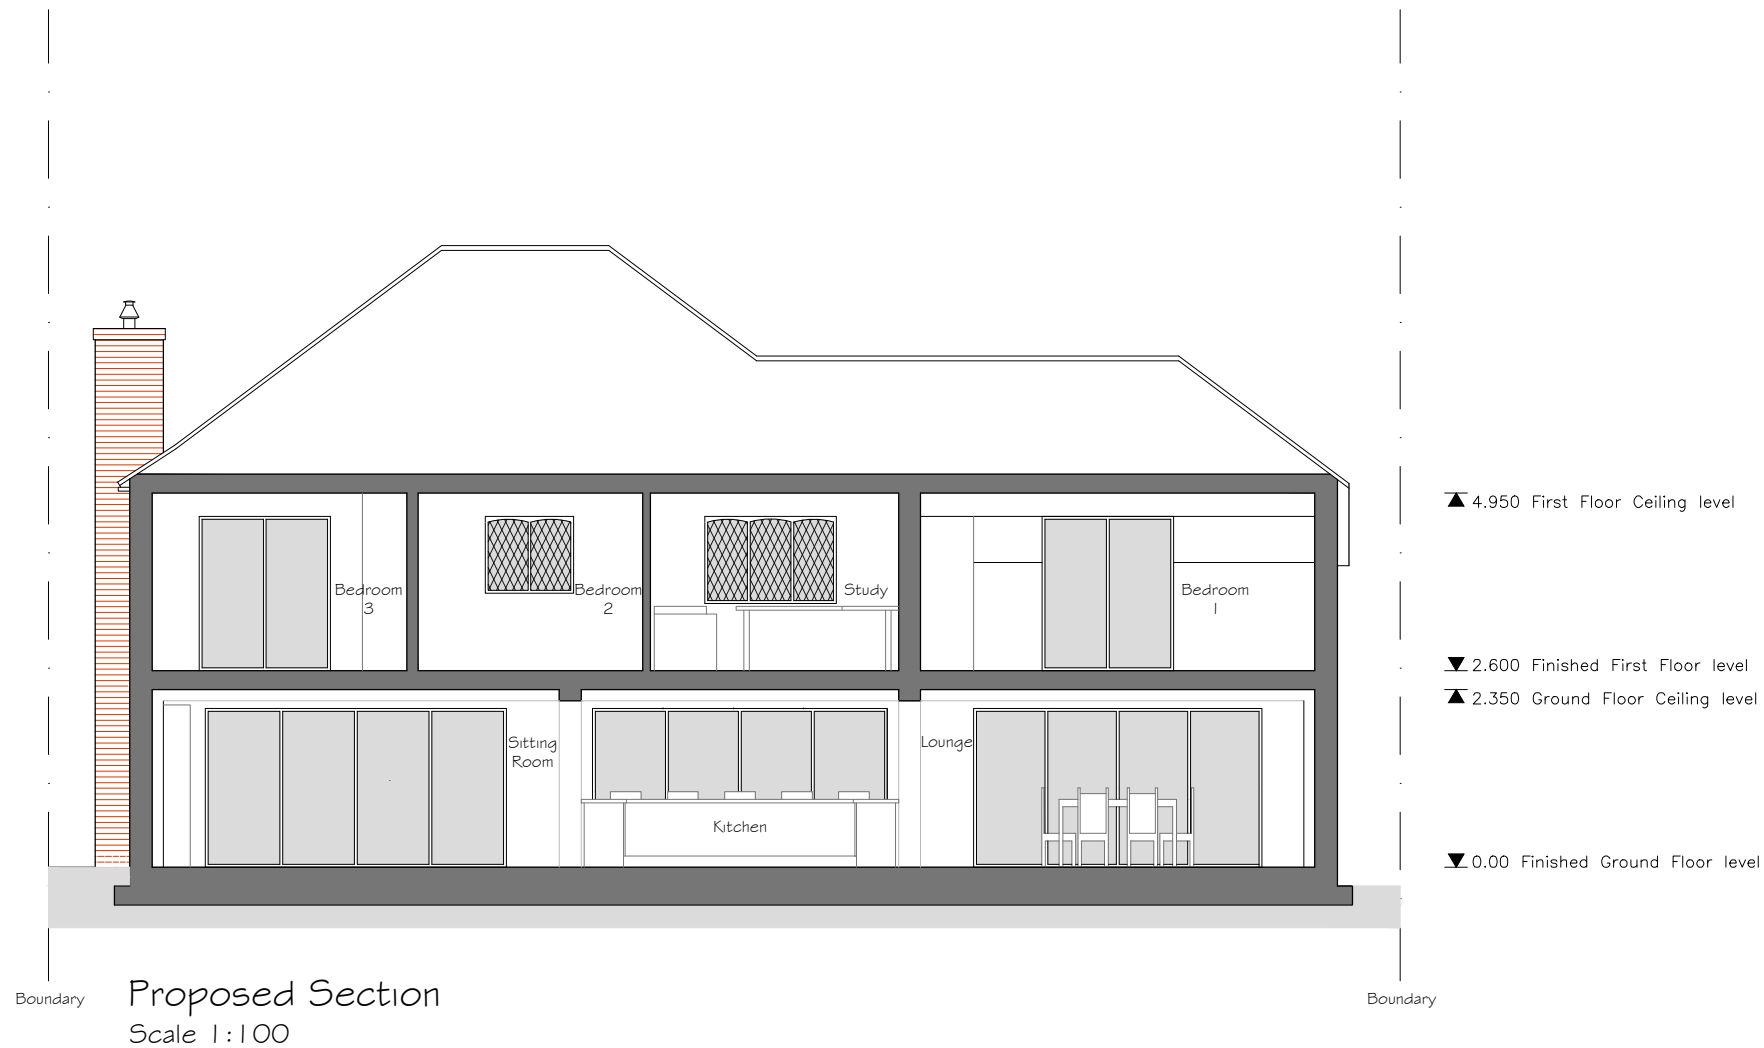

Rev	Date	Description	By	PM
A	17.09.15	Issued for Planning	CJ	JM

REVISIONS

0

1

1.5

2

3

4

5m

Design Team Studios LLP

Copyright Reserved

Check Dimensions on Site

© Crown copyright and database rights [2015]

Ordnance Survey 0100031673

© Local Government Information House Limited copyright and database rights [2015] 0100031673

DRAWING STATUS:
Planning

REVISION:
A

PROJECT
Extension and Alterations to
11 Tamar Down, Waterlooville

CLIENT
Una and Bill Allan

Scale @ A3: 1:100
Date : © Sept 2015

Drawn by : CJ
Checked by : JM

DRAWING TITLE
Proposed Section - A-A

DRAWING NUMBER:
226.P106_A

Design Team
Studios

City Office (Design Drawn)

The Clock Tower, Great Southsea Street at Castle Road

Southsea, Portsmouth, Hants, PO5 3BY

Tel: 02392 837149

PS 10042

E: info@designteamstudios.com

W: www.designteamstudios.com