


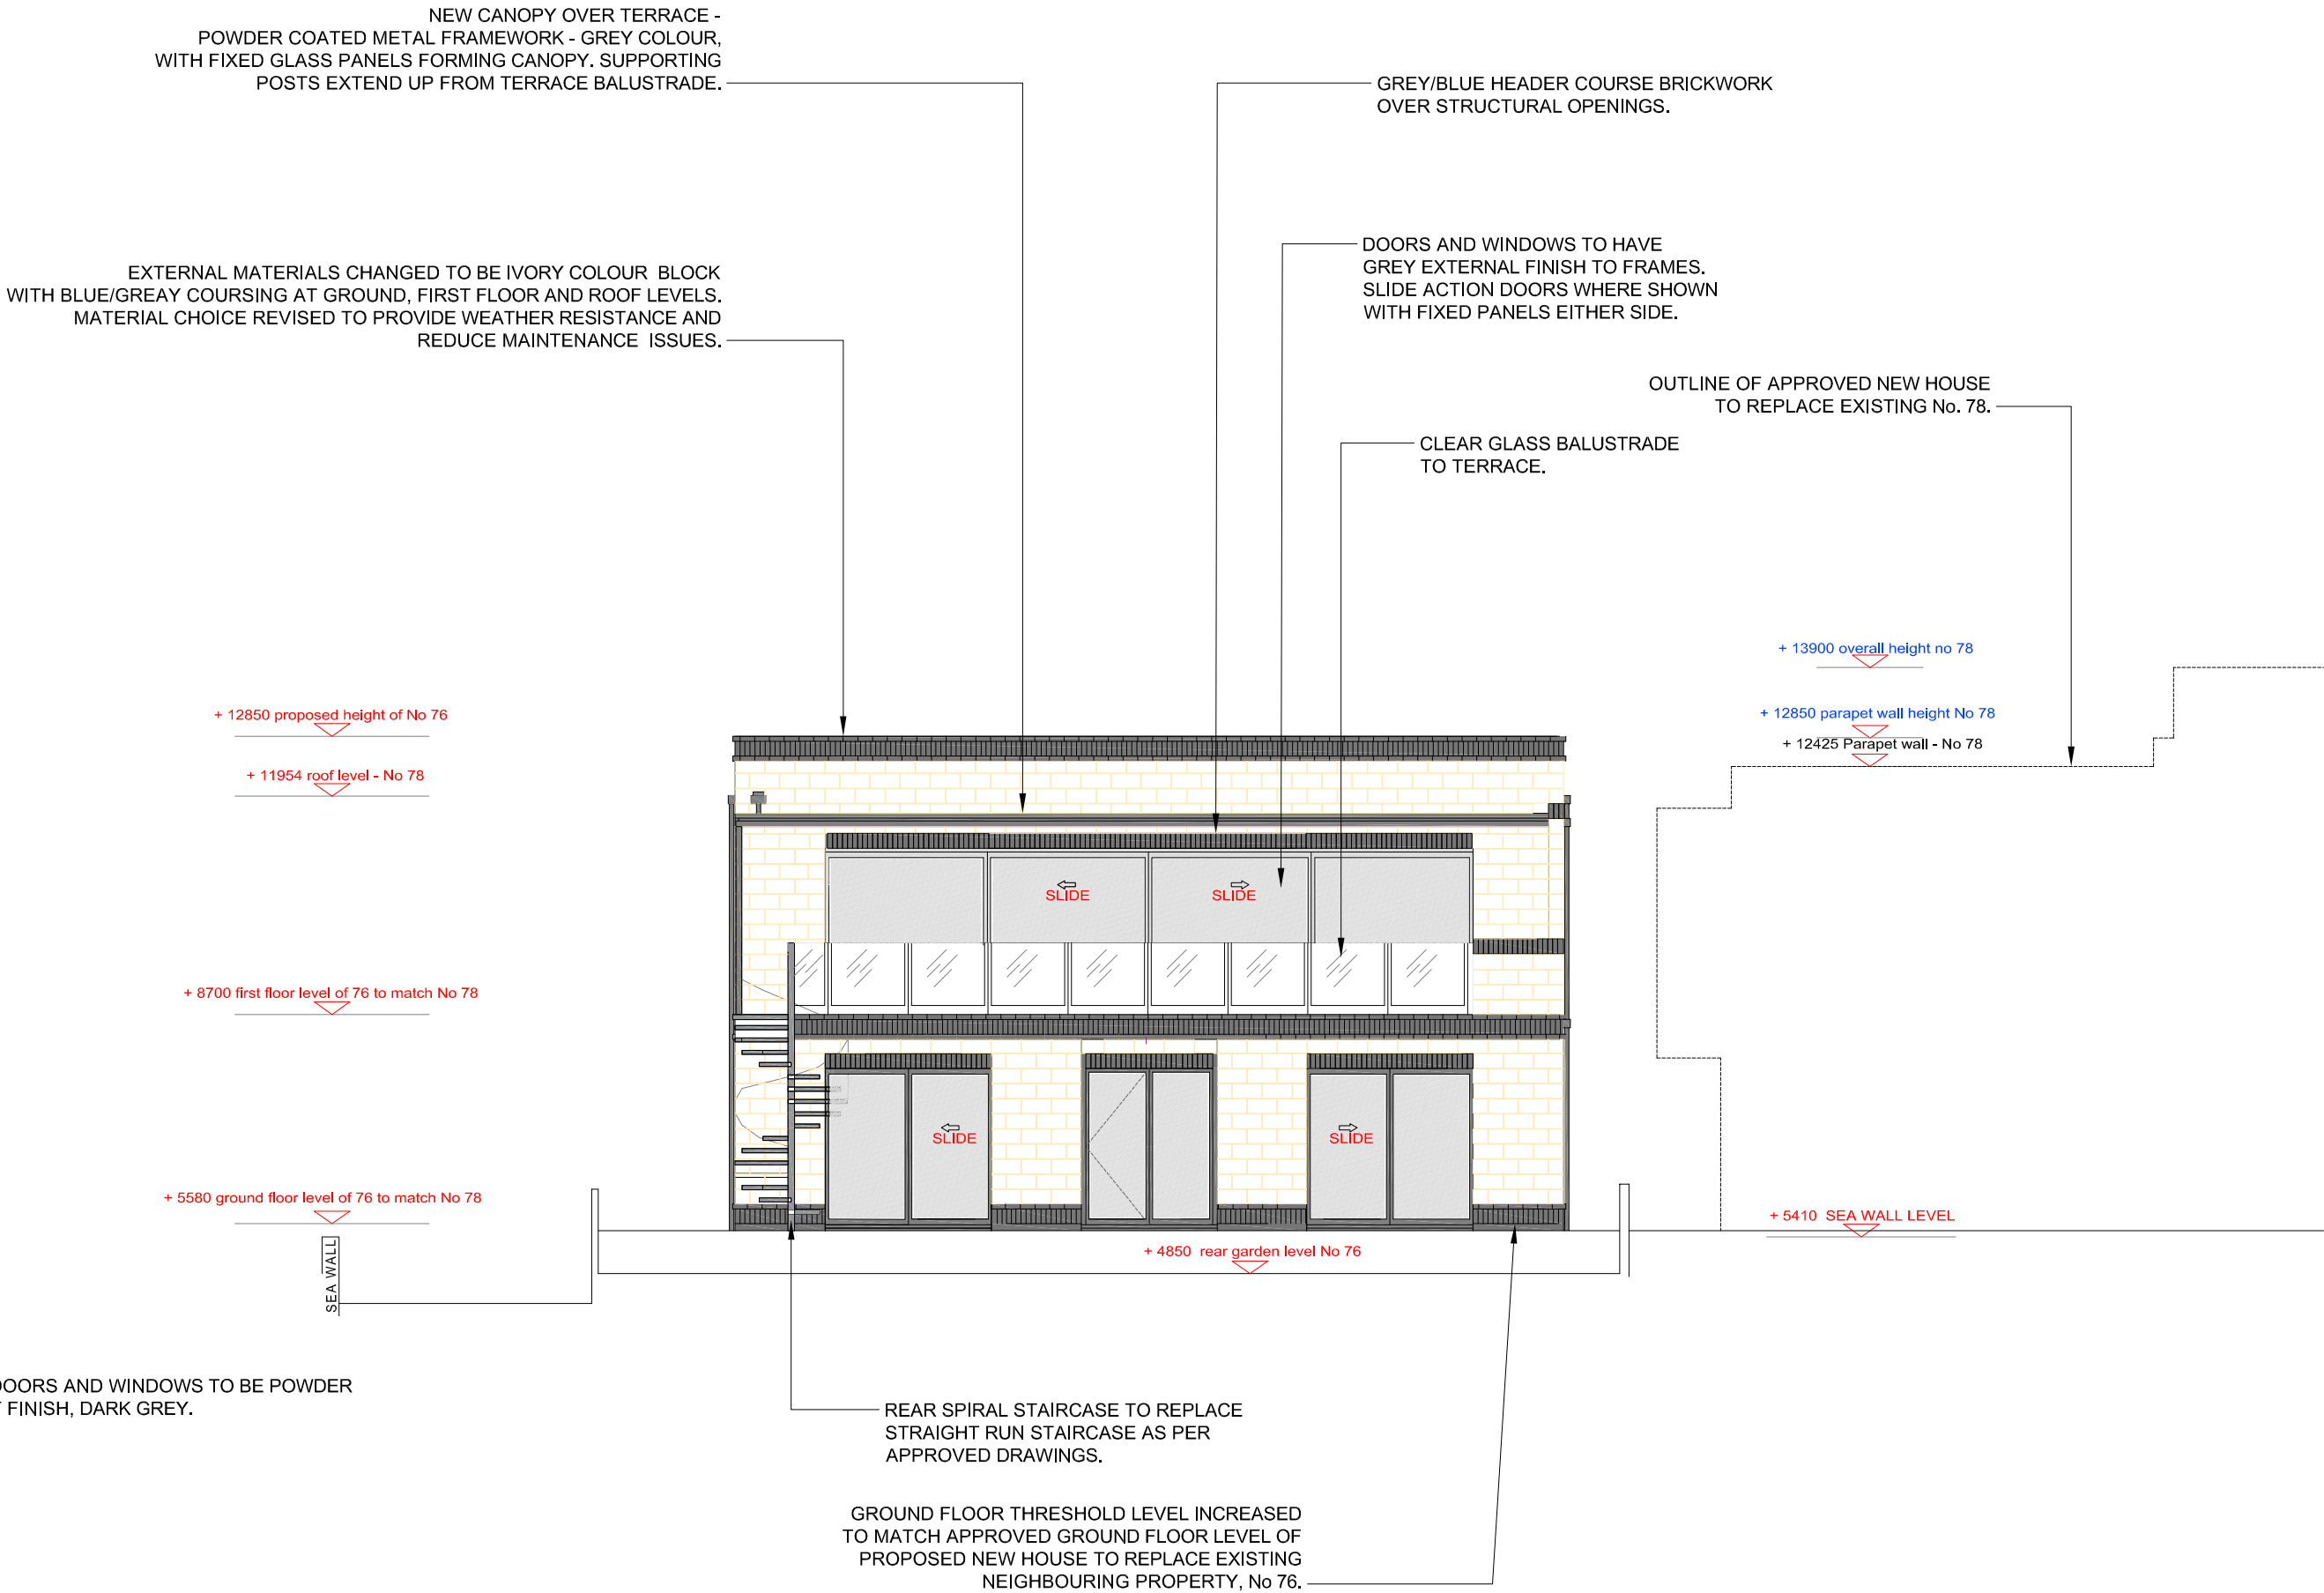

NOTES:

REFER TO STRUCTURAL ENGINEERS REPORT FOR ANY STRUCTURAL CALCULATIONS AND DETAIL.

ALL MEASUREMENTS MUST BE CHECKED ON SITE PRIOR TO WORKS.

CLIENT / BUILDER SHOULD CHECK WITH BUILDING CONTROL THAT CURRENT REGULATIONS ARE COMPLIED WITH.

| Rev. | Date | Description. |
|------|------|--------------|
|      |      |              |
|      |      |              |
|      |      |              |

**halcyon design**

91 Kings Road, Godalming  
Surrey, GU7 3EU.  
01483 860583 07956 497350  
stuart@halcyondesign.co.uk  
www.halcyondesign.co.uk

© Copyright  
Client:

**Mike Greenwood**

Job Title:

**76 Southwood Road  
Hayling Island.  
PO11 9QF.**

Drawing Title and Reference:

**Rear (South) Elev.  
WITH PROPOSED  
AMENDMENTS**

Scale @ A3:

**1:100**

Drawing ref:

**76SWR\_NMA013**

Date:

**13.05.15**

