


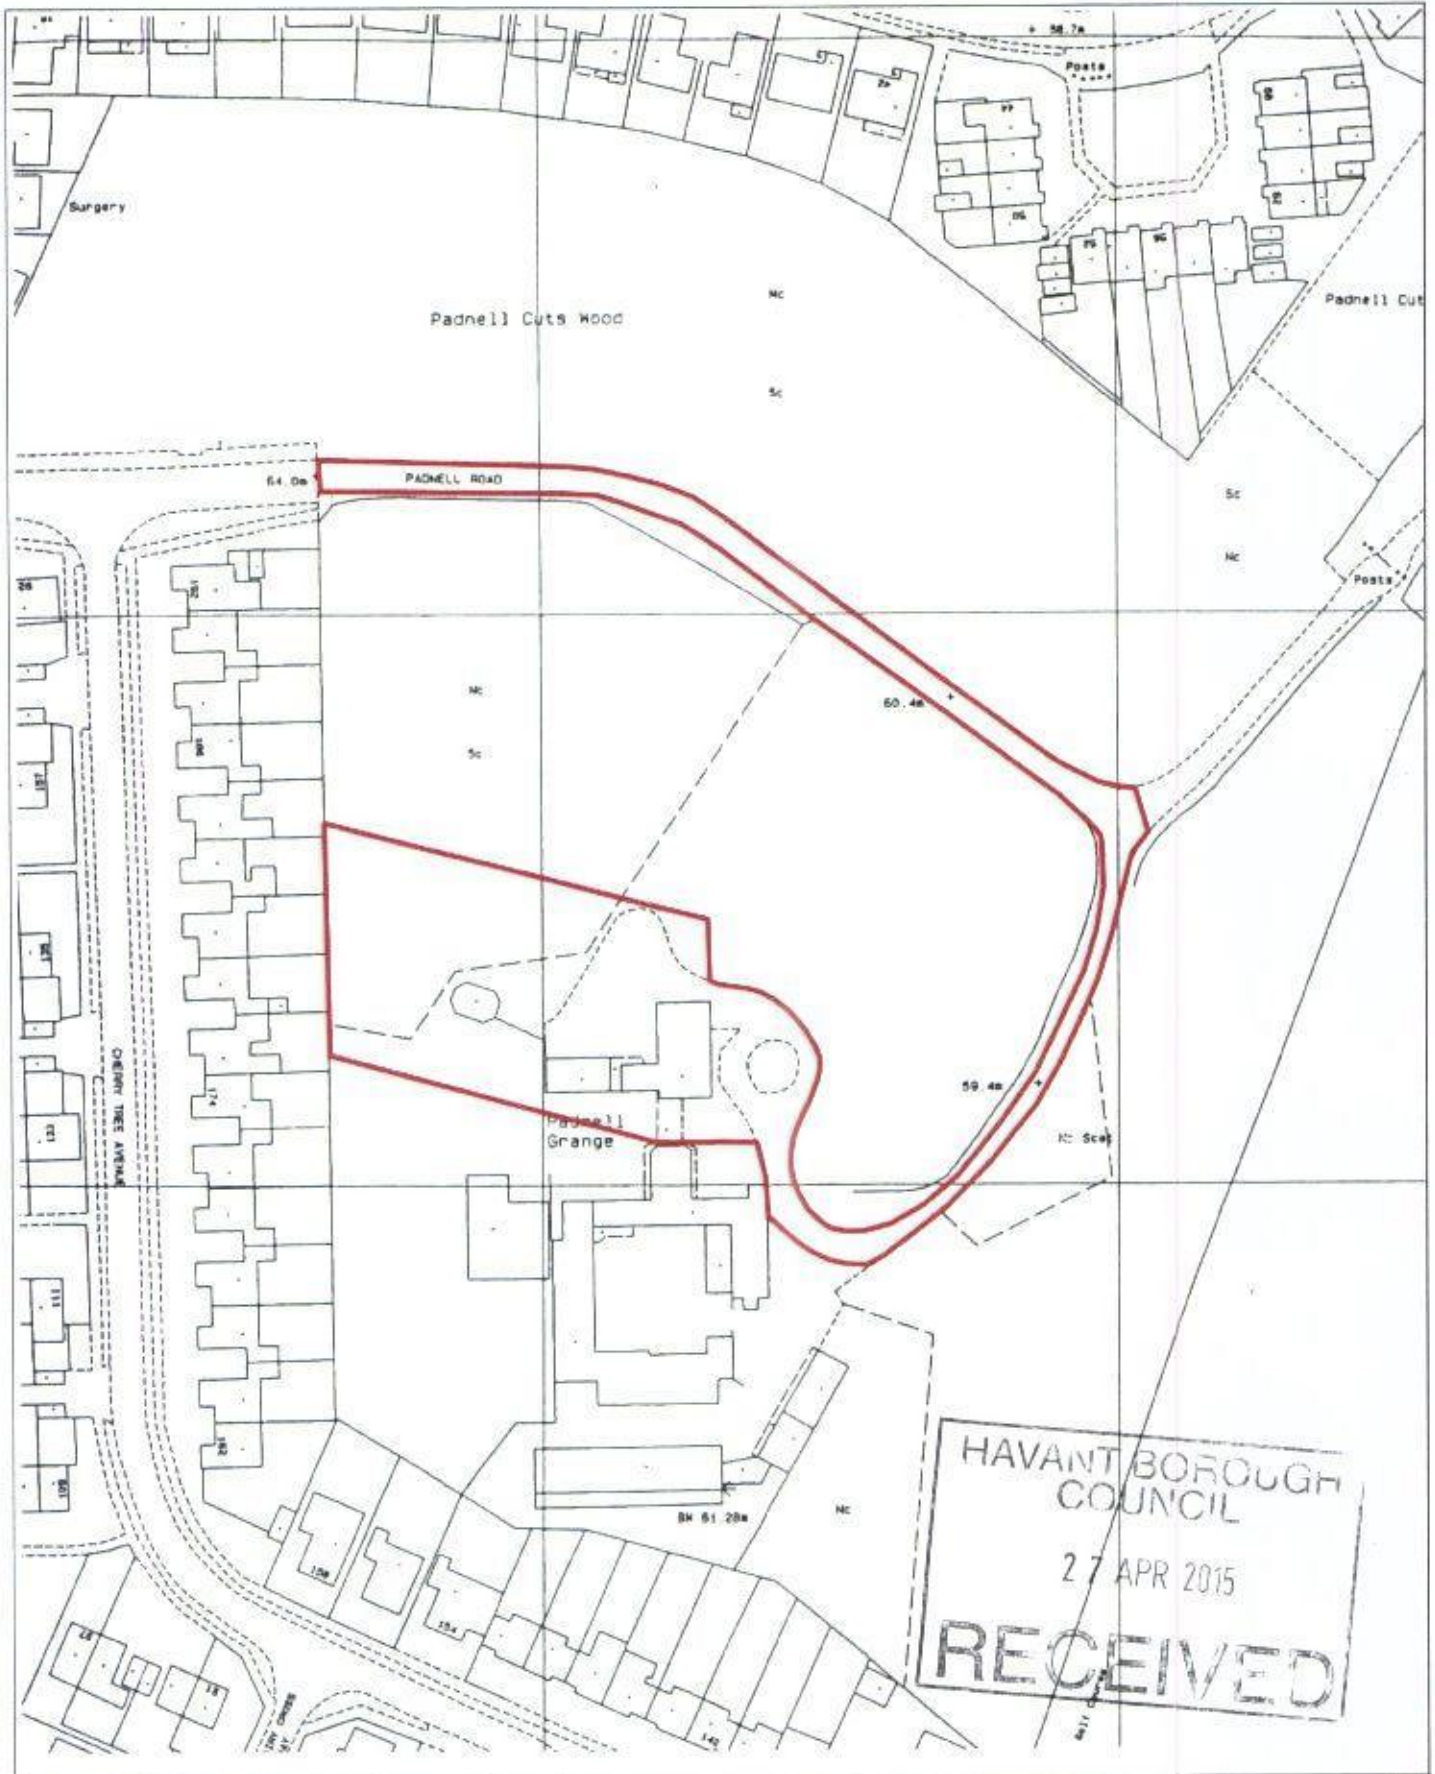

RPS

Project:
Padnell Grange, Cowplain

Title:
Site Location Plan

Figure No:
JLG0073-01A

Date: 30.10.09	Scale: 1:1250	Rev:
App No: JLG0073	Drawn: RD	Checked: DS

www.rpsgroup.com