



PHYSICAL SCALE IN METERS @ 1:1250

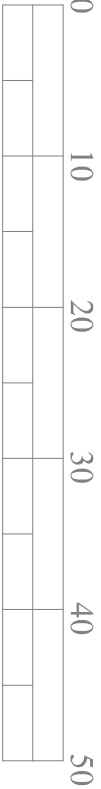

Produced on 02 July 2014 from the Ordnance Survey National Geographic Database and incorporating surveyed revision available at this date.
Reproduction in whole or part is prohibited without the prior permission of Ordnance Survey.
Crown copyright 2014. Supplied by copla. Ltd trading as UKPlanHighSpec a licensed Ordnance Survey partner (100054135).
Unique plan reference: v2/11124/13215



PHYSICAL SCALE IN METERS @ 1:500

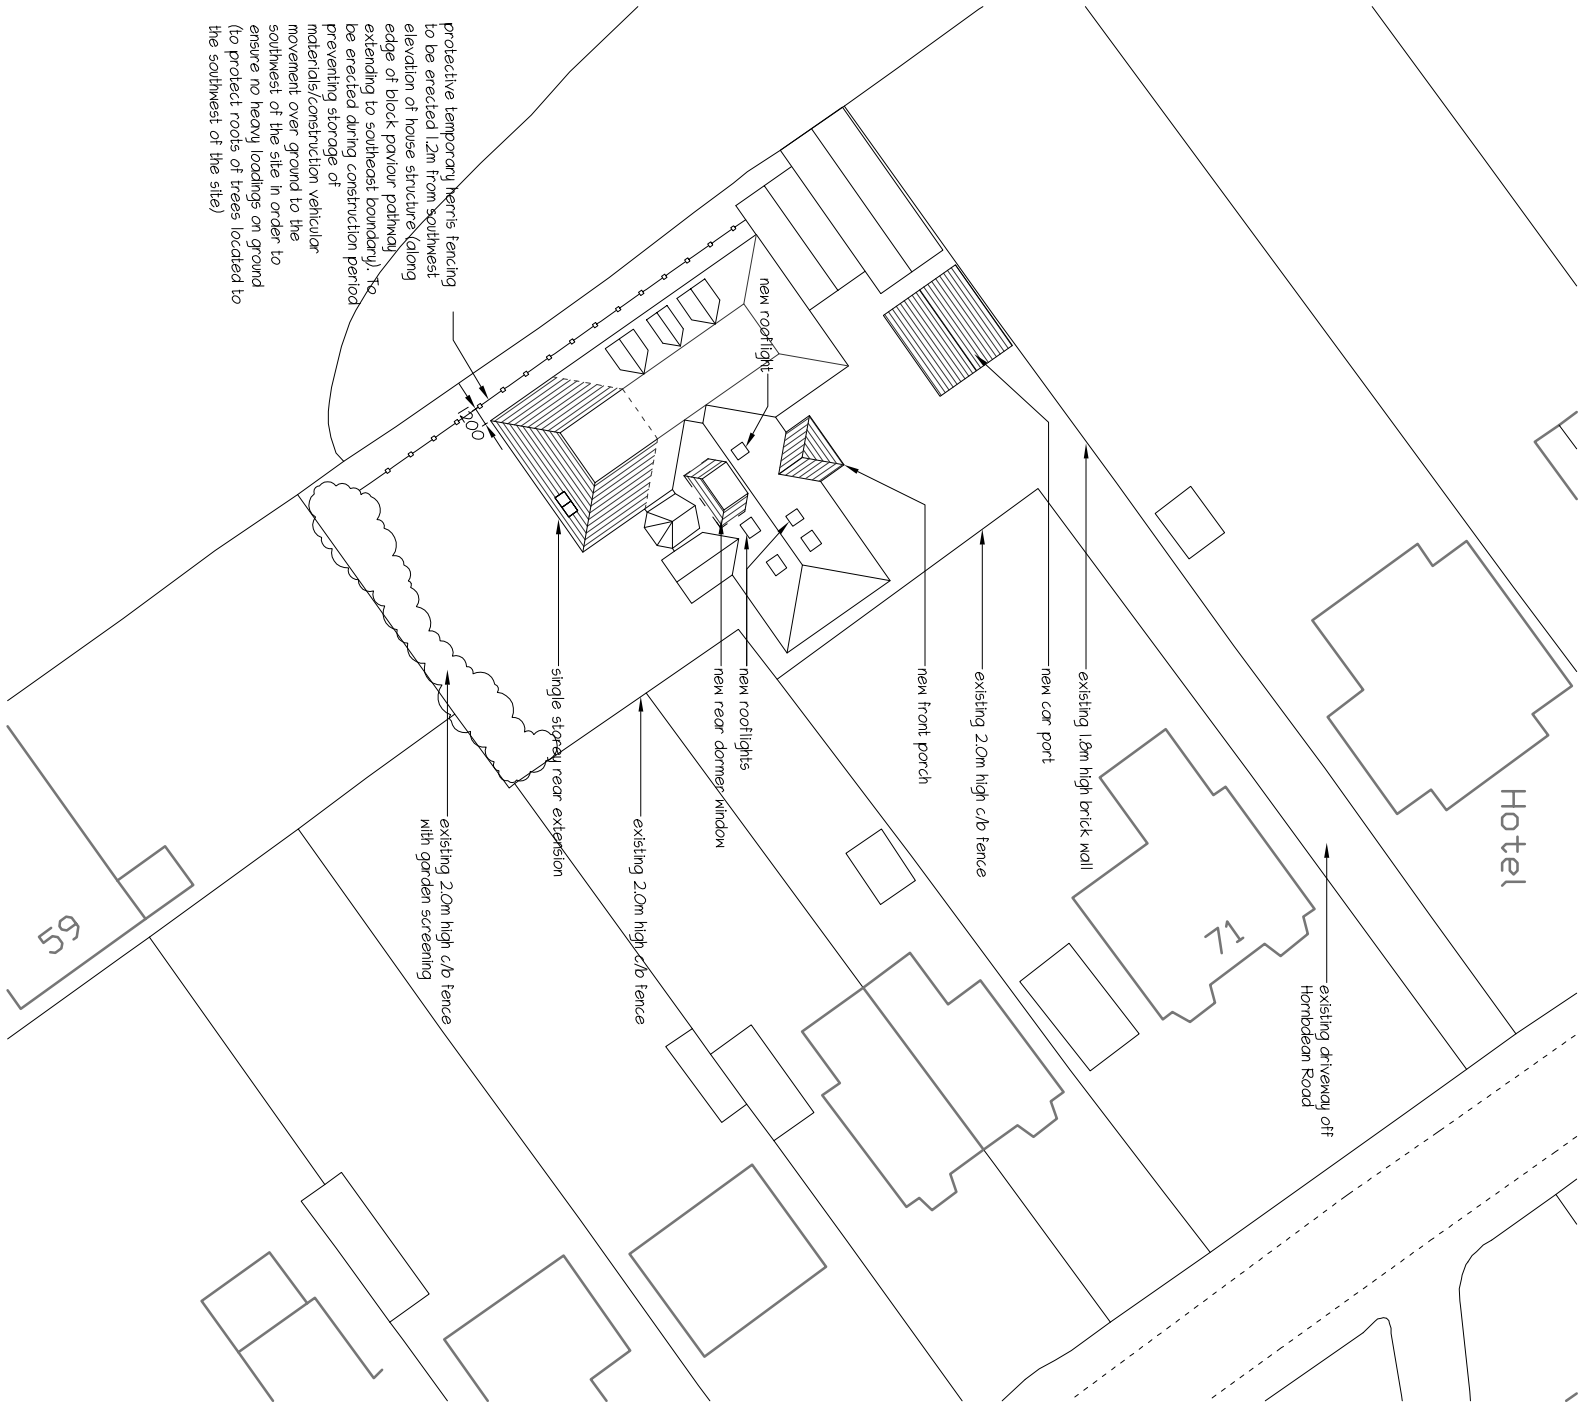

NOTES:
This drawing has been produced solely for PLANNING/DESIGN.
Do not Scale from this Drawing except for planning purposes.
This drawing is the copyright of MF Designs Ltd.

Location Plan

EXTENSIONS & ALTERATIONS to 71a Horndean Road, Emsworth

Block Plan

A: 06.01.2015 - temporary herts fencing

mf designs ltd

Chartered Architects

52 King Street • Emsworth • Hampshire • PO10 7AZ
Director: Martin Farrer RIBA • Co Registration No.4507379



Date: July 2014
Scale: 1:100

Job No: 3094
Dwg No: P_06 a

01243 377766
admin@mfdesigns.org.uk