

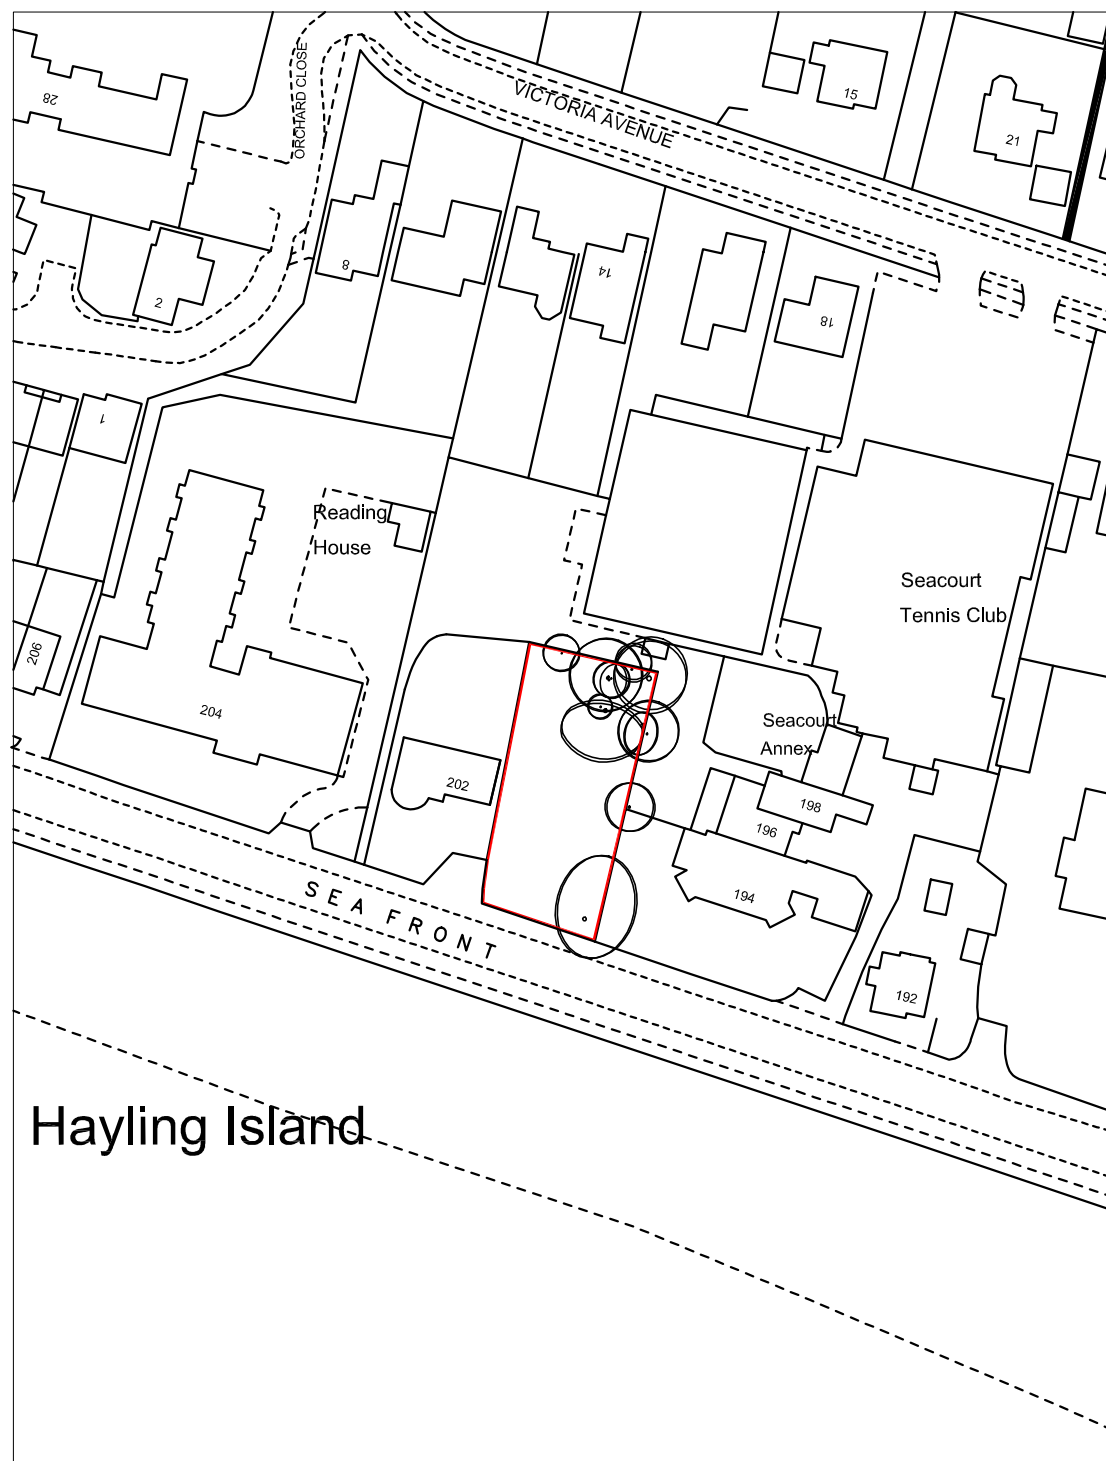


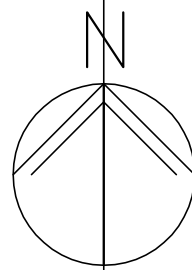

LOCATION PLAN 1:1250

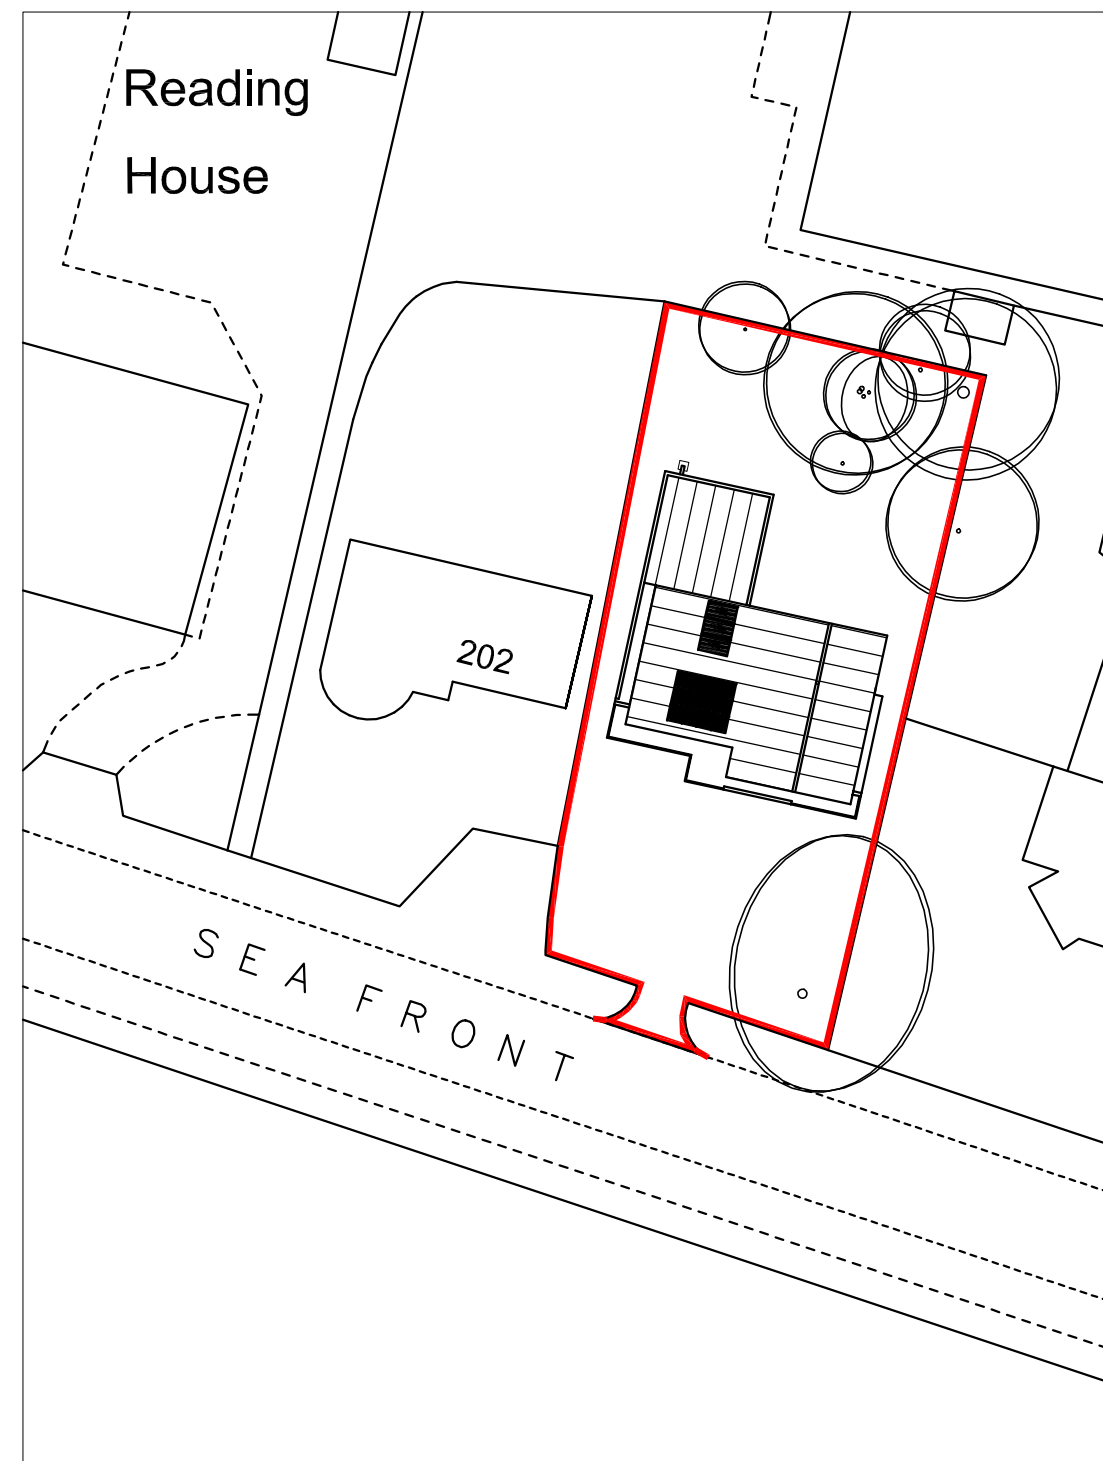

BLOCK PLAN 1:500

m 10 20 30 40

metres 10 20 30 40

202 Seafront
Hayling Island
PO11 9HR

LOCATION AND BLOCK PLANS

Revisions
A.
B.
C.
D.




Martin Critchley
CHARTERED ARCHITECT

The Old Brewery,
15E South Street, Havant,
Hampshire, PO9 1BU
023 92 474 919
critchleyarchitect@hotmail.com

Scale A3 = AS SHOWN
Date 16/12/15
Drawn OS

1582-101⁰


© Crown Copyright
All rights reserved.
Reproduced by Permission.
Licence No. 100046837

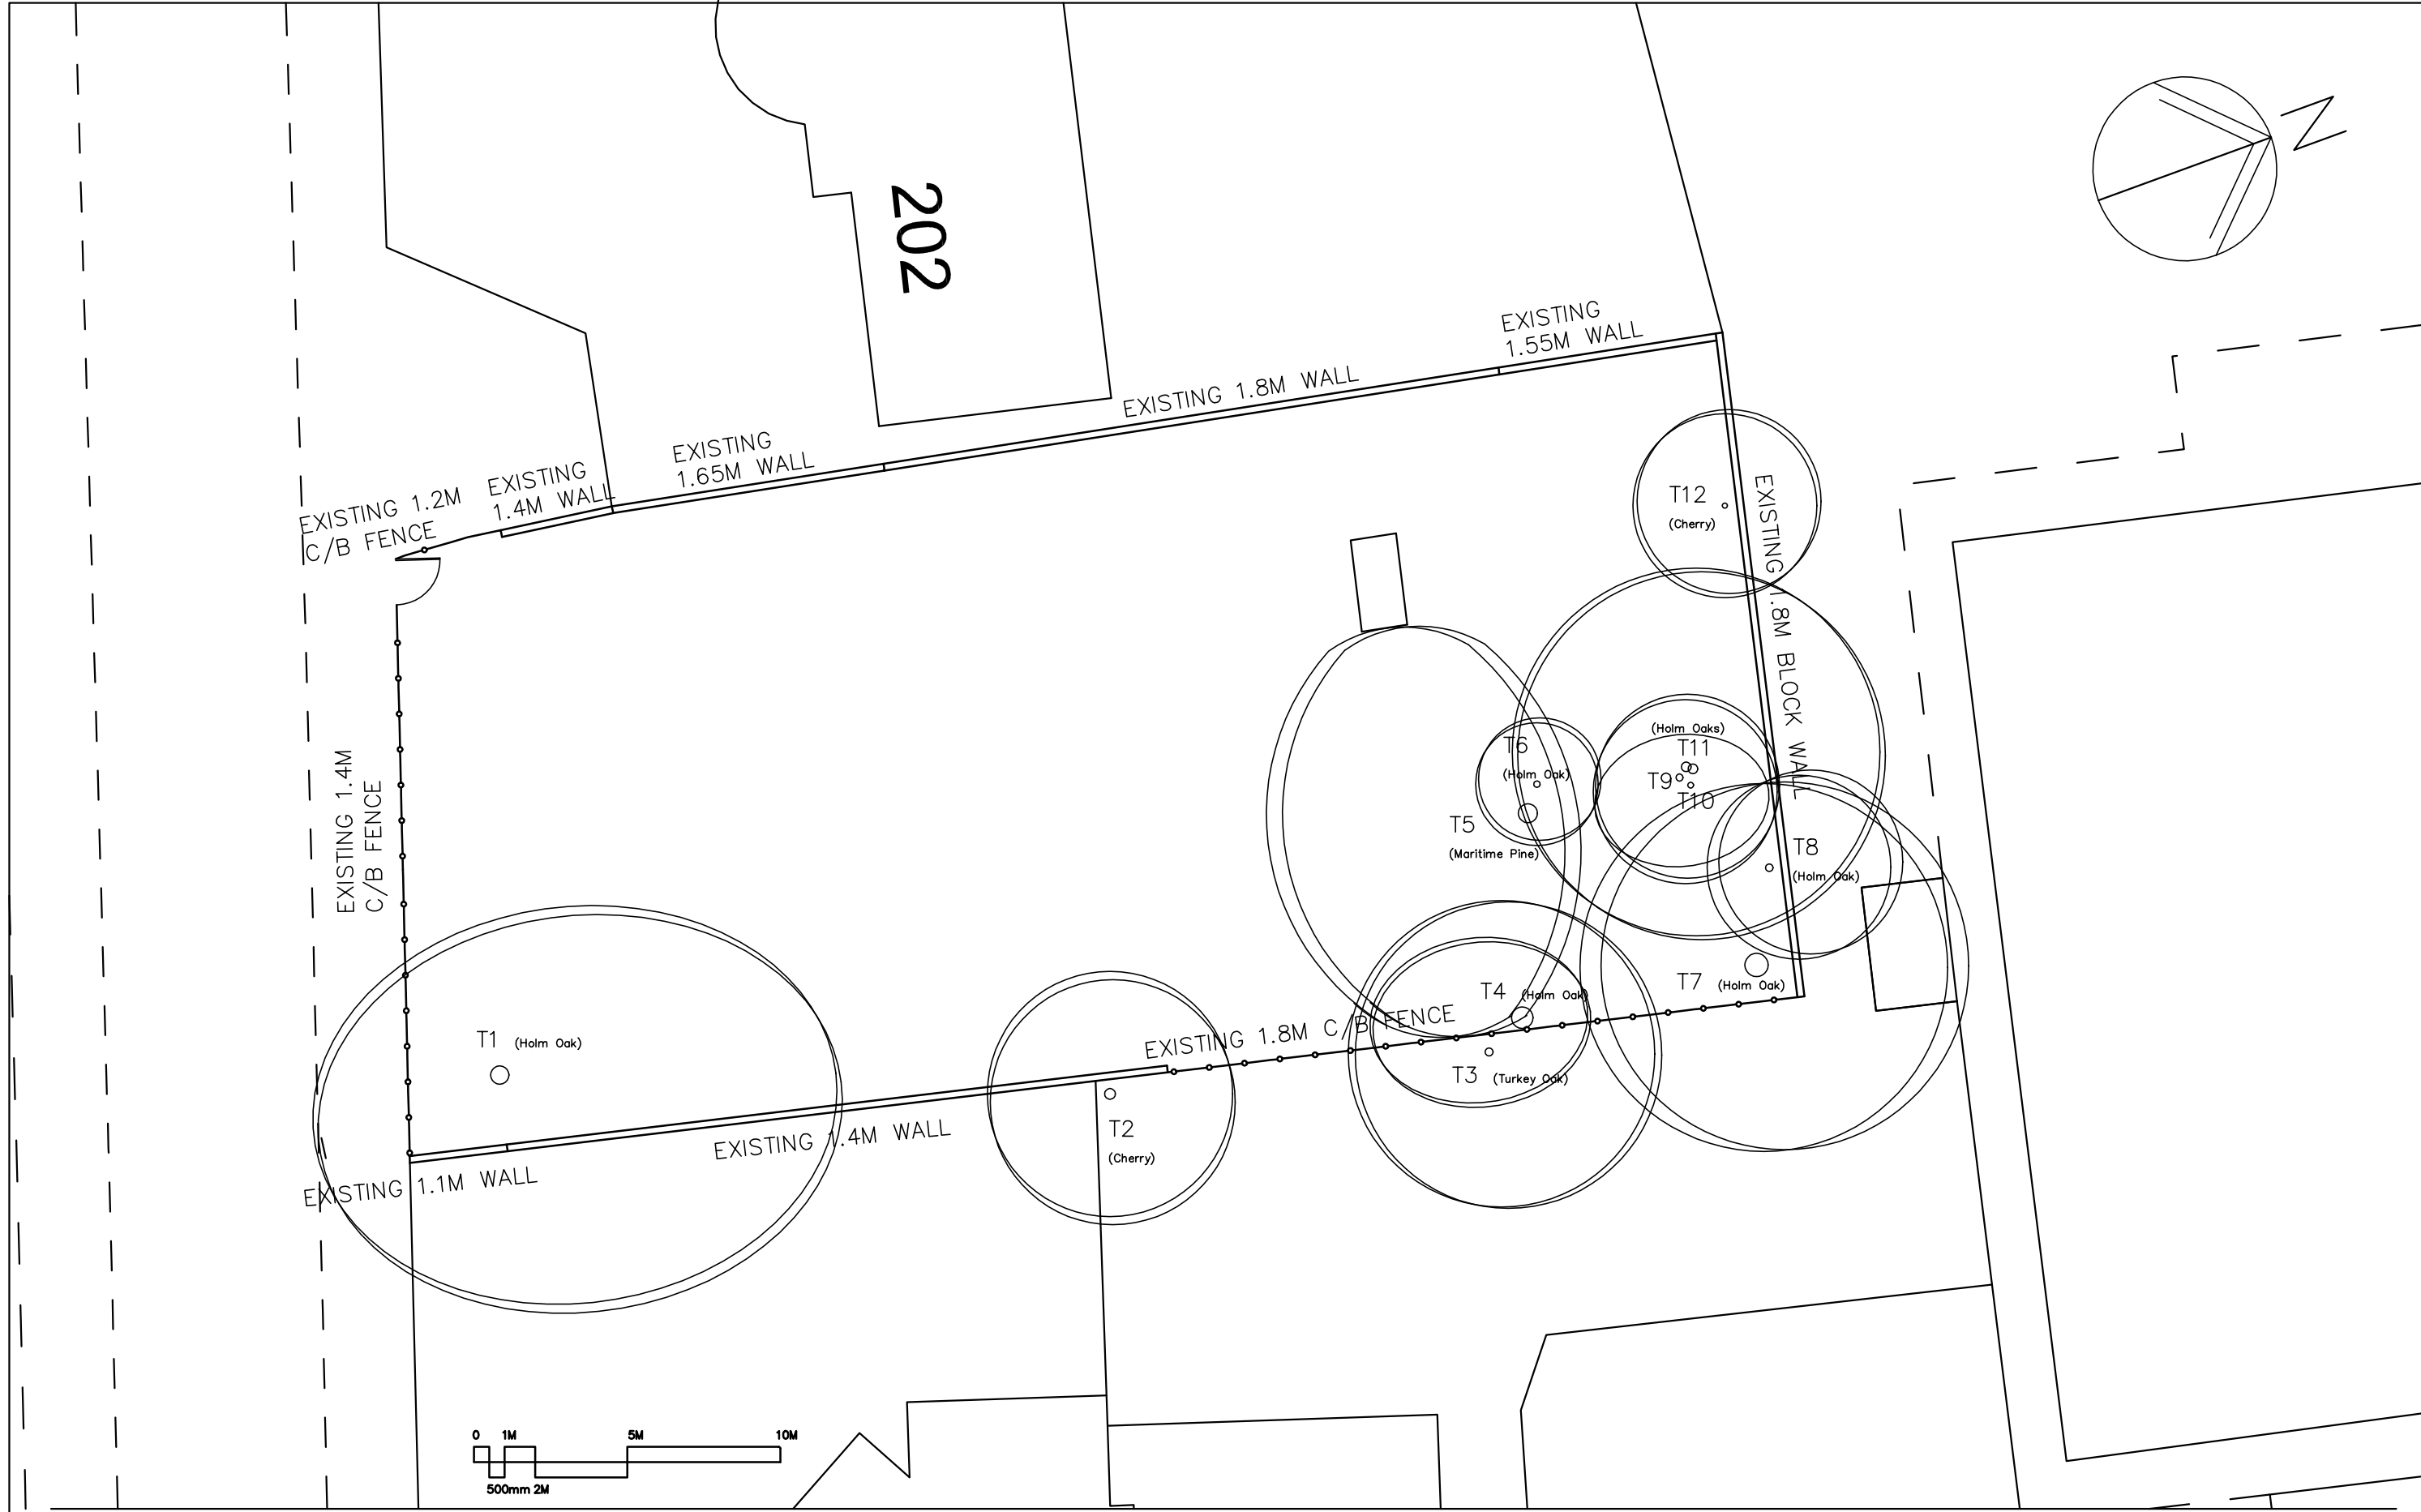

200 Seafront,
Hayling Island,
PO11 9HR

EXISTING
SITE PLAN

Revisions
A.

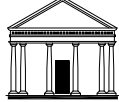


Martin Critchley
CHARTERED ARCHITECT

The Old Brewery,
15E South Street, Havant,
Hampshire, PO9 1BU
023 92 474 919
critchleyarchitect@hotmail.com

Scale A3 = 1:200
Drawn SAR/JHL
Date 26/11/15


1582-111⁰

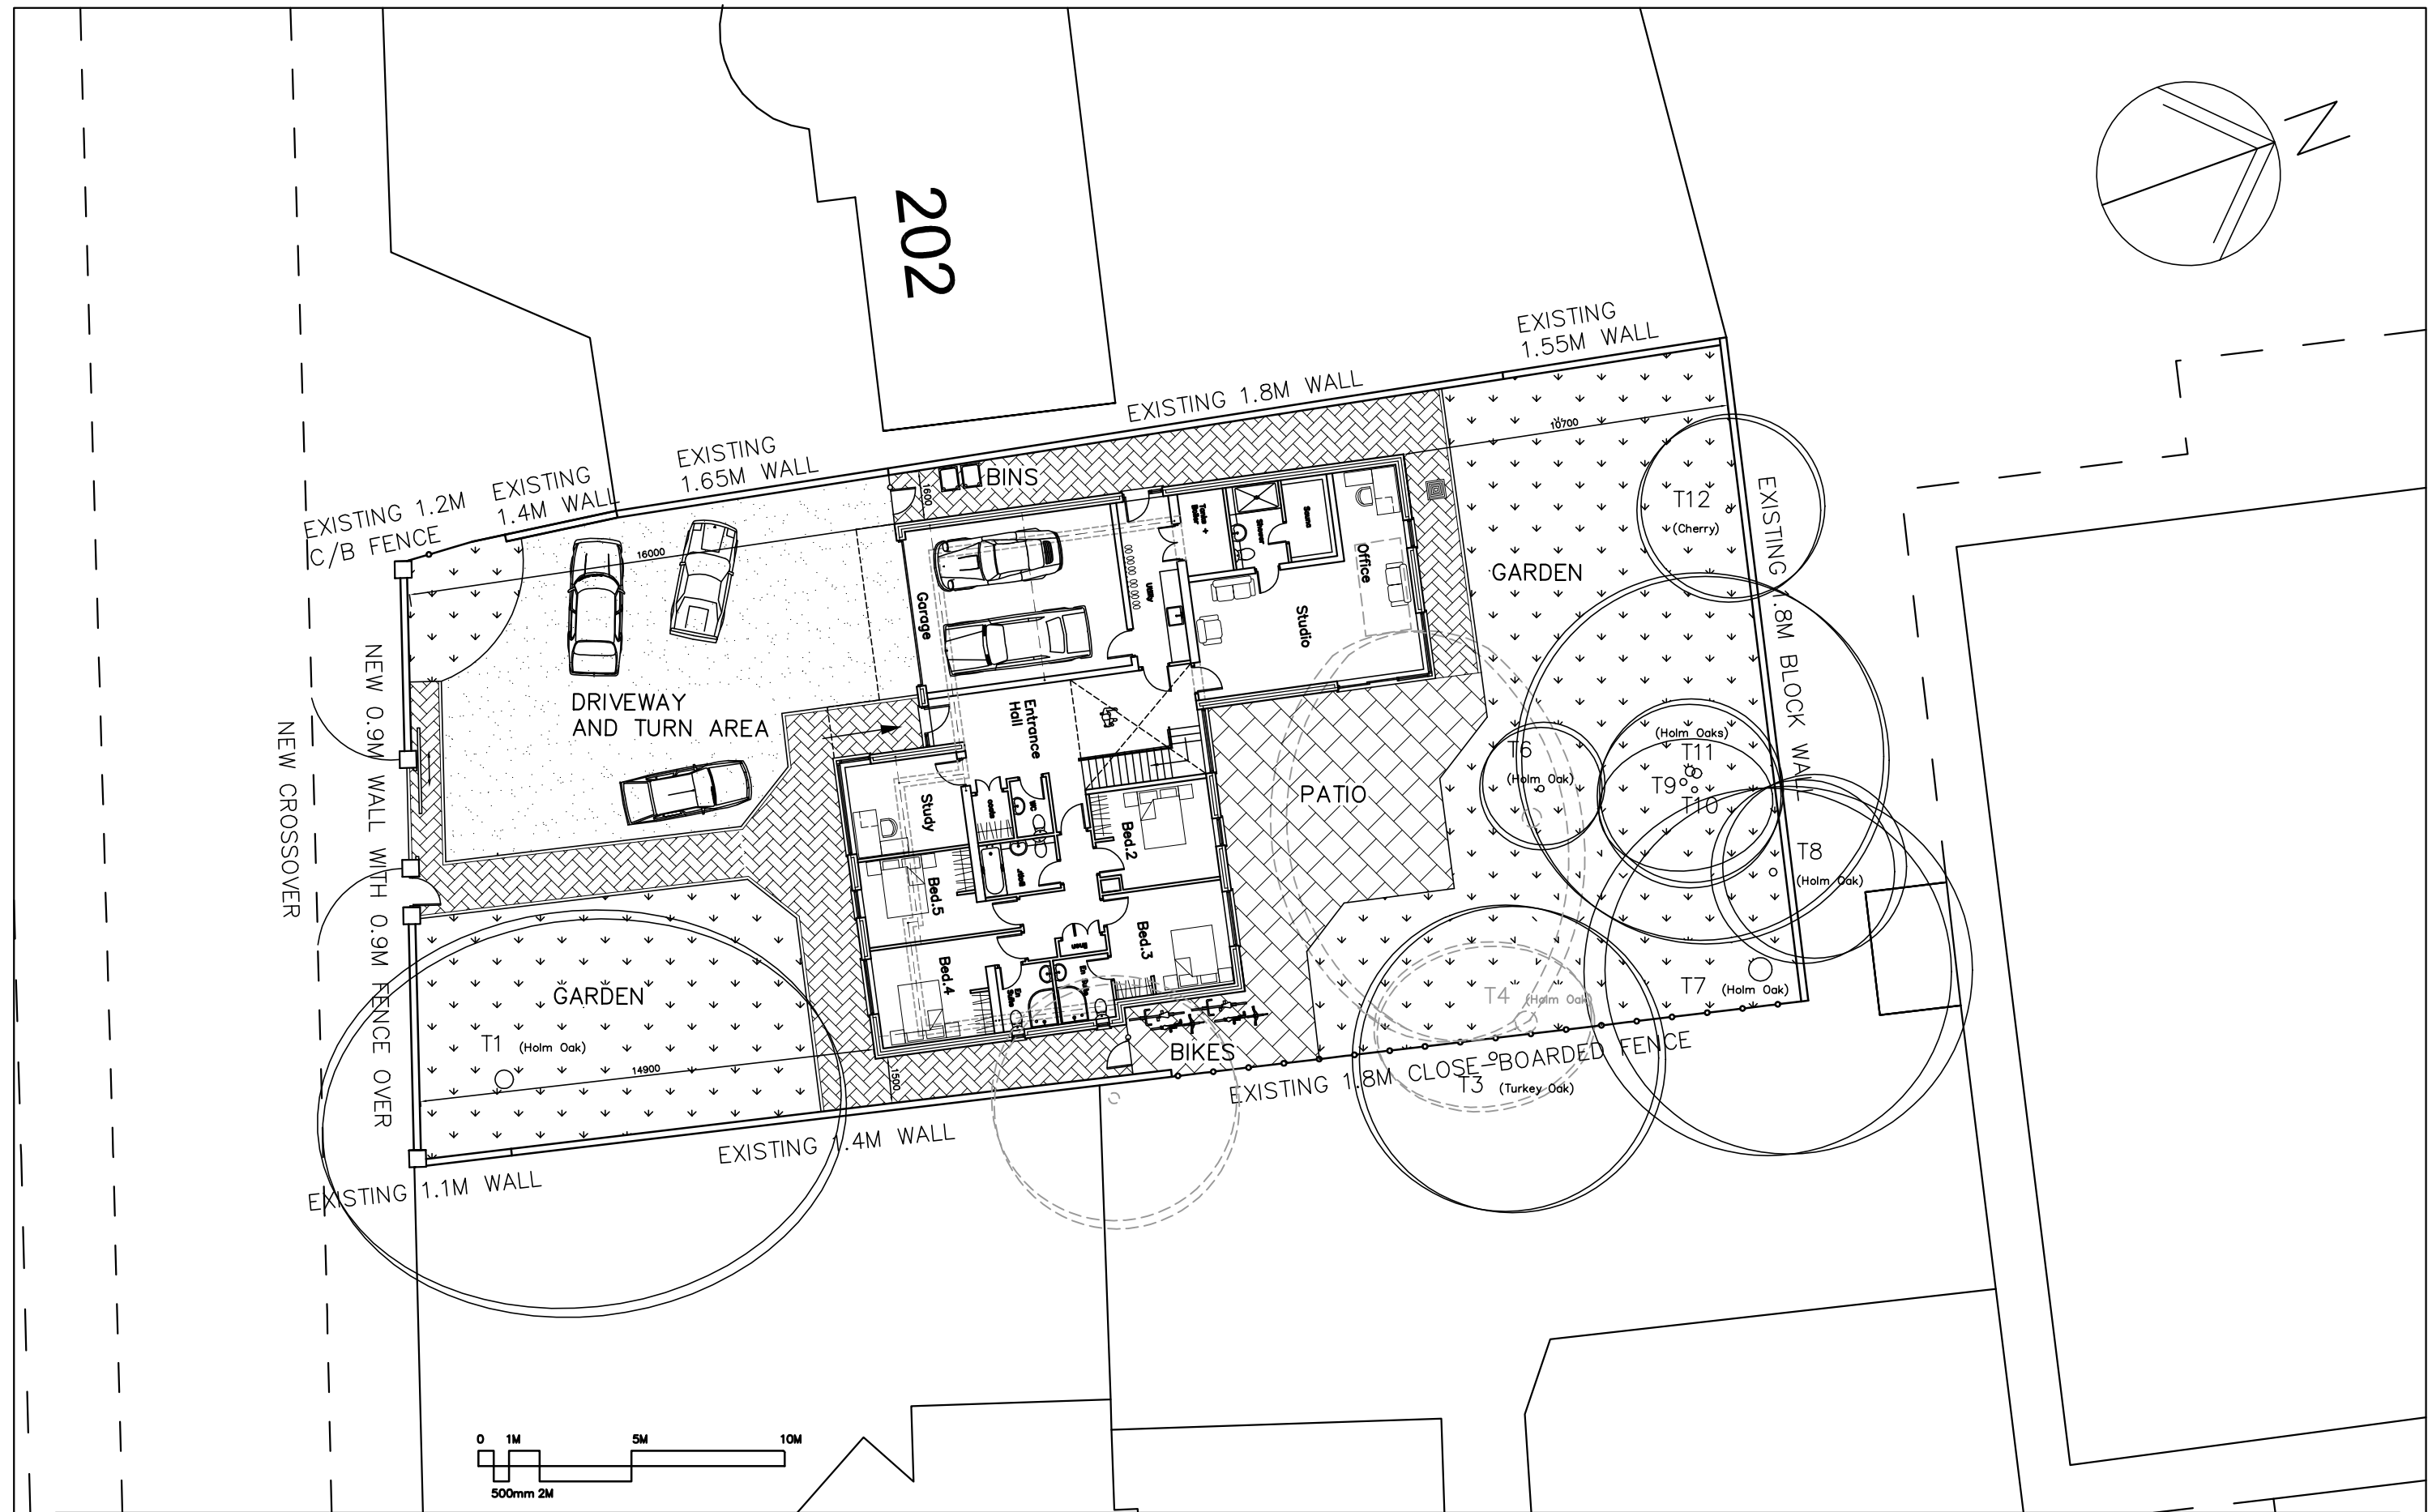

200 Seafront,
Hayling Island,
PO11 9HR


PROPOSED SITE PLAN

Revisions
A. Surface hatching added. 16/12/15

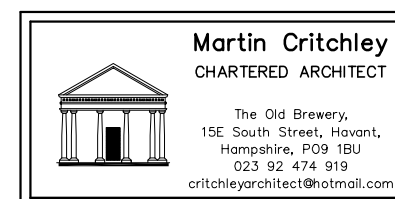

Scale A3 = 1:200
Drawn SAR/JHL
Date 26/11/15

1582-112^A

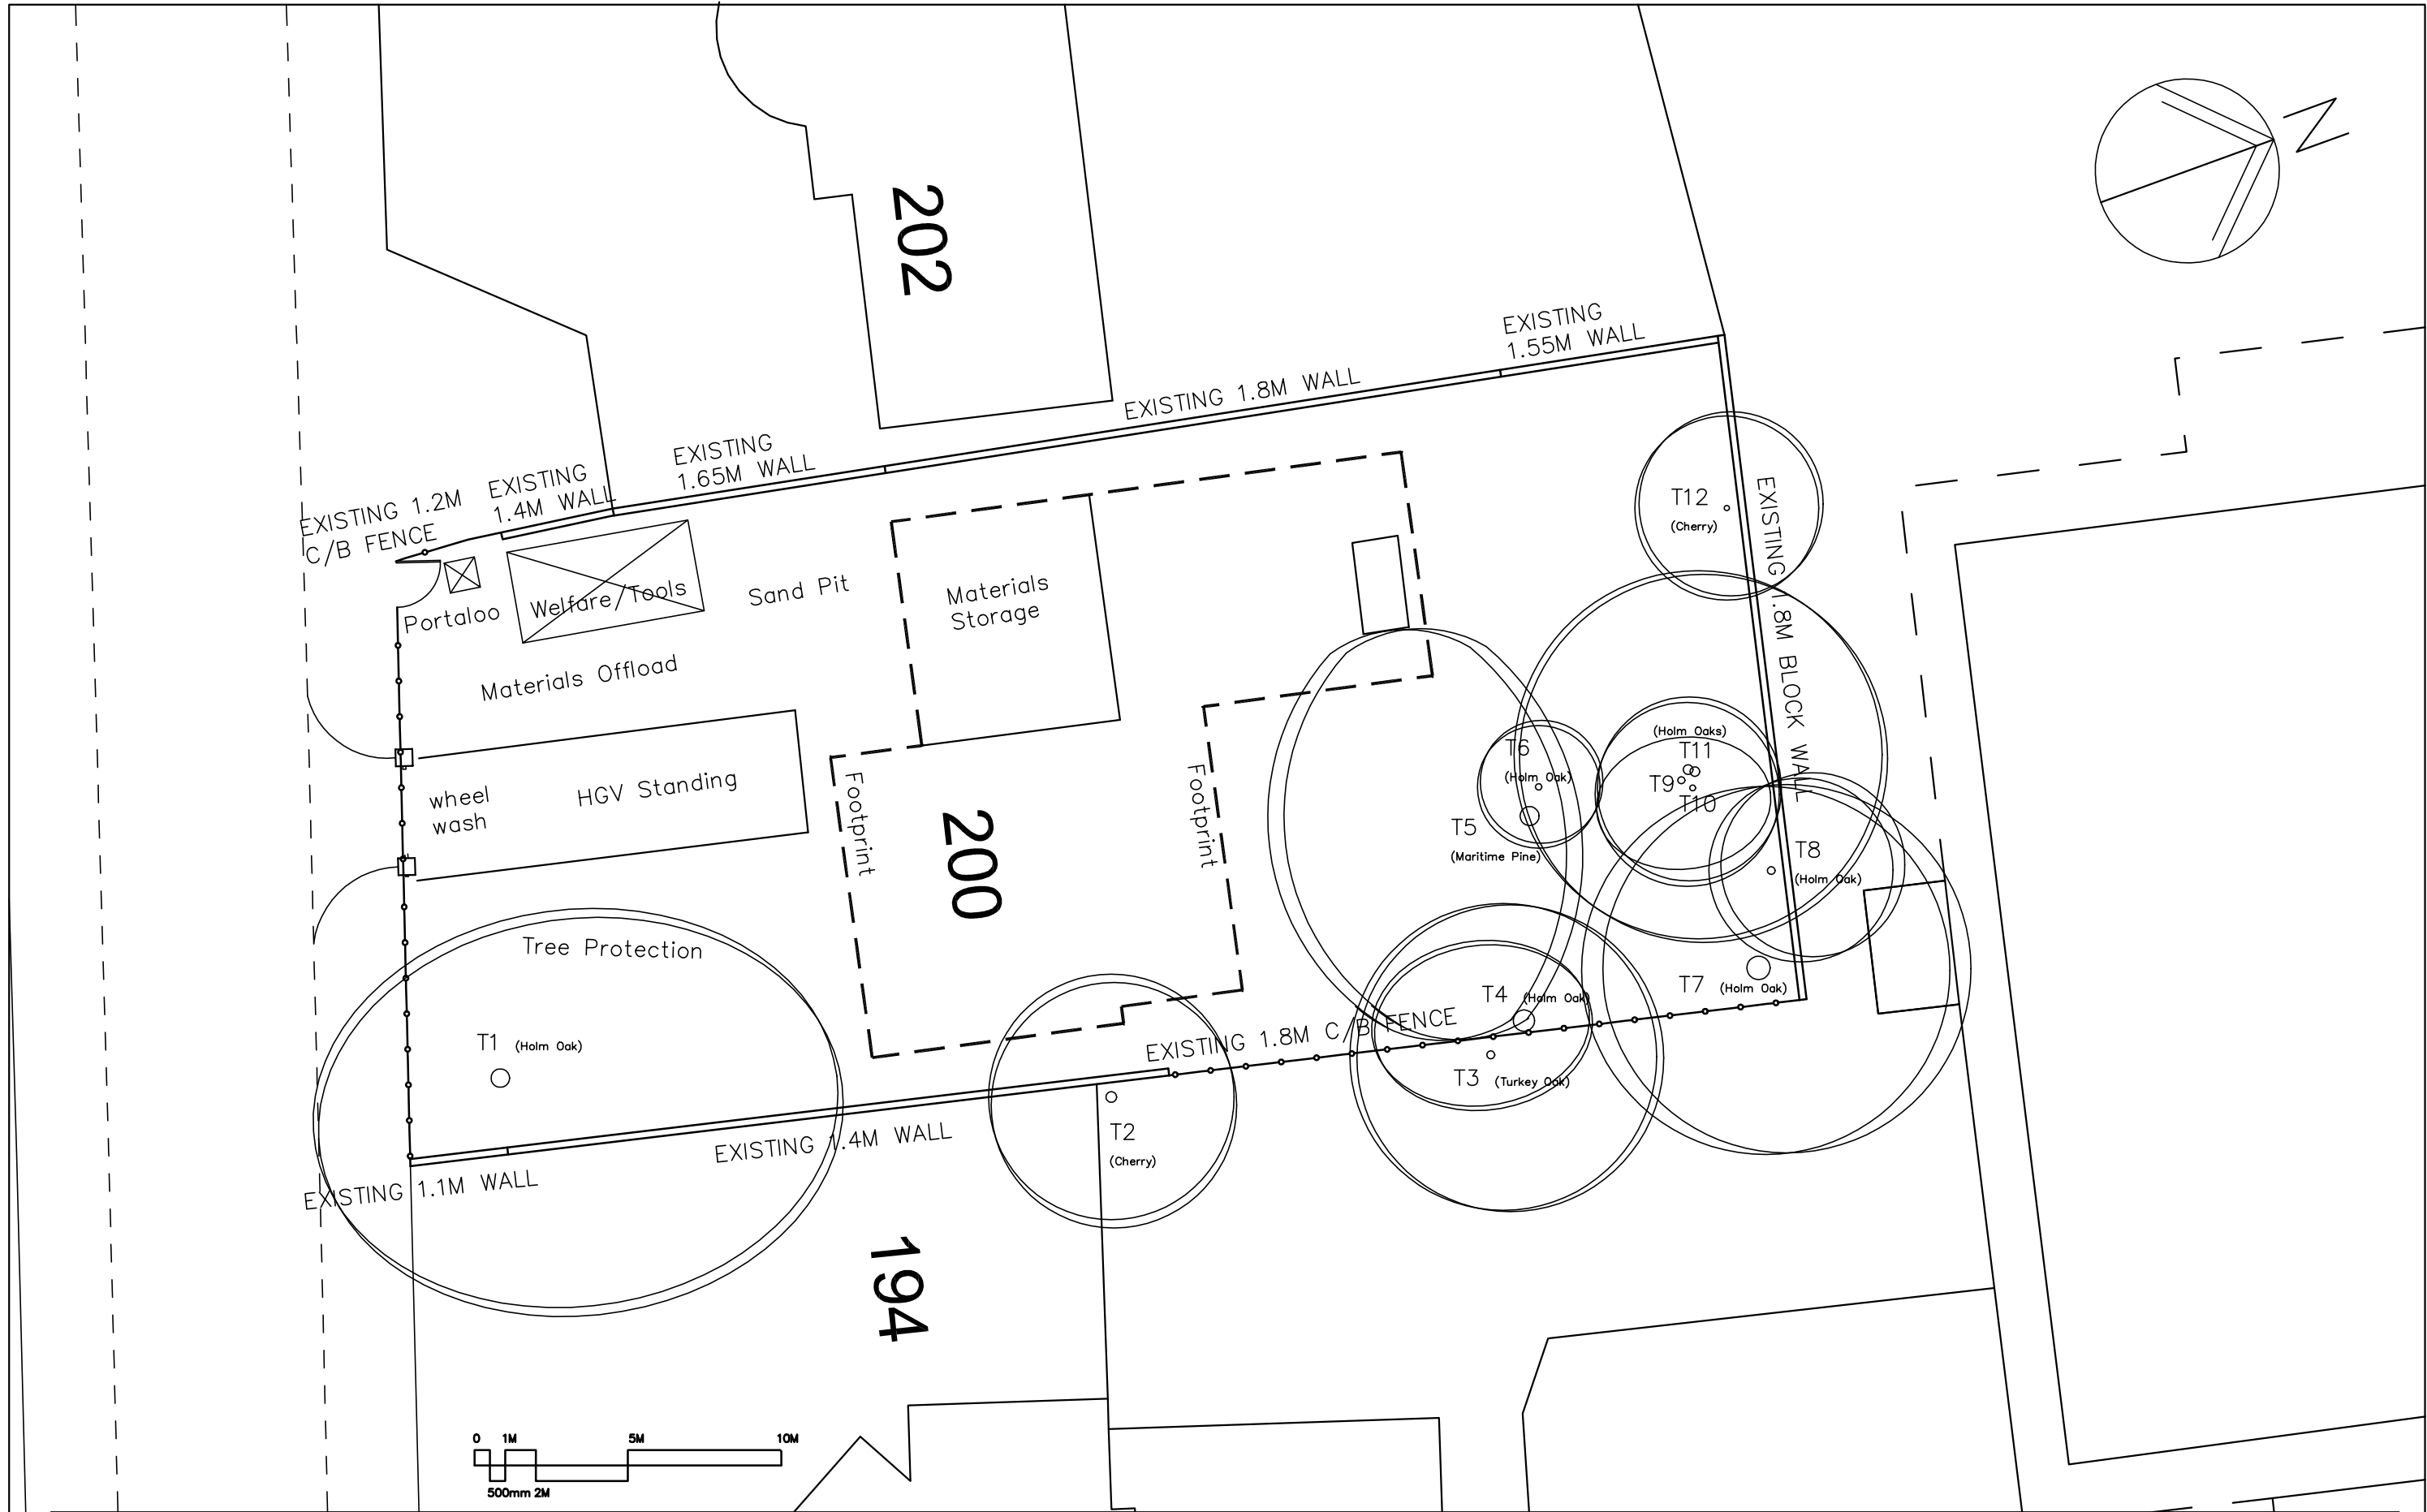

200 Seafront,
Hayling Island,
PO11 9HR

SITE PLAN
CONSTRUCTION
PHASE

Revisions
A.





Martin Critchley
CHARTERED ARCHITECT

The Old Brewery,
15E South Street, Havant,
Hampshire, PO9 1BU
023 92 474 919
critchleyarchitect@hotmail.com

Scale A3 = 1:200
Drawn SAR/JHL/MHC
Date 16/12/15

1582-113⁰

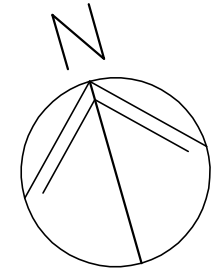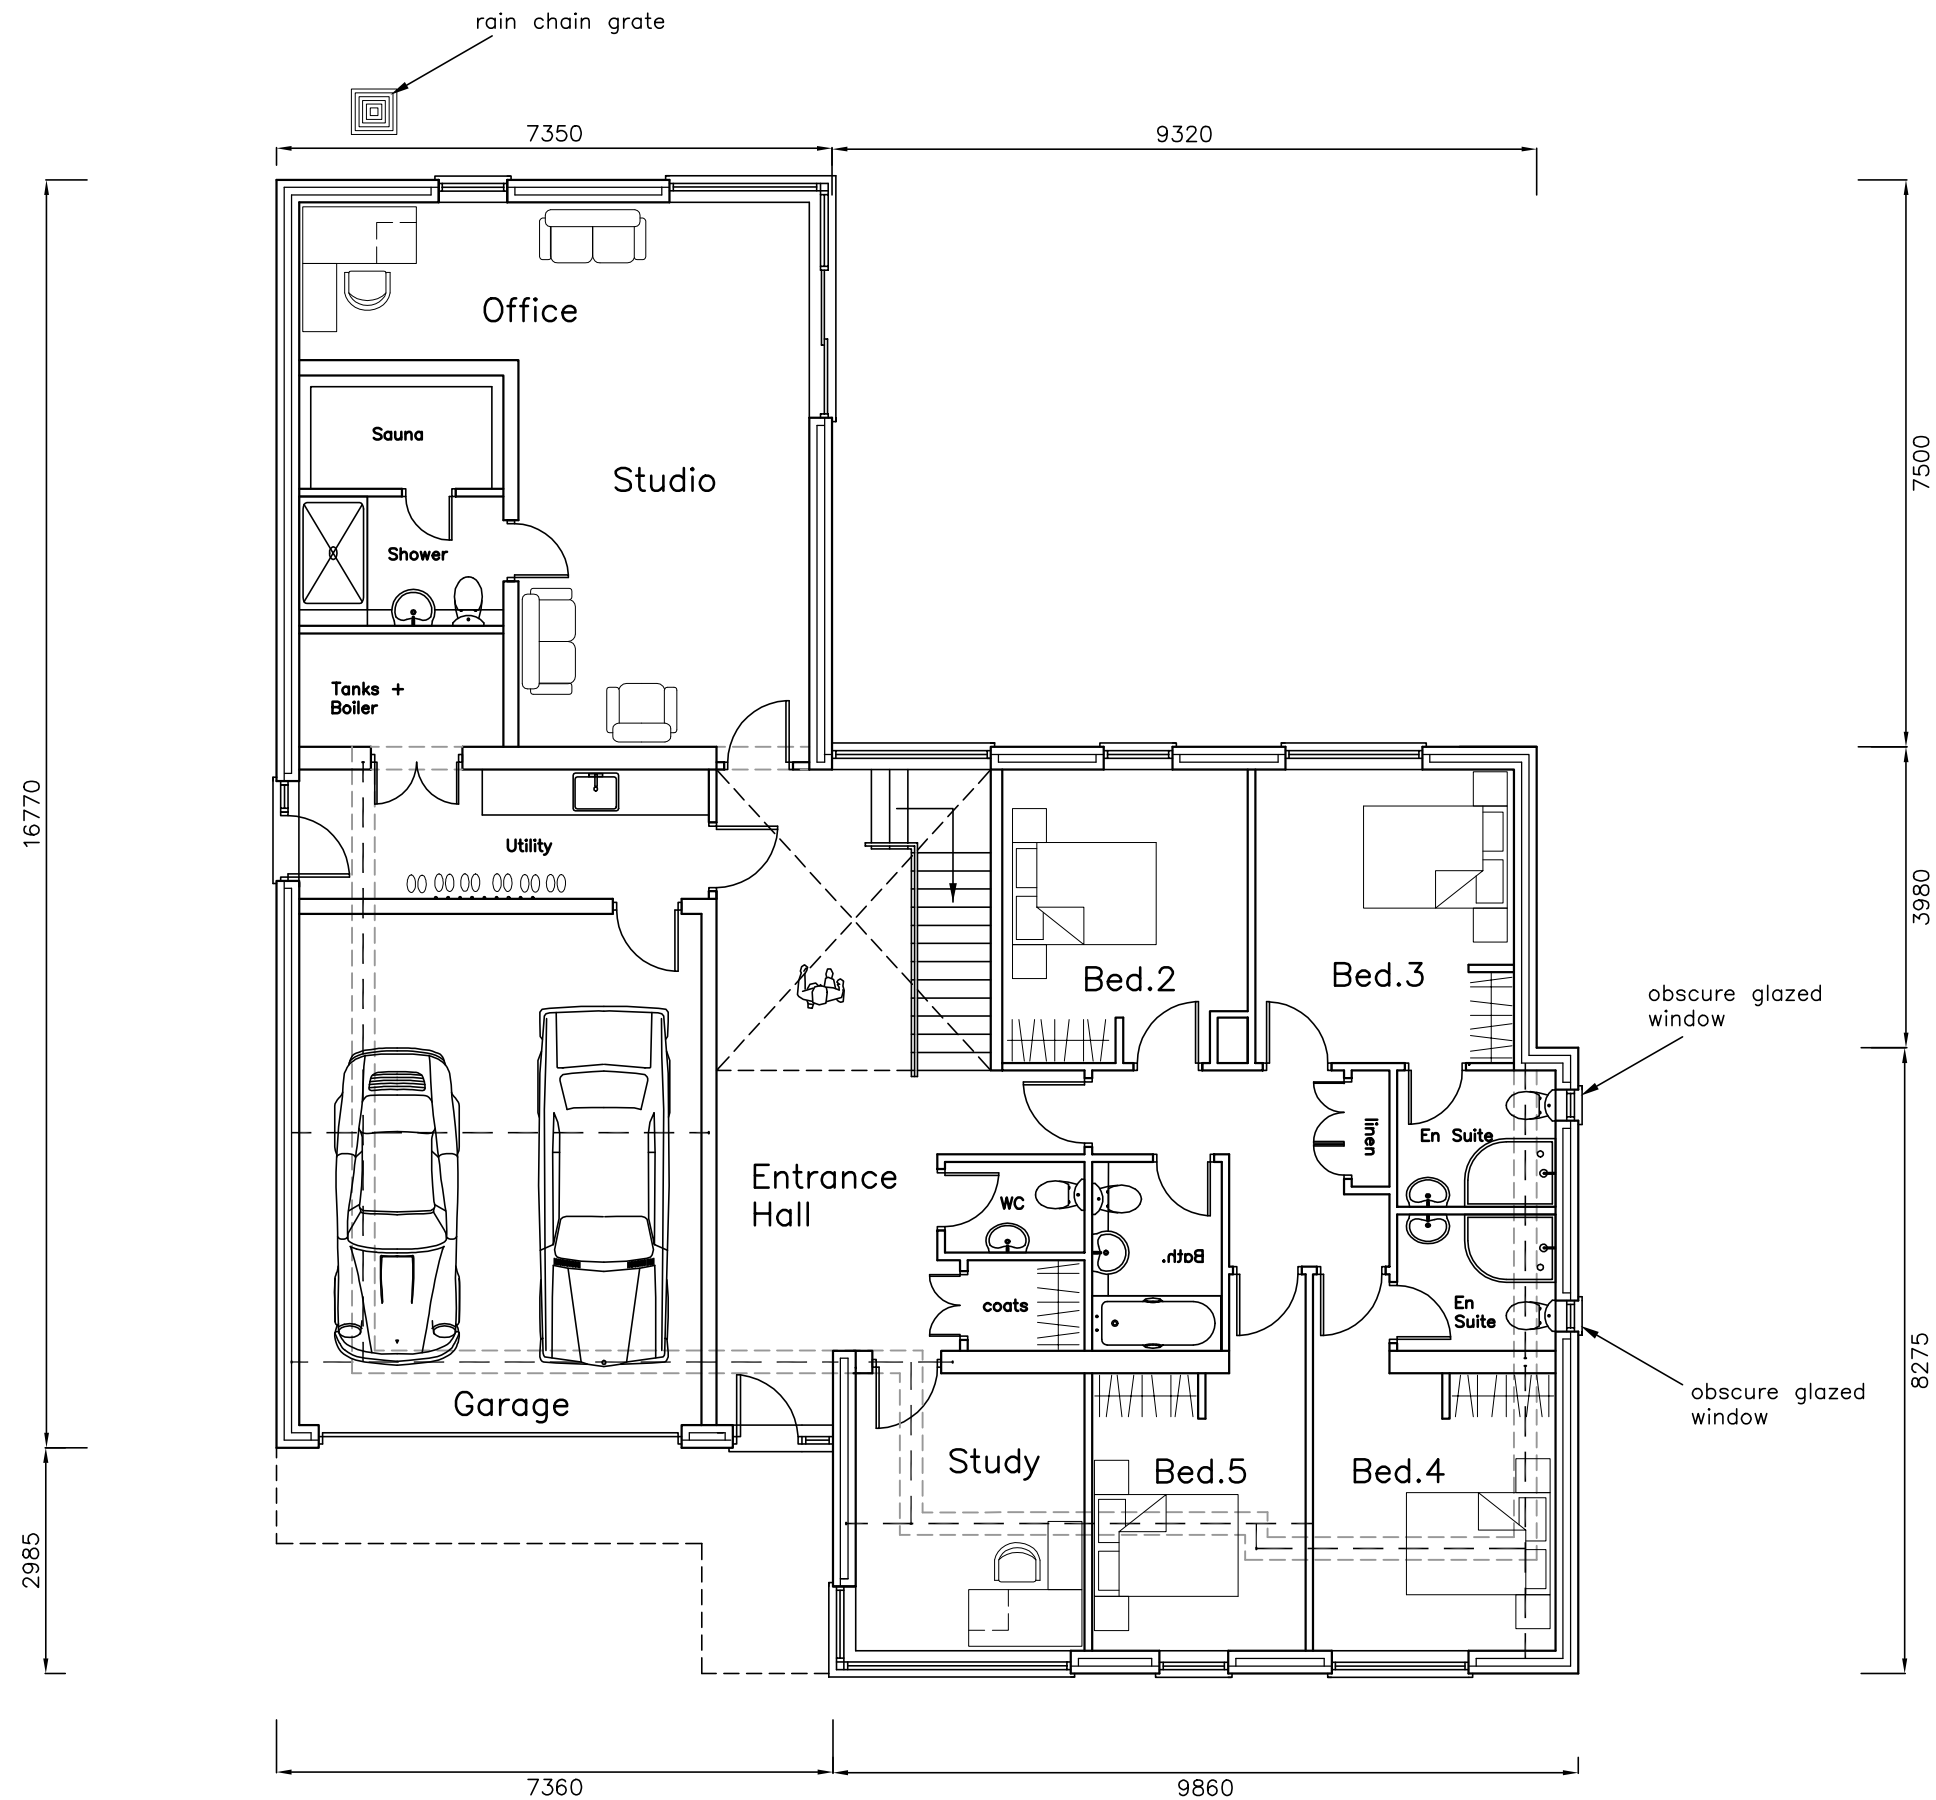


200 Seafront,
Hayling Island,
PO11 9HR

PROPOSED GROUND FLOOR PLAN

Revisions

- A. Rain Chain Cascade Addition 10/12/15
- B. Rain Chain Cascade Amendment 11/12/15

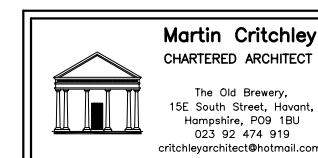

Scale A3 = 1:100
Drawn SAR/JHL
Date 10/12/15



metres

10

20

30

1582-411^B

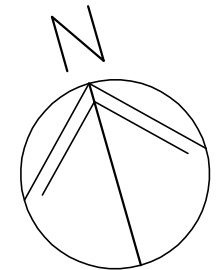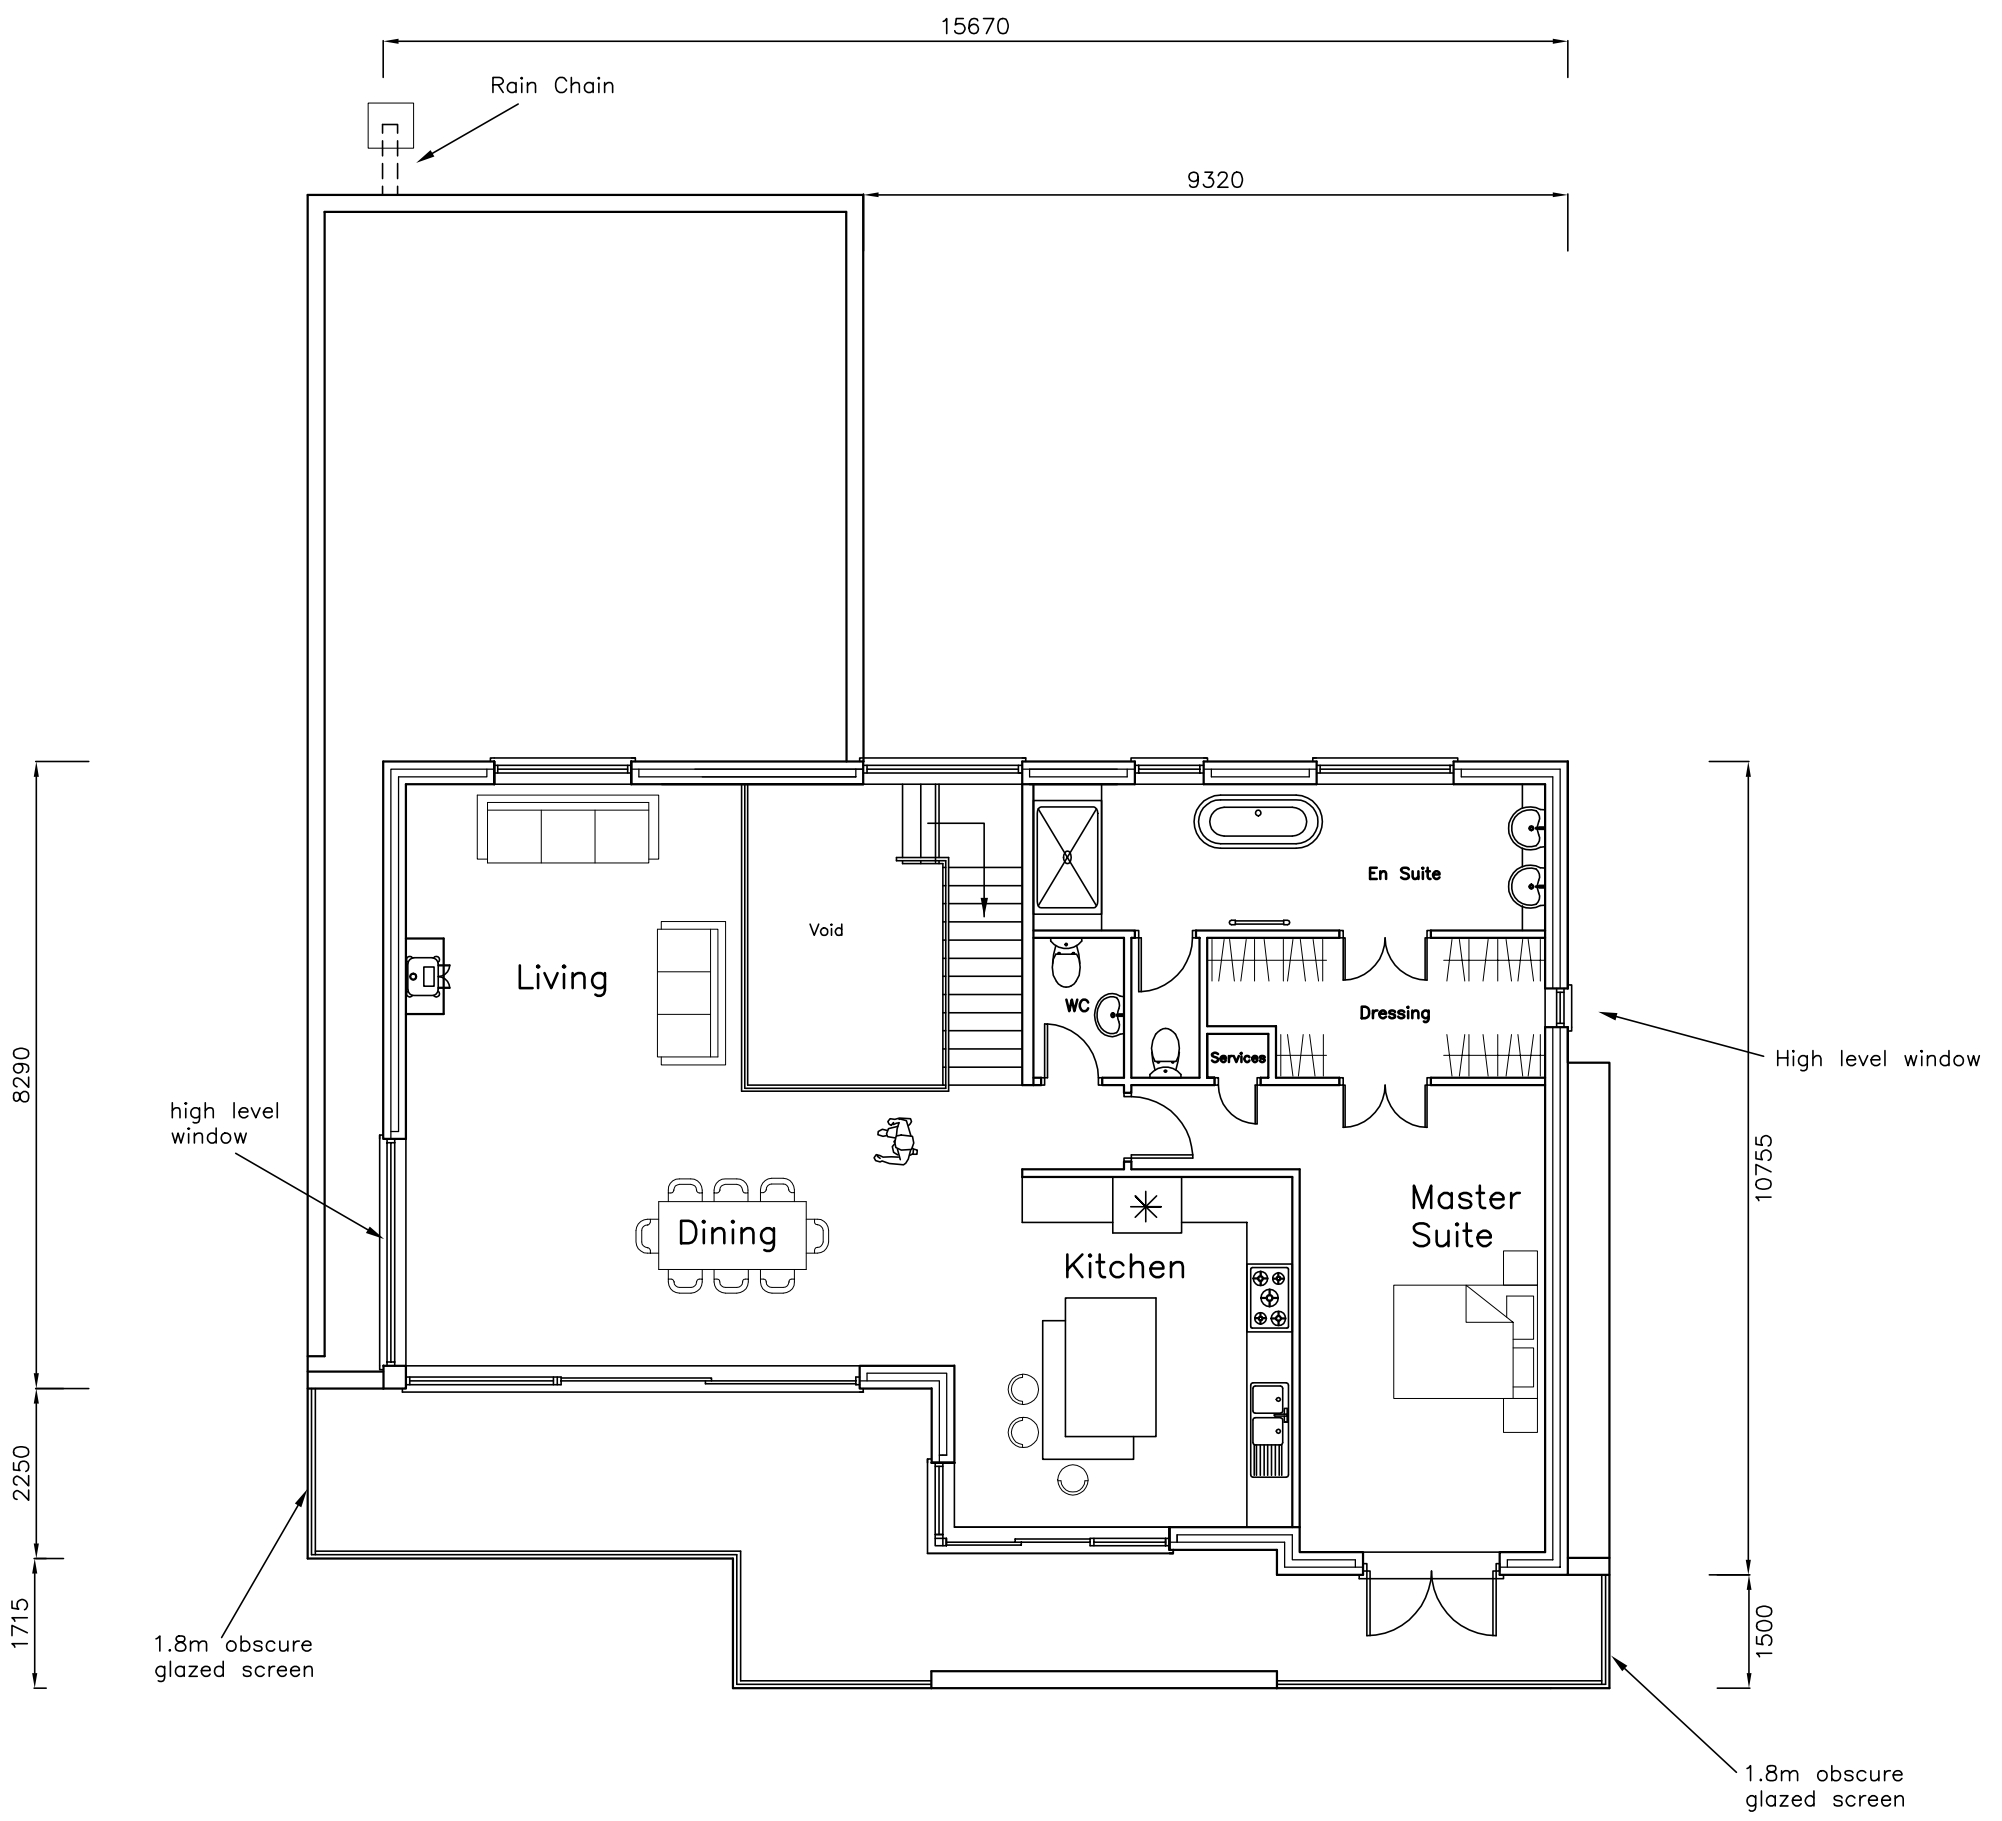


200 Seafront,
Hayling Island,
PO11 9HR

PROPOSED FIRST FLOOR PLAN



- Revisions
- A. Rain Chain Cascade Addition 10/12/15
 - B. Rain Chain Cascade Amendment 11/12/15



Scale A3 = 1:100
Drawn SAR/JHL
Date 10/12/15

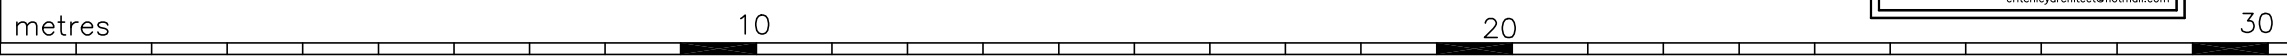

1582-412^B

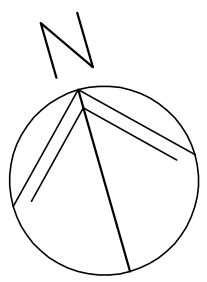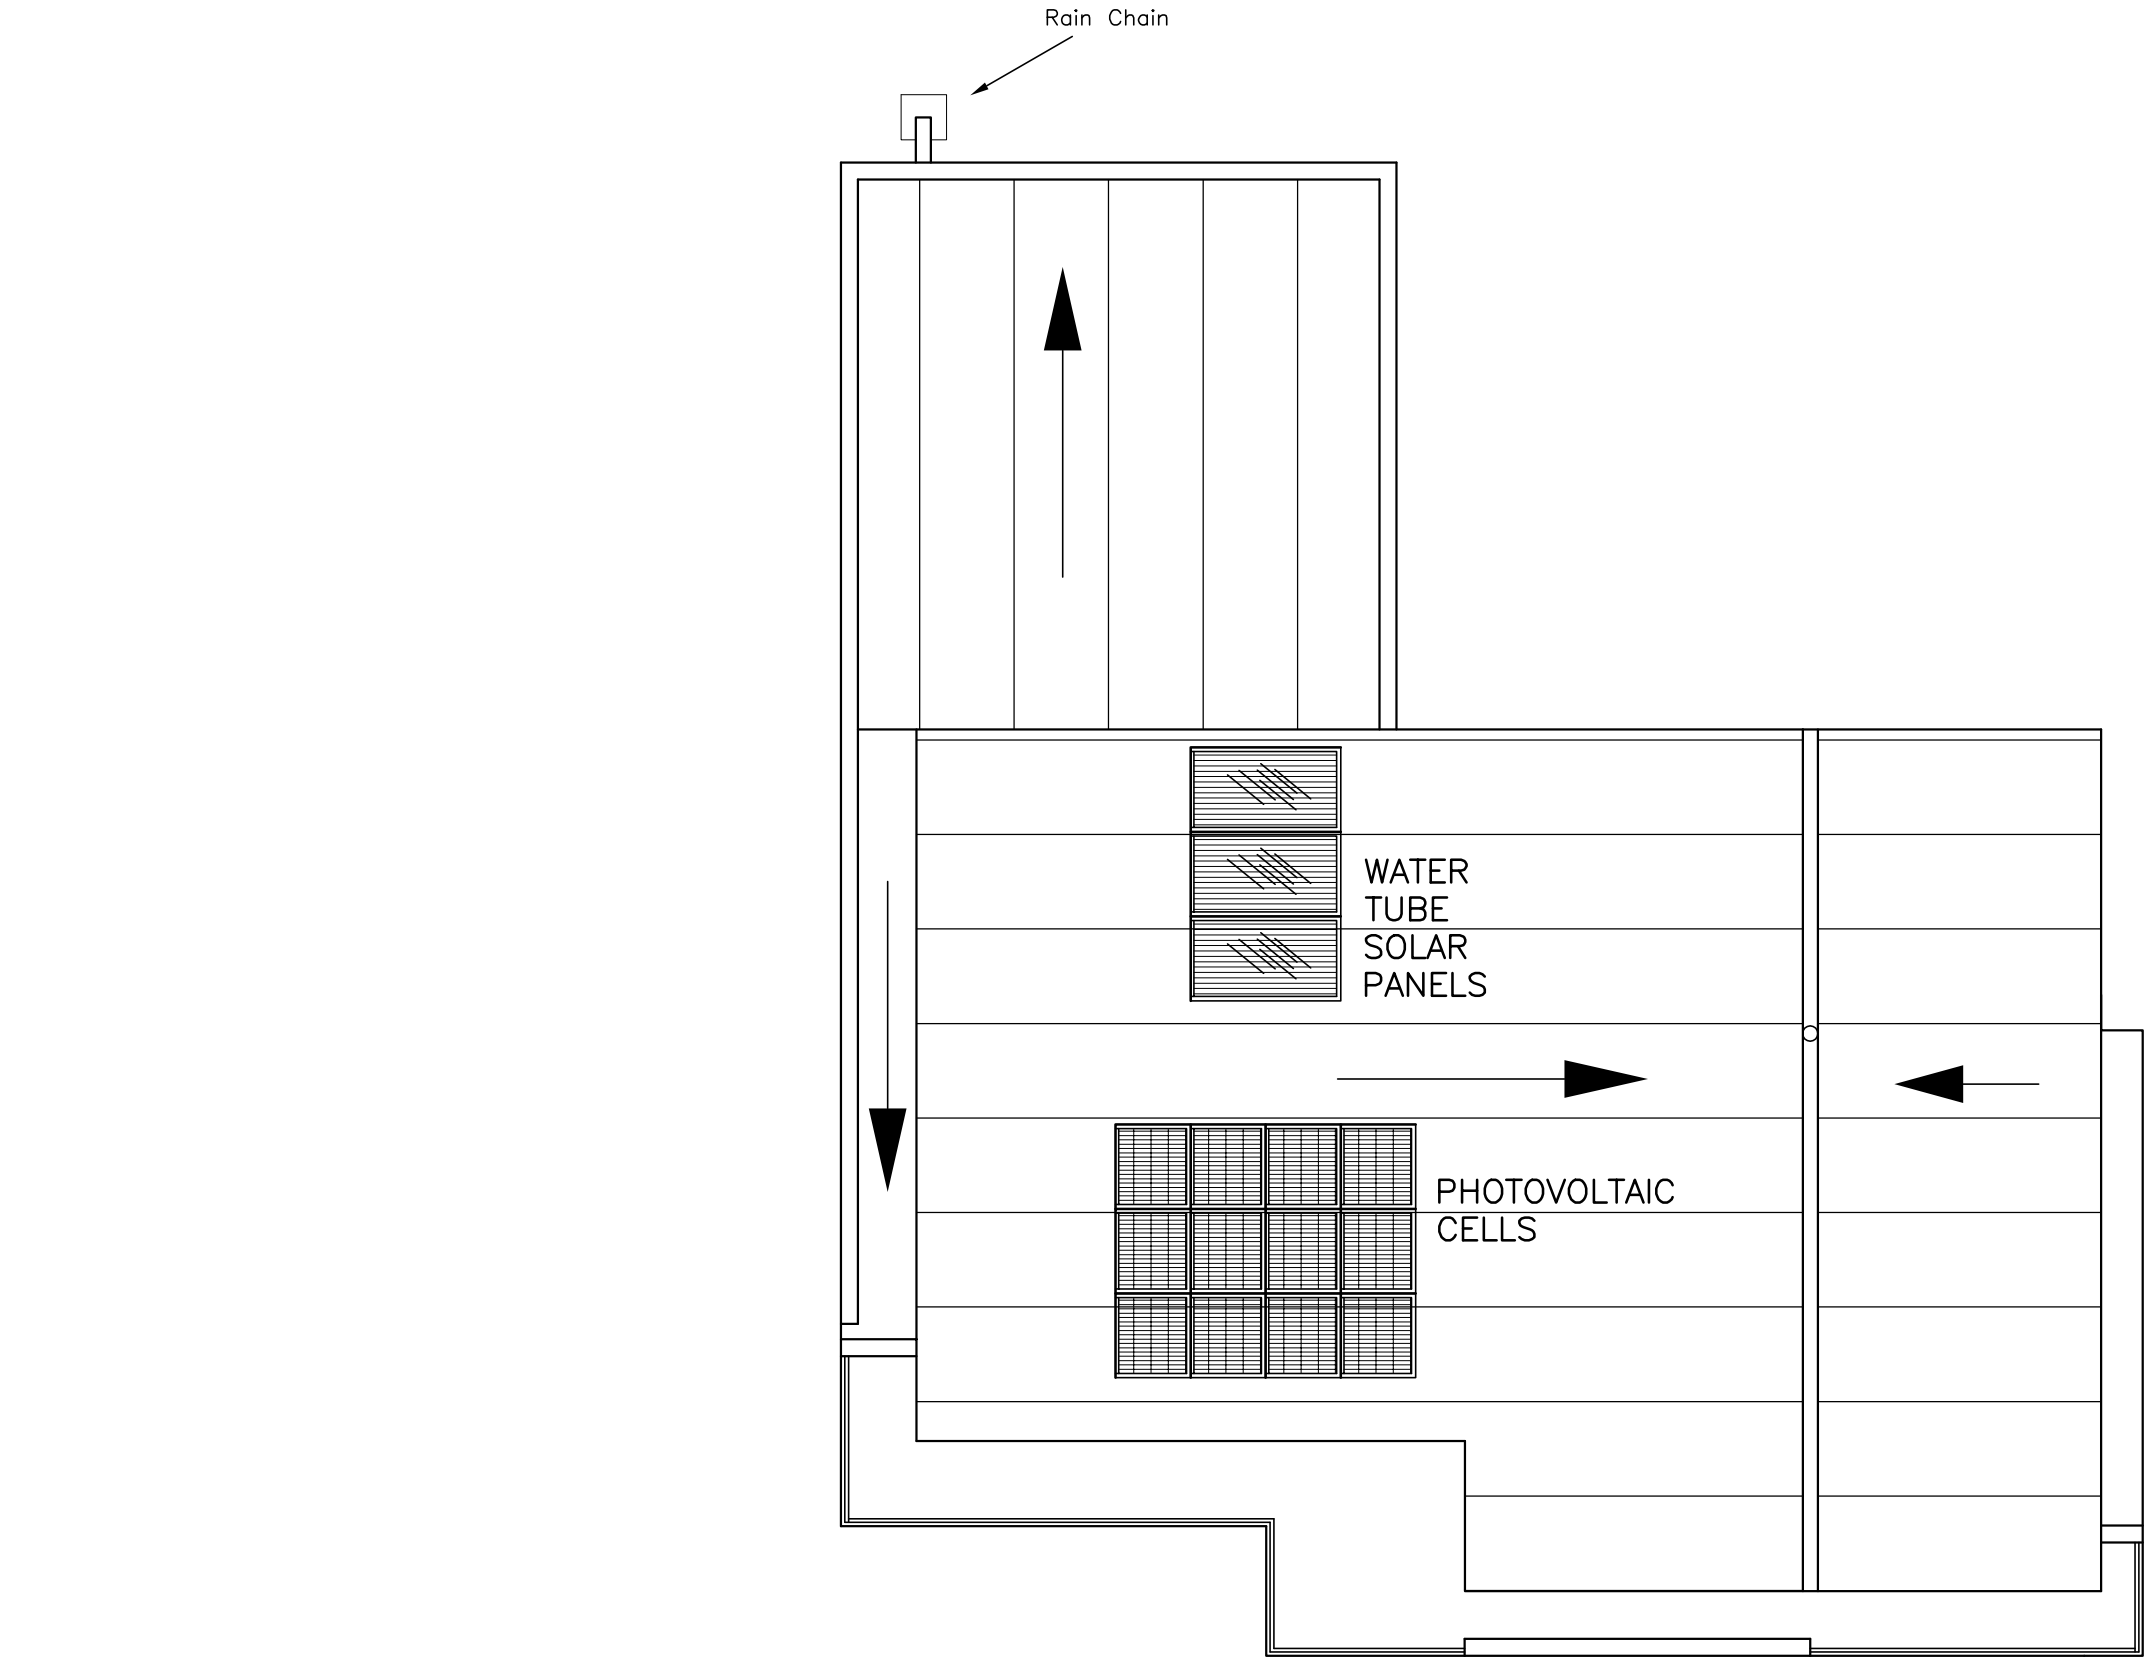

200 Seafront,
Hayling Island,
PO11 9HR

PROPOSED ROOF PLAN


- Revisions
A. Rain Chain Amendment 11/12/15
B. PV Cells added. 17/12/15




Scale A3 = 1:100
Drawn SAR/JHL
Date 10/12/15

1582-413^B




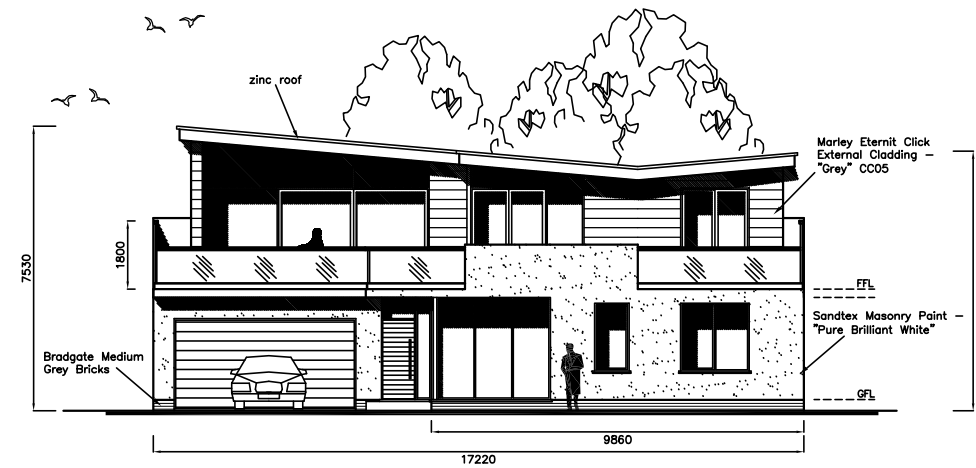


SOUTH

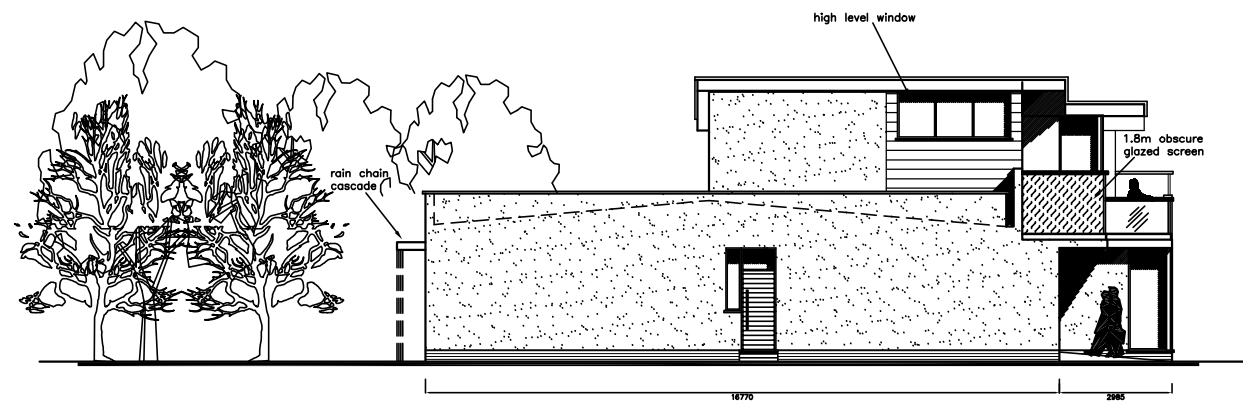


WEST

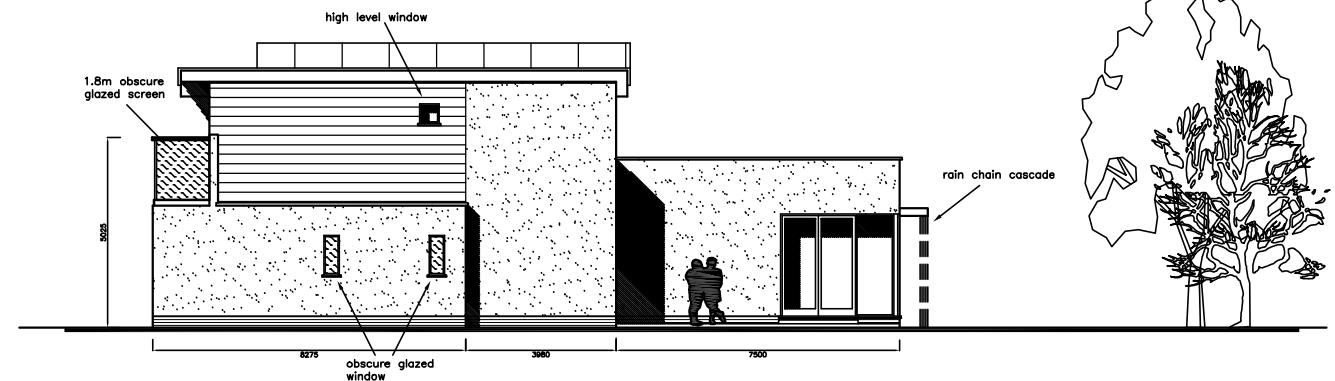

EAST

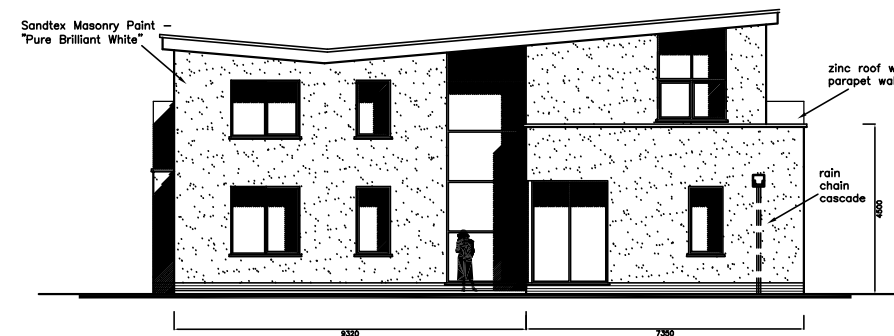

NORTH

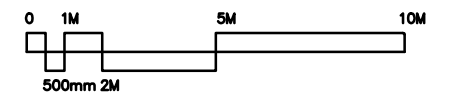

200 Seafront,
Hayling Island,
PO11 9HR

PROPOSED ELEVATIONS


Revisions

- A. Rain Chain Cascade Addition 10/12/15
- B. Rain Chain Cascade Amendment 11/12/15
- C. Parapet wall revision. 17/12/15



Scale A3 = 1:200
Drawn SAR/JHL
Date 10/12/15

1582-511^C

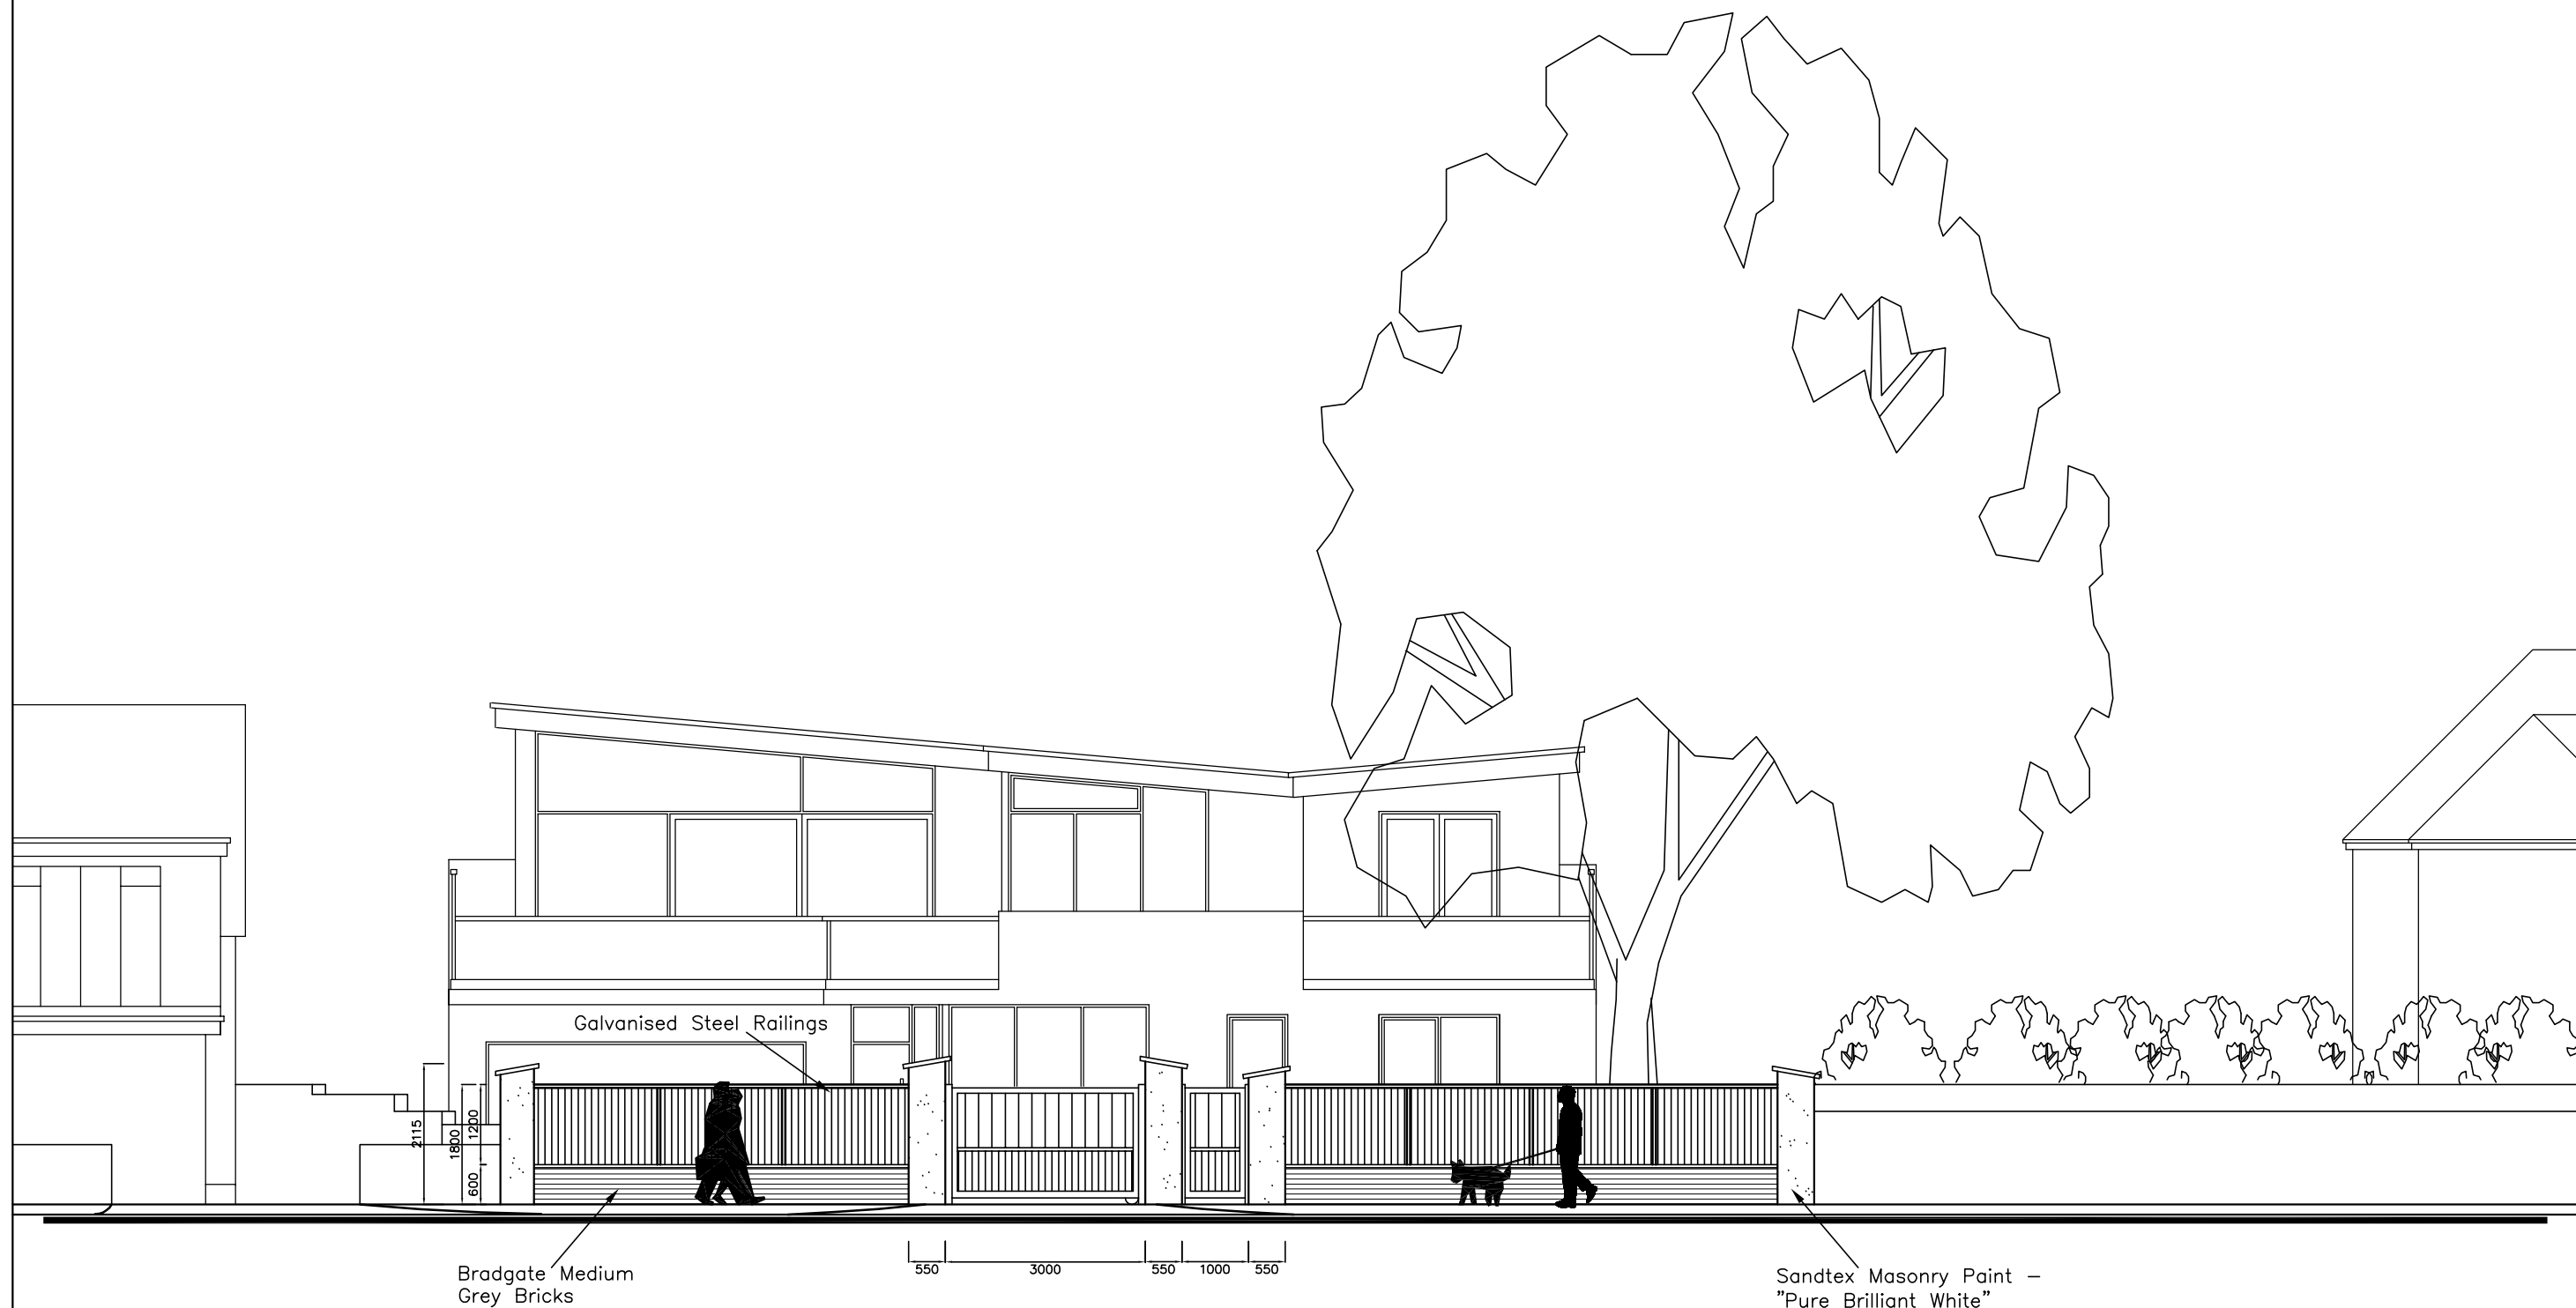

200 Seafront,
Hayling Island,
PO11 9HR

PROPOSED FRONT WALL AND ENTRANCE GATES

Revisions
A.



Scale A3 = 1:100
Drawn BLB/JHL
Date 14/12/15

1582-512⁰

metres

10

20

30