
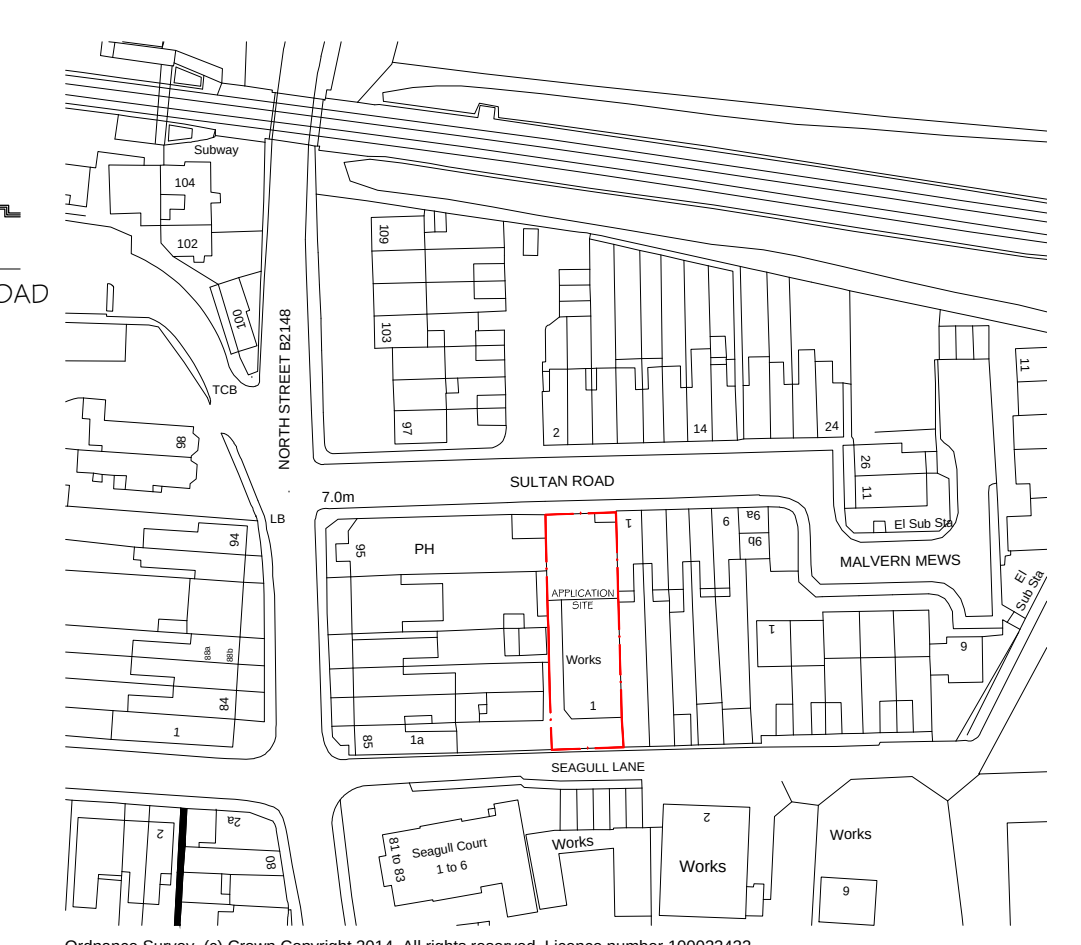
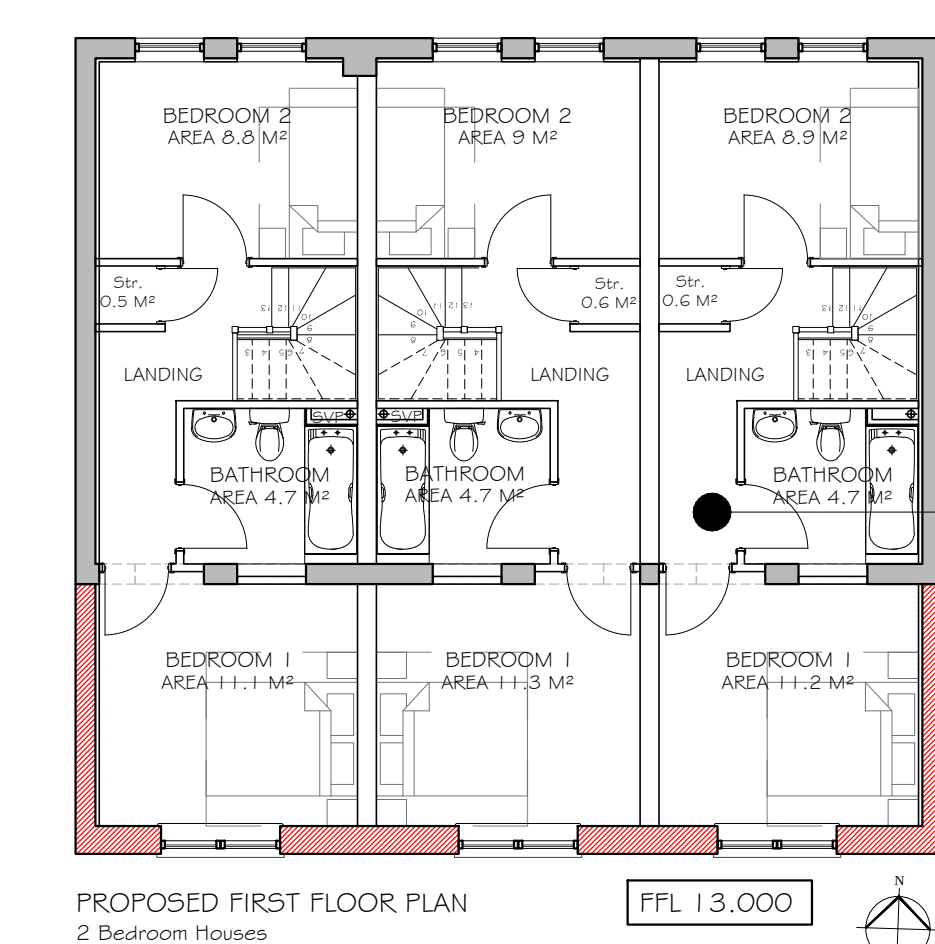


0 10m

Scale in meters 1:100 @A1

SEAGULL LANE

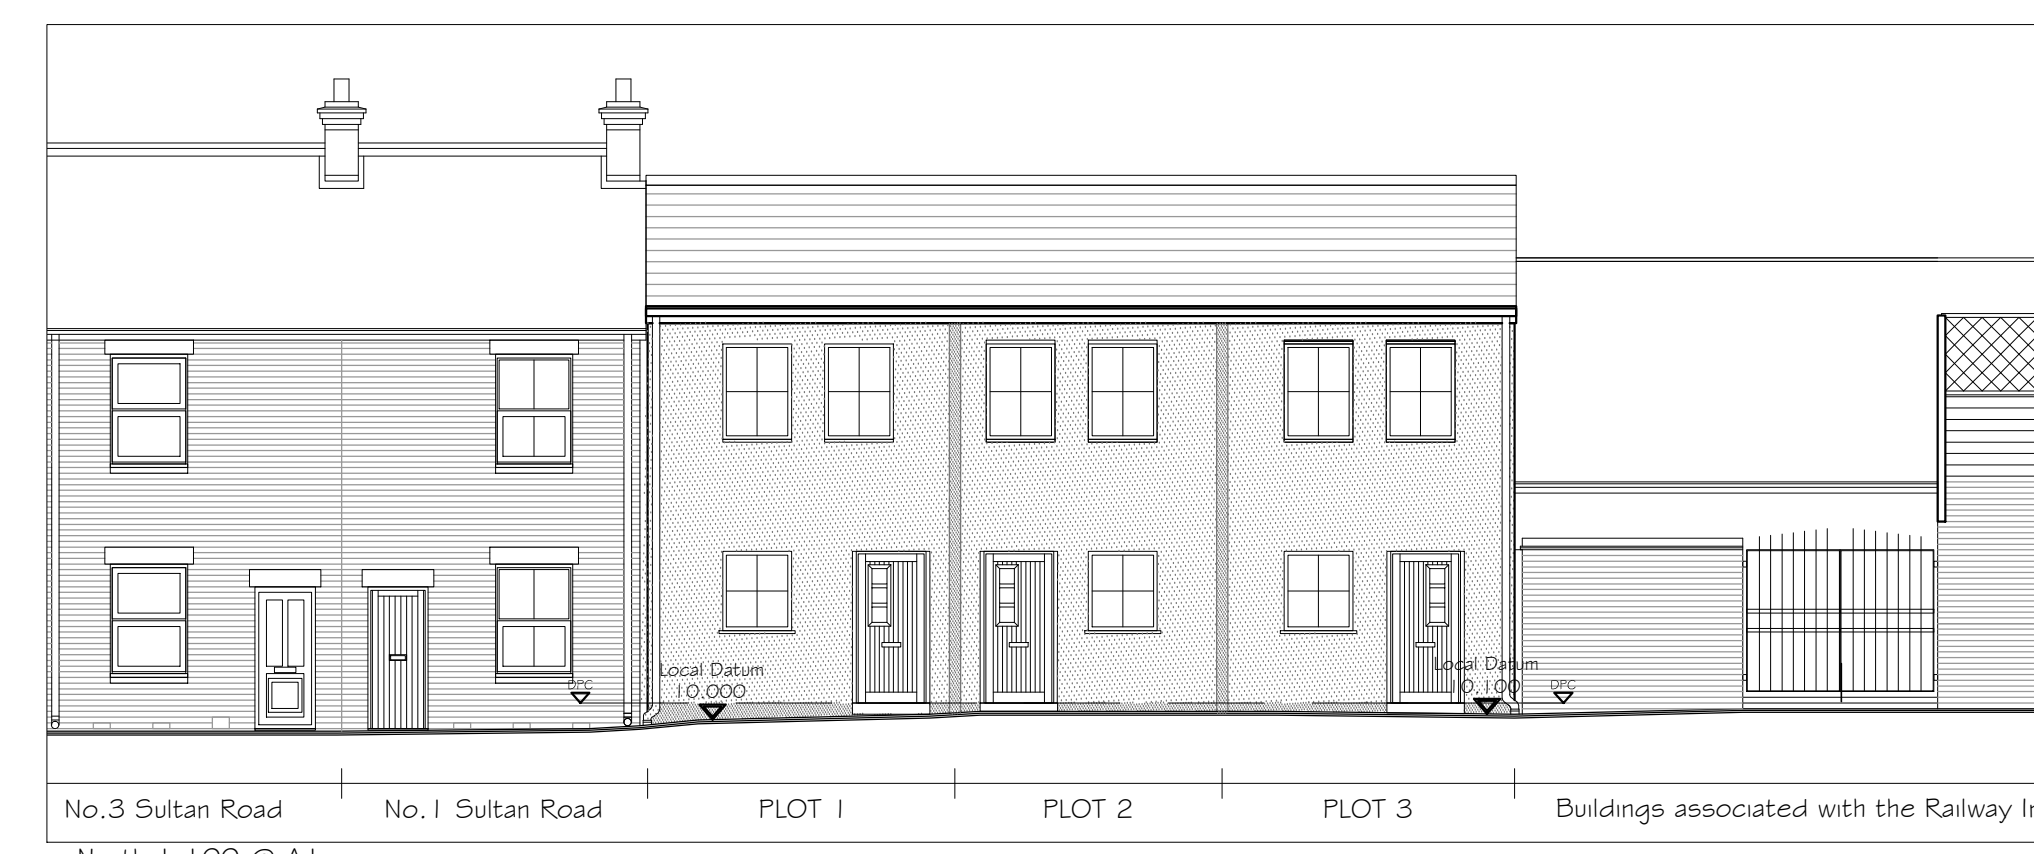

APPLICATION SITE LOCATION PLAN
1:1250 @ A1

$$A + B = 111.04\text{m}^2 + 111.04\text{m}^2$$
$$\text{TOTAL} = 222.08\text{m}^2$$

A

harrington design + bloomfield ARCHITECTS

For
Tealwood & Co. Ltd.

Project
Proposed Residential Development at
Tealwood & Co. Sultan Road /
Works Site Seagull Lane
Emsworth PO10 7PP

Date	Drawn	Scale	Checked
17/09/15	CG	1:100 @A1	CJB
Job Number	Prefix	Drawing Number	Revision
14007	PL	111	B