


Plan of
28 Kingfisher Chase Haring Island Hares
Pollards

Stage 2

Not To Scale

No 28 Front

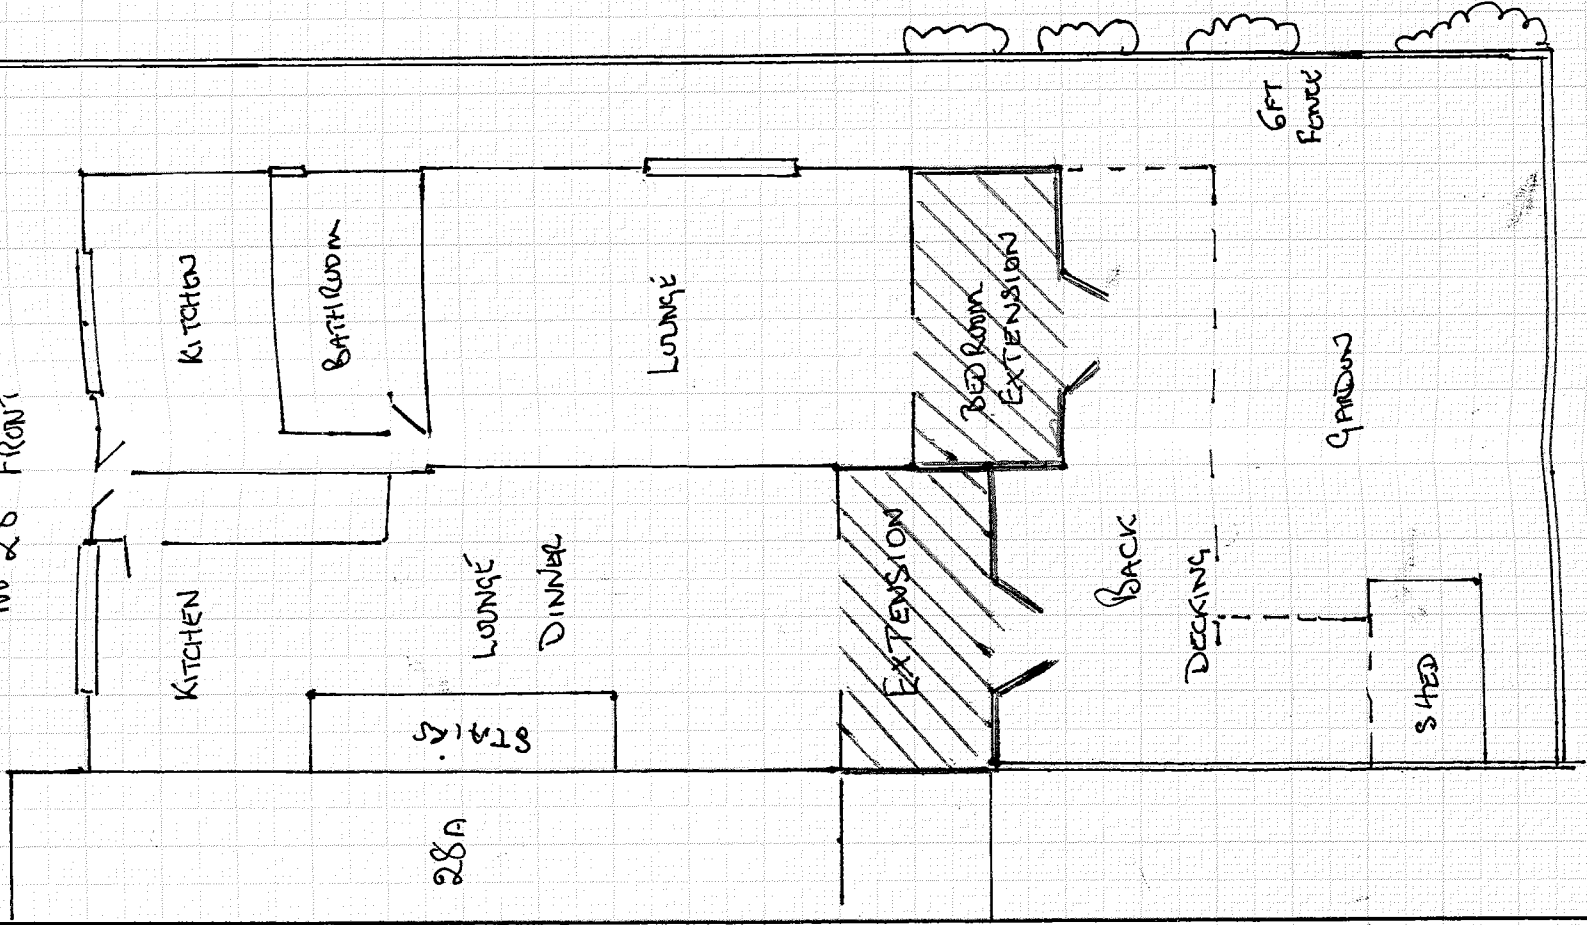


Ground Plan of Extension in Red

Stage 1

Not To Scale

No 28 Front

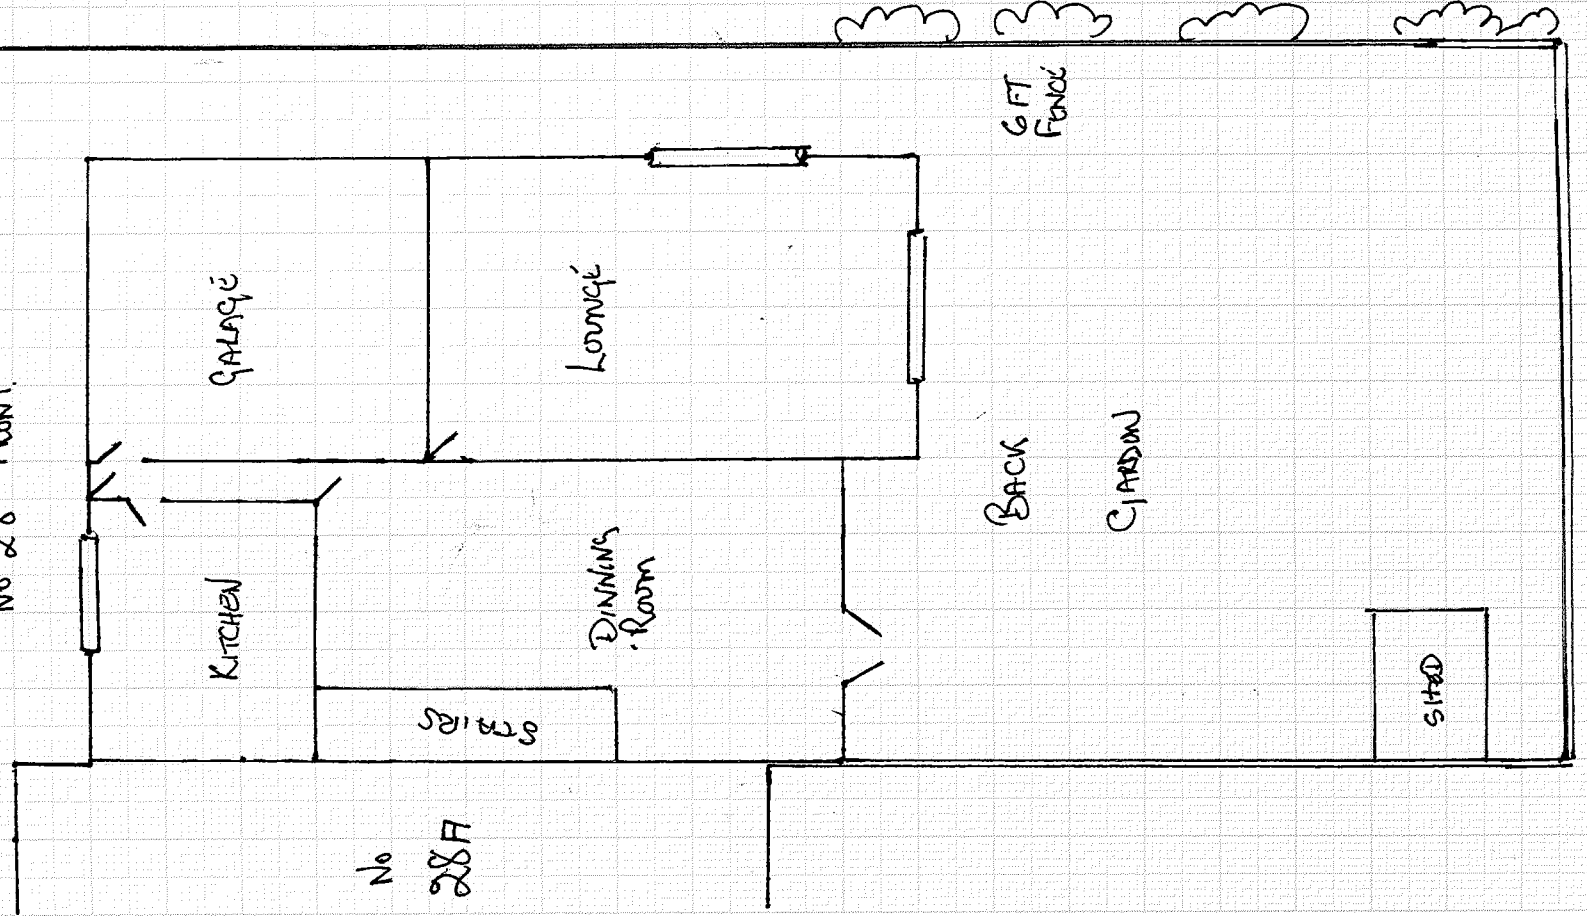



Ground Plan Before Extension

Page 2 of 4

Stage 3

Not To Scale

No 28 Front

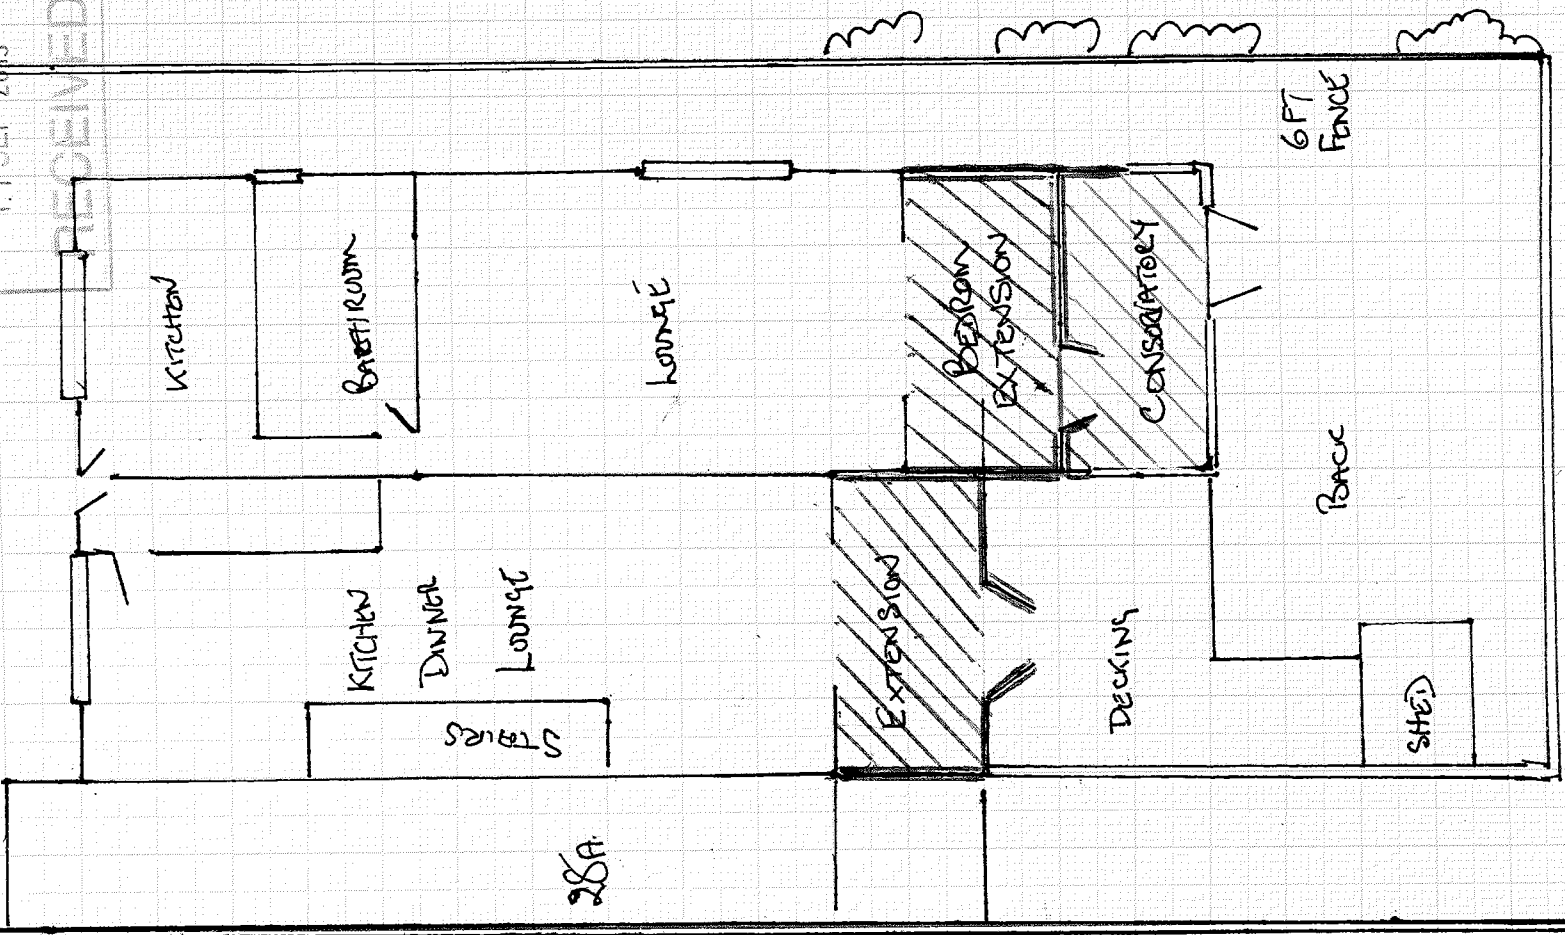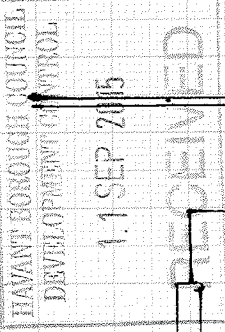

Ground Plan of Extension in Red
" " " Conservatory in Blue

RIGHT SIDE

1m

2m50

3m50

CONCRETE
BLOCKS

2m

PLANS FOR CONSERVATORY AT

28 KINGFISHER CLOSE
HARWICH, ESSEX
SS17 9QNS

SCALE

1m

HAVANT BOROUGH COUNCIL
DEVELOPMENT CONTROL

11 SEP 2015

RECEIVED

FRONT

1m


2m50

3m50

CONCRETE
BLOCKS

3m50

3m50

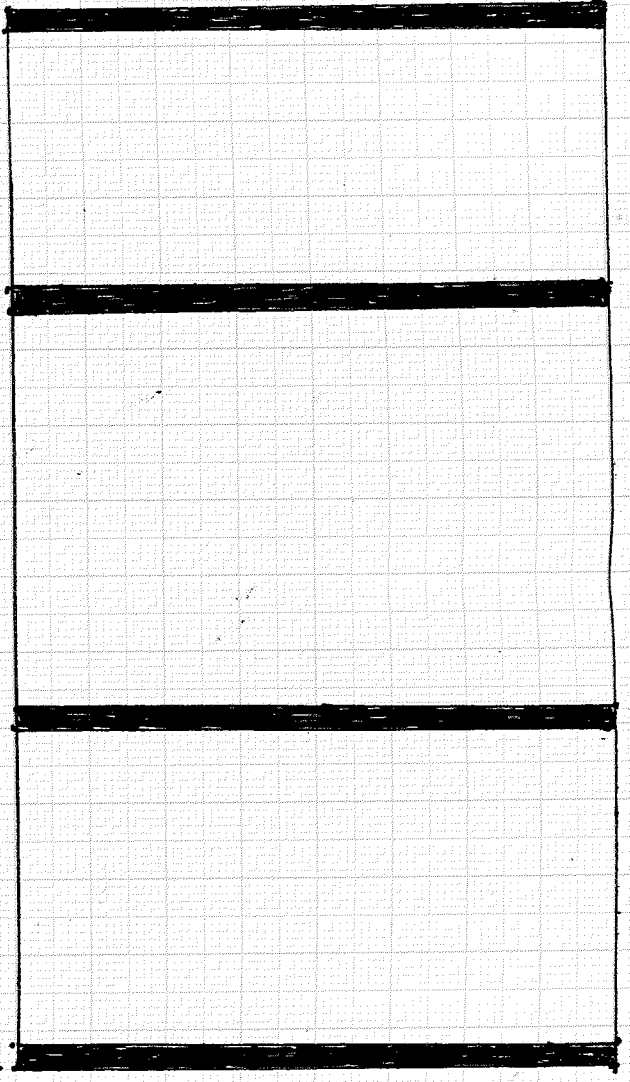


2m

① ROOFING = POLYCARBONATE ROOFING
SHEET - 25mm to 35mm

② GLASS - ALL GLASS IS SAFETY GLASS

③ FRAMING - WOODEN FRAME COVERED IN PLASTIC
AND PLASTIC CHIMES

④ FOOTING - CONCRETE BLOCKS


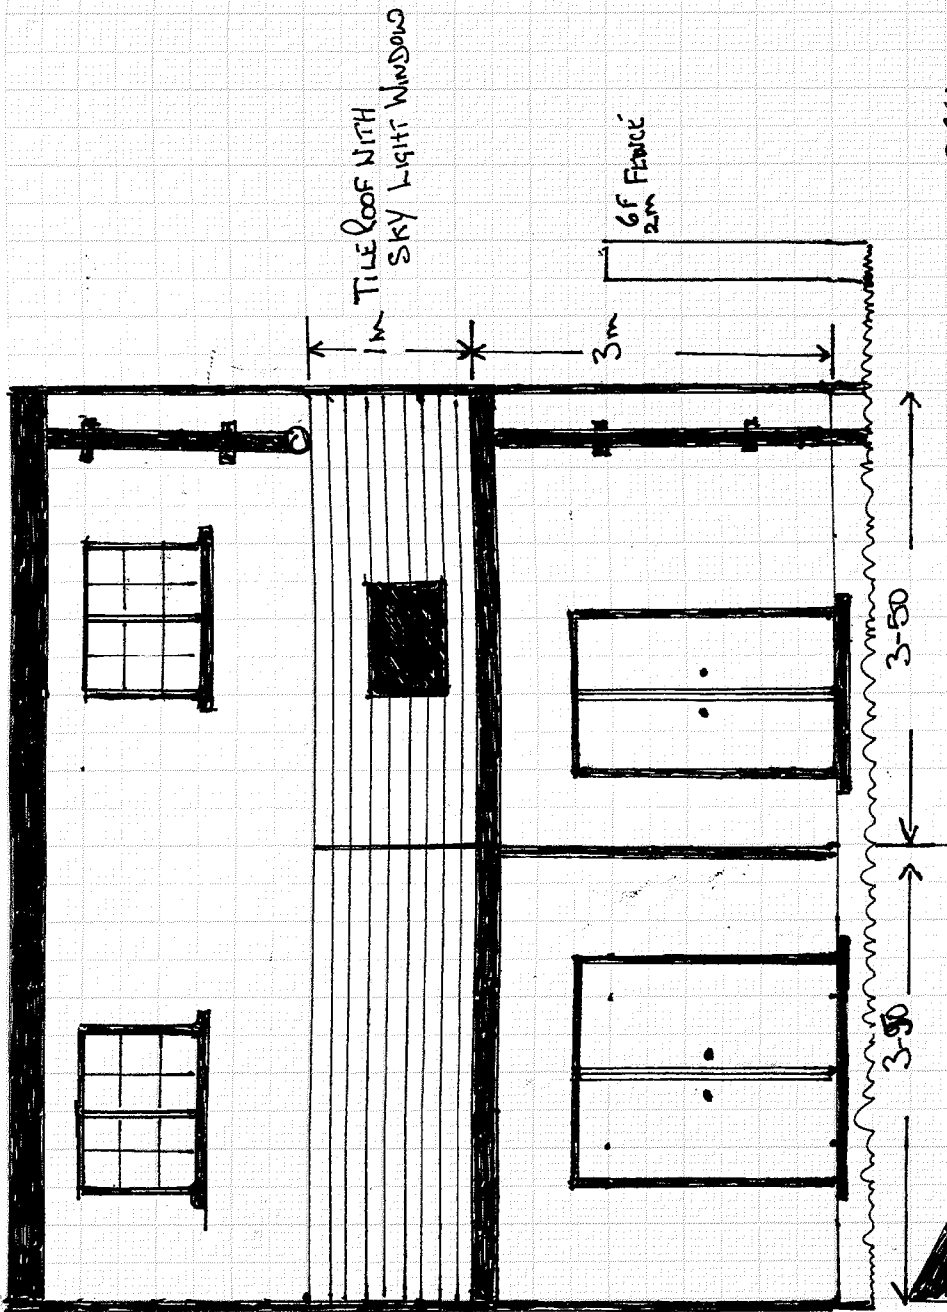


- 28 KINGFISHER CRUSE

HAYLING ISLAND

HANTS POLIQUIS

EXTENSION

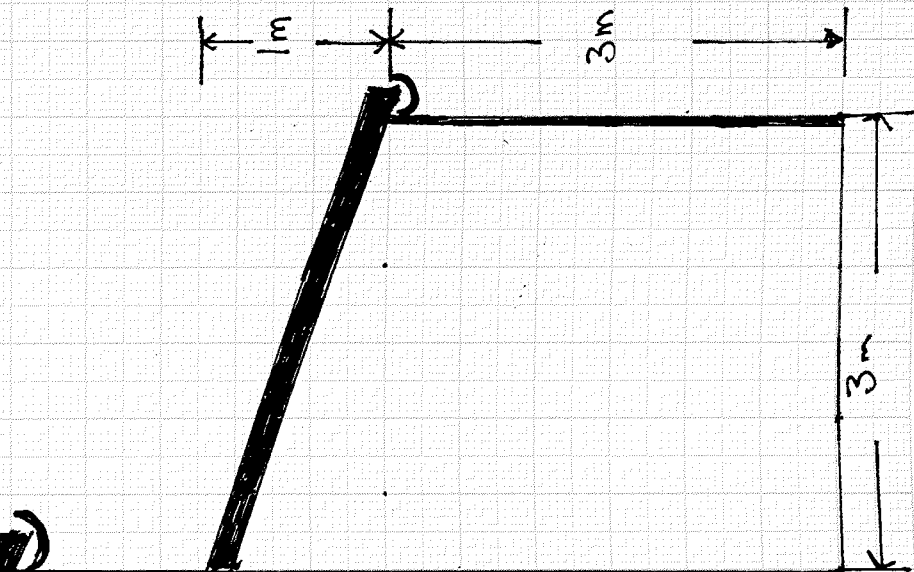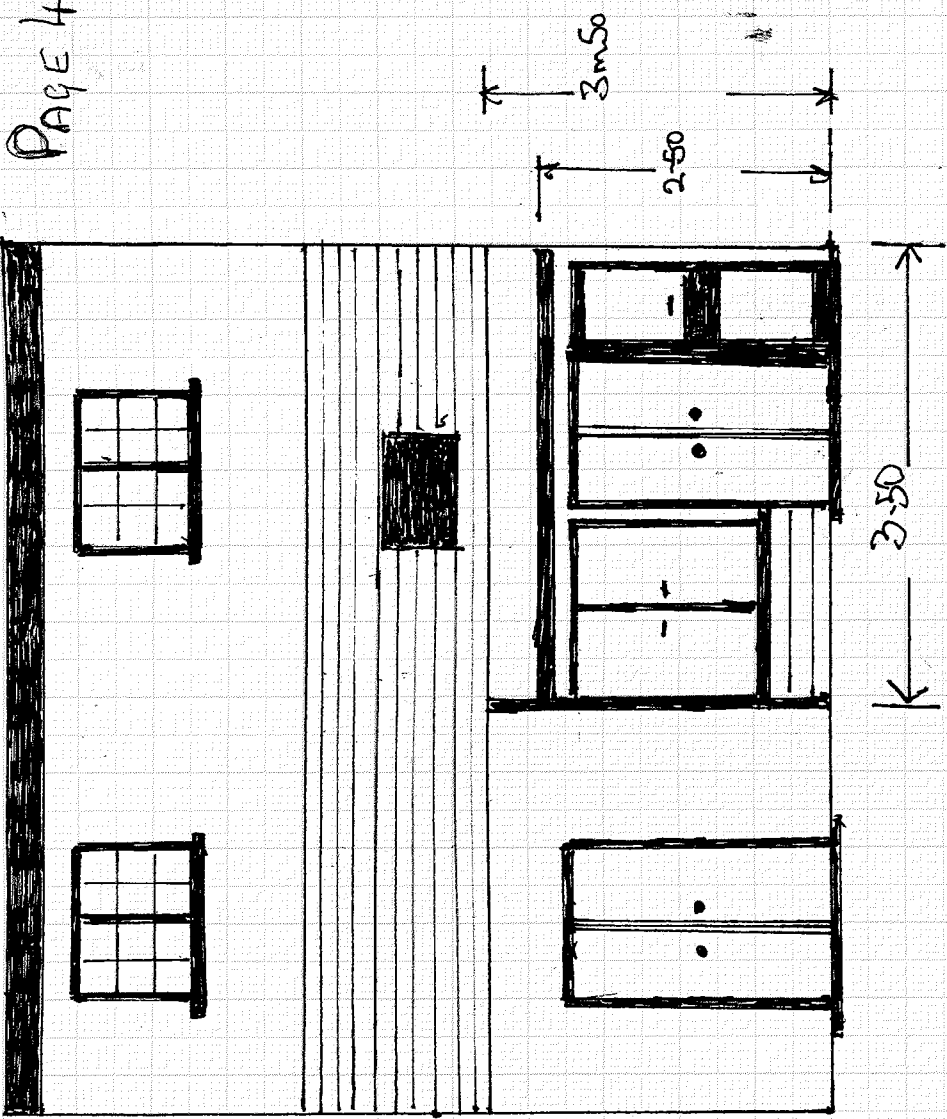

HANTS POLIQUIS
11 SEP 2015
RECEIVED

