




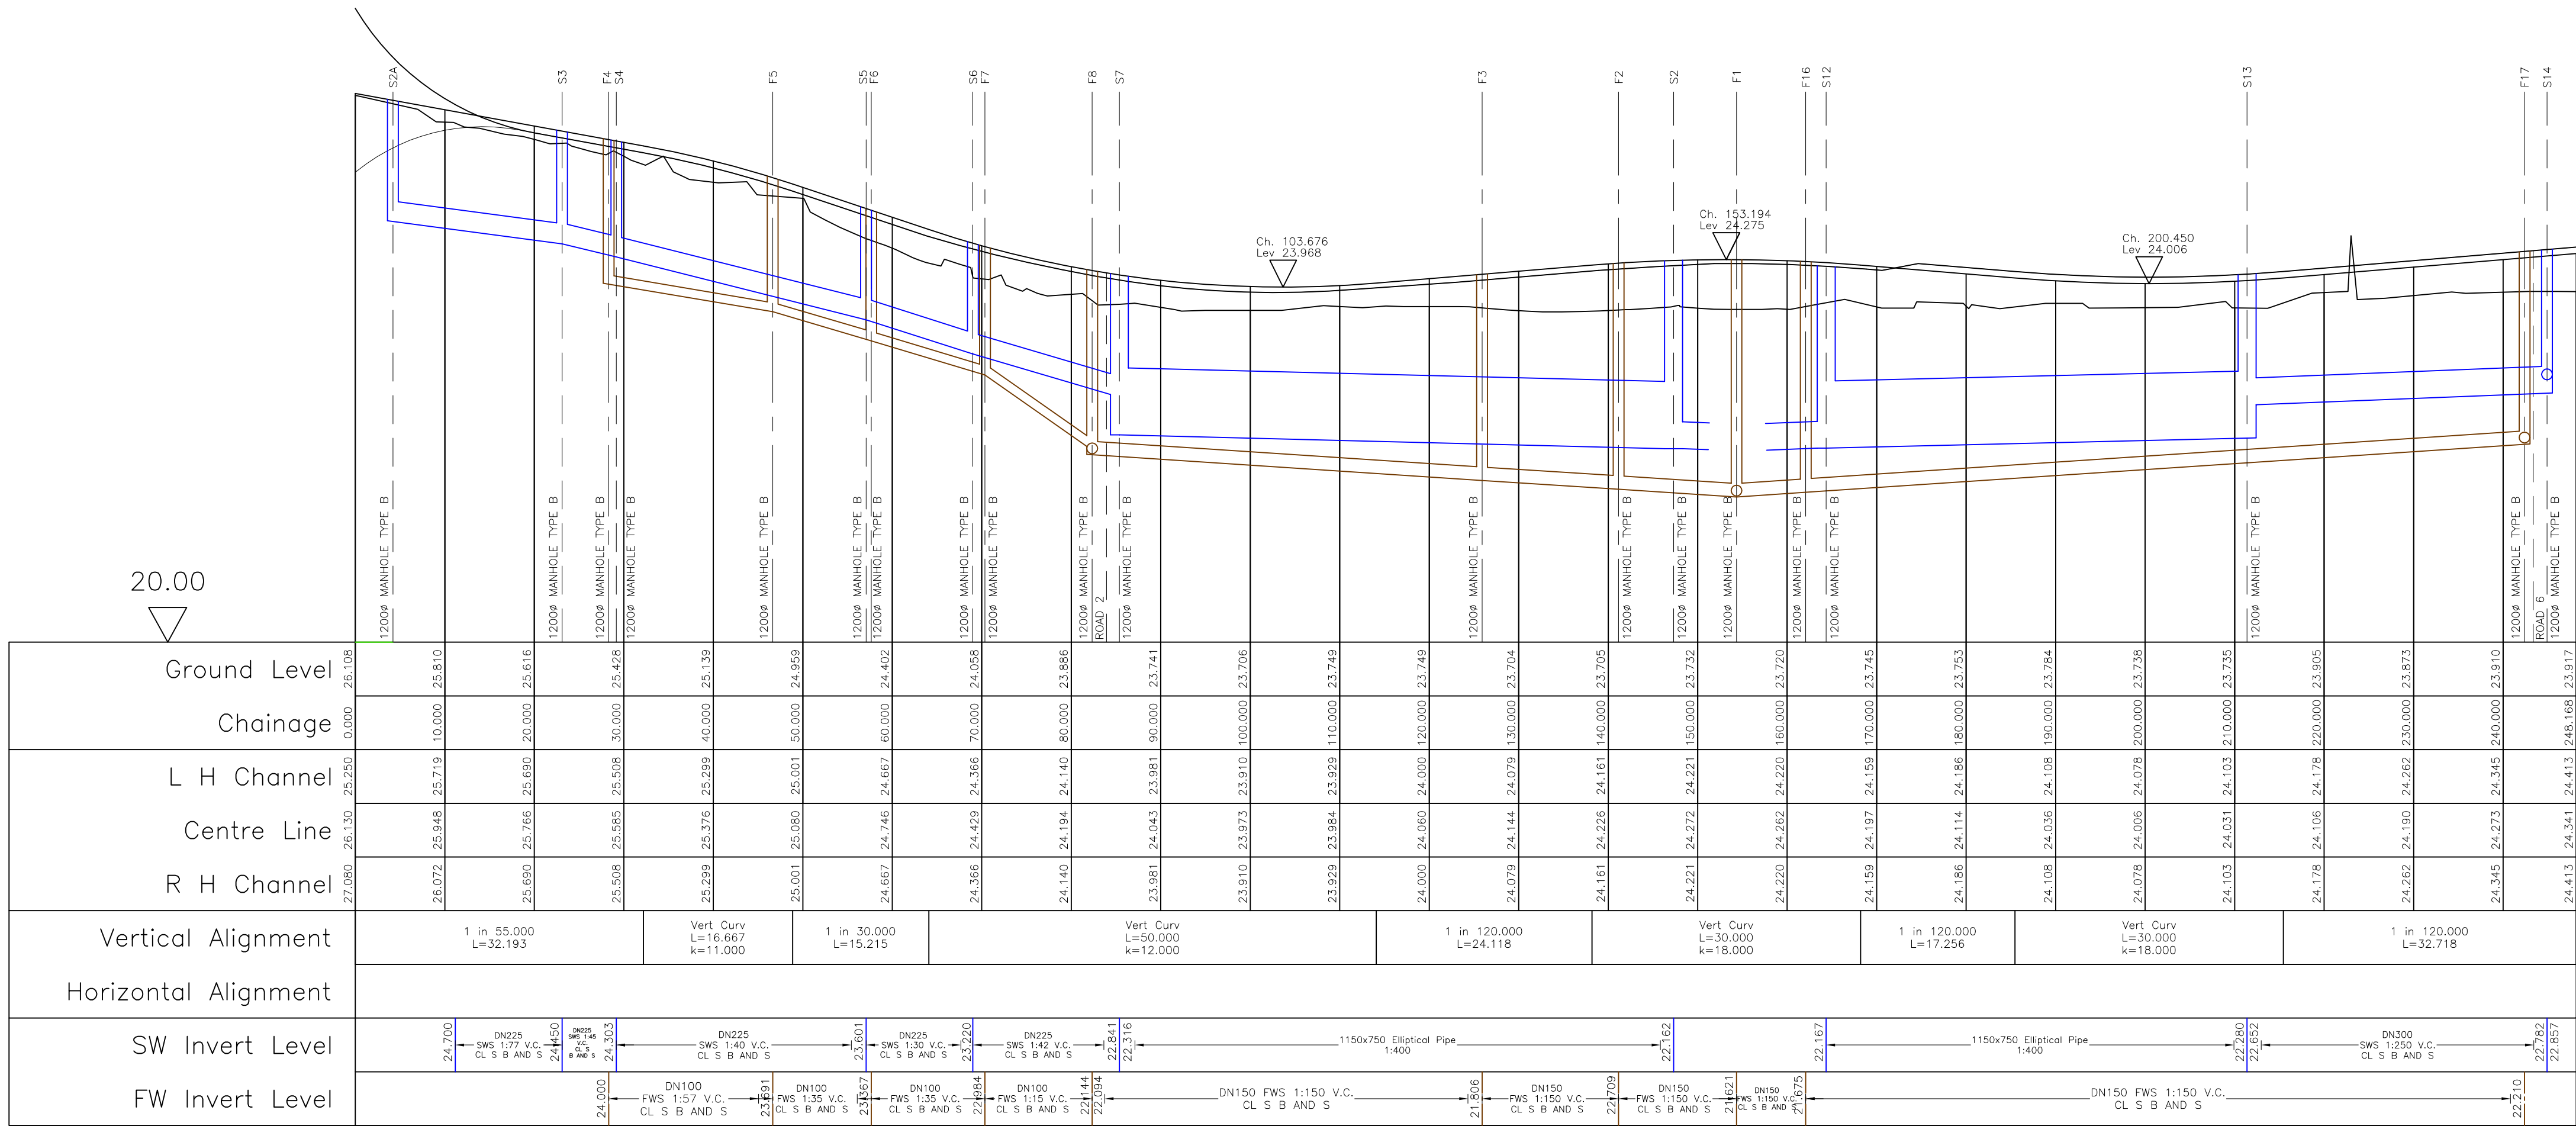


Road1
Horiz. 1:500 Vert. 1:50

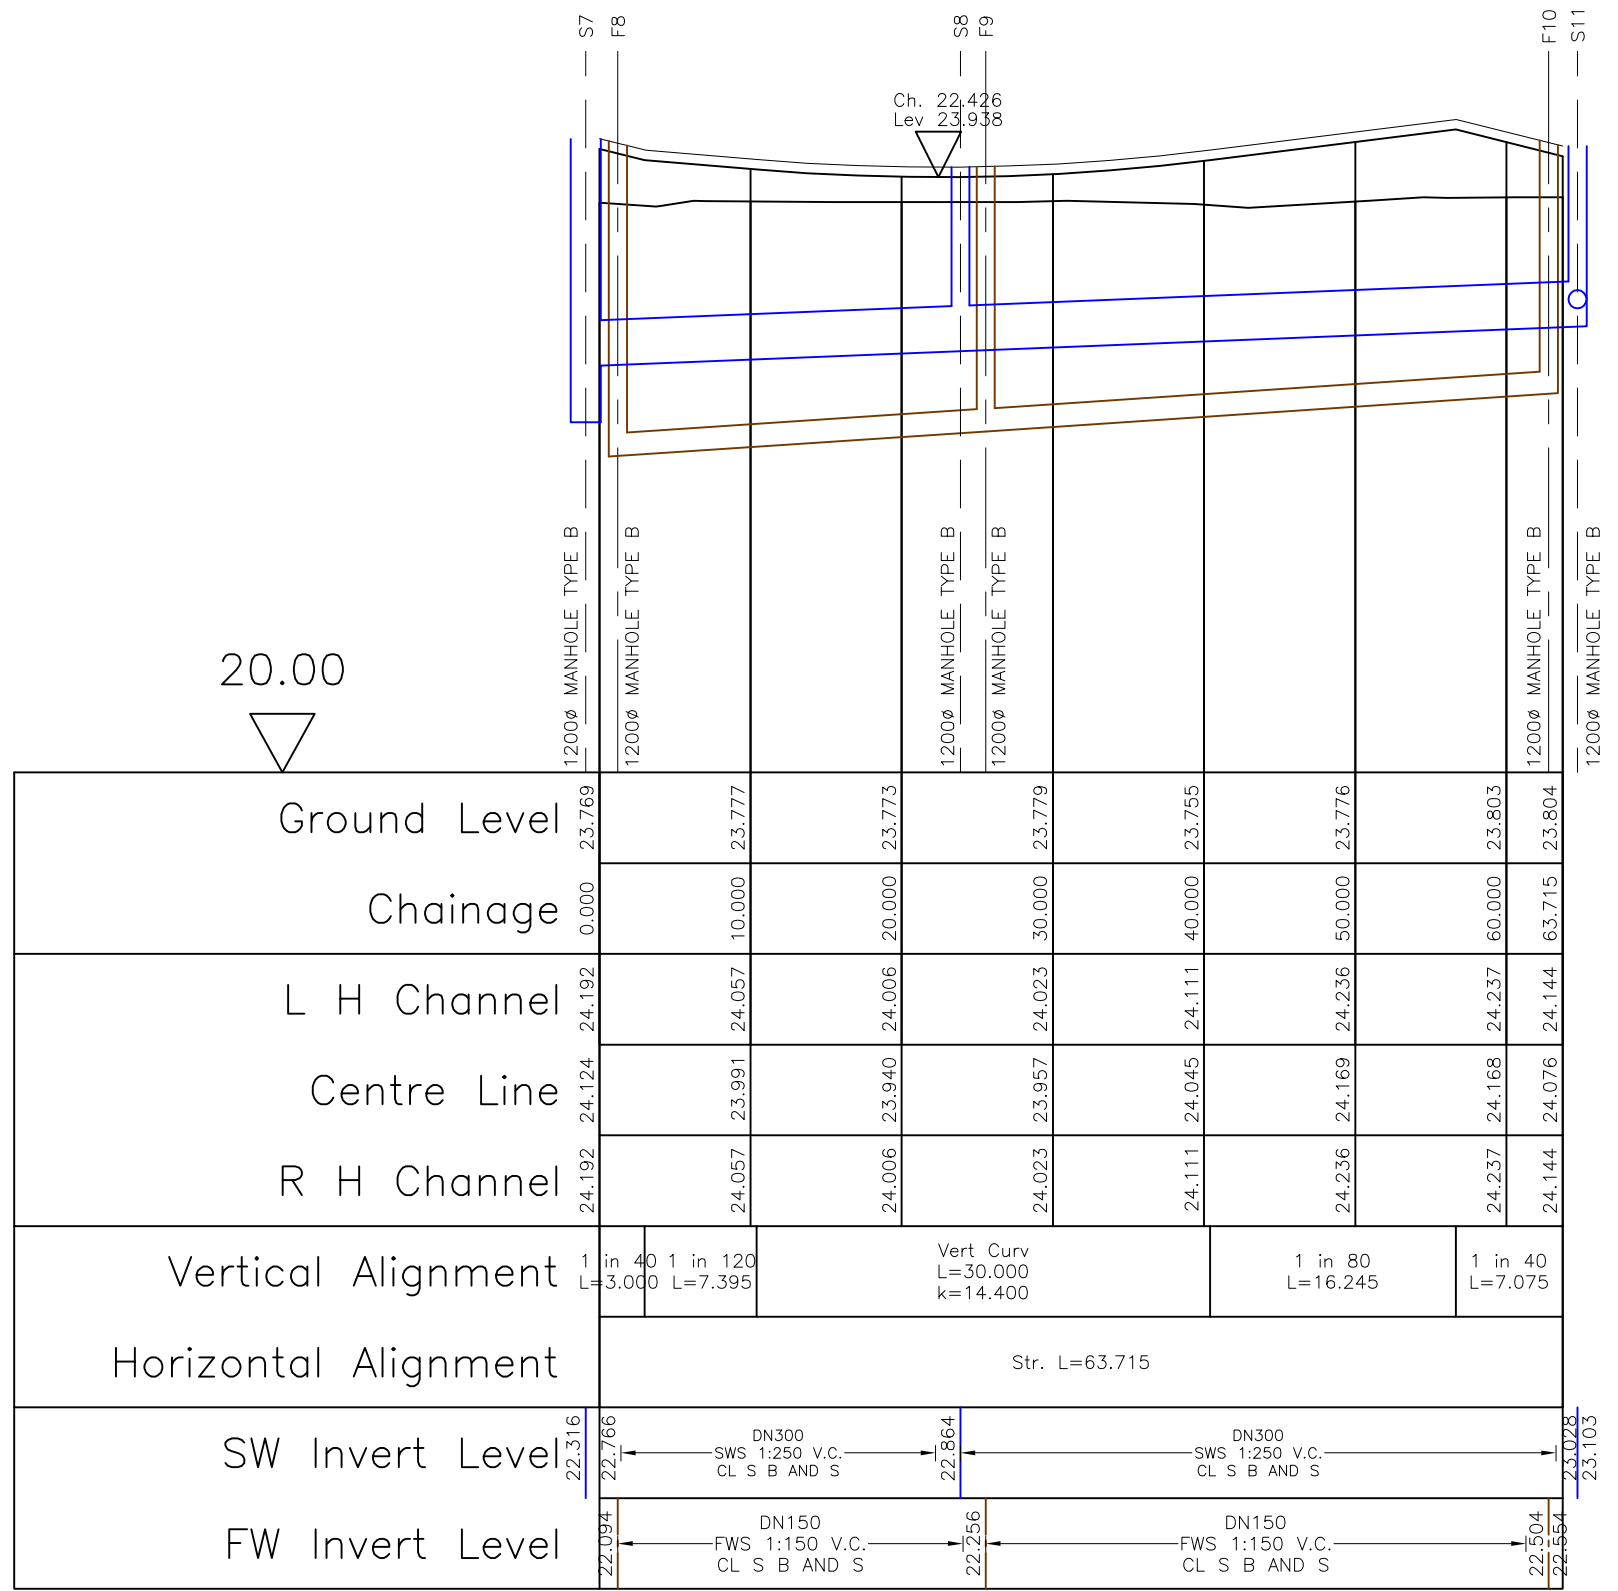


Road2
Horiz. 1:500 Vert. 1:50

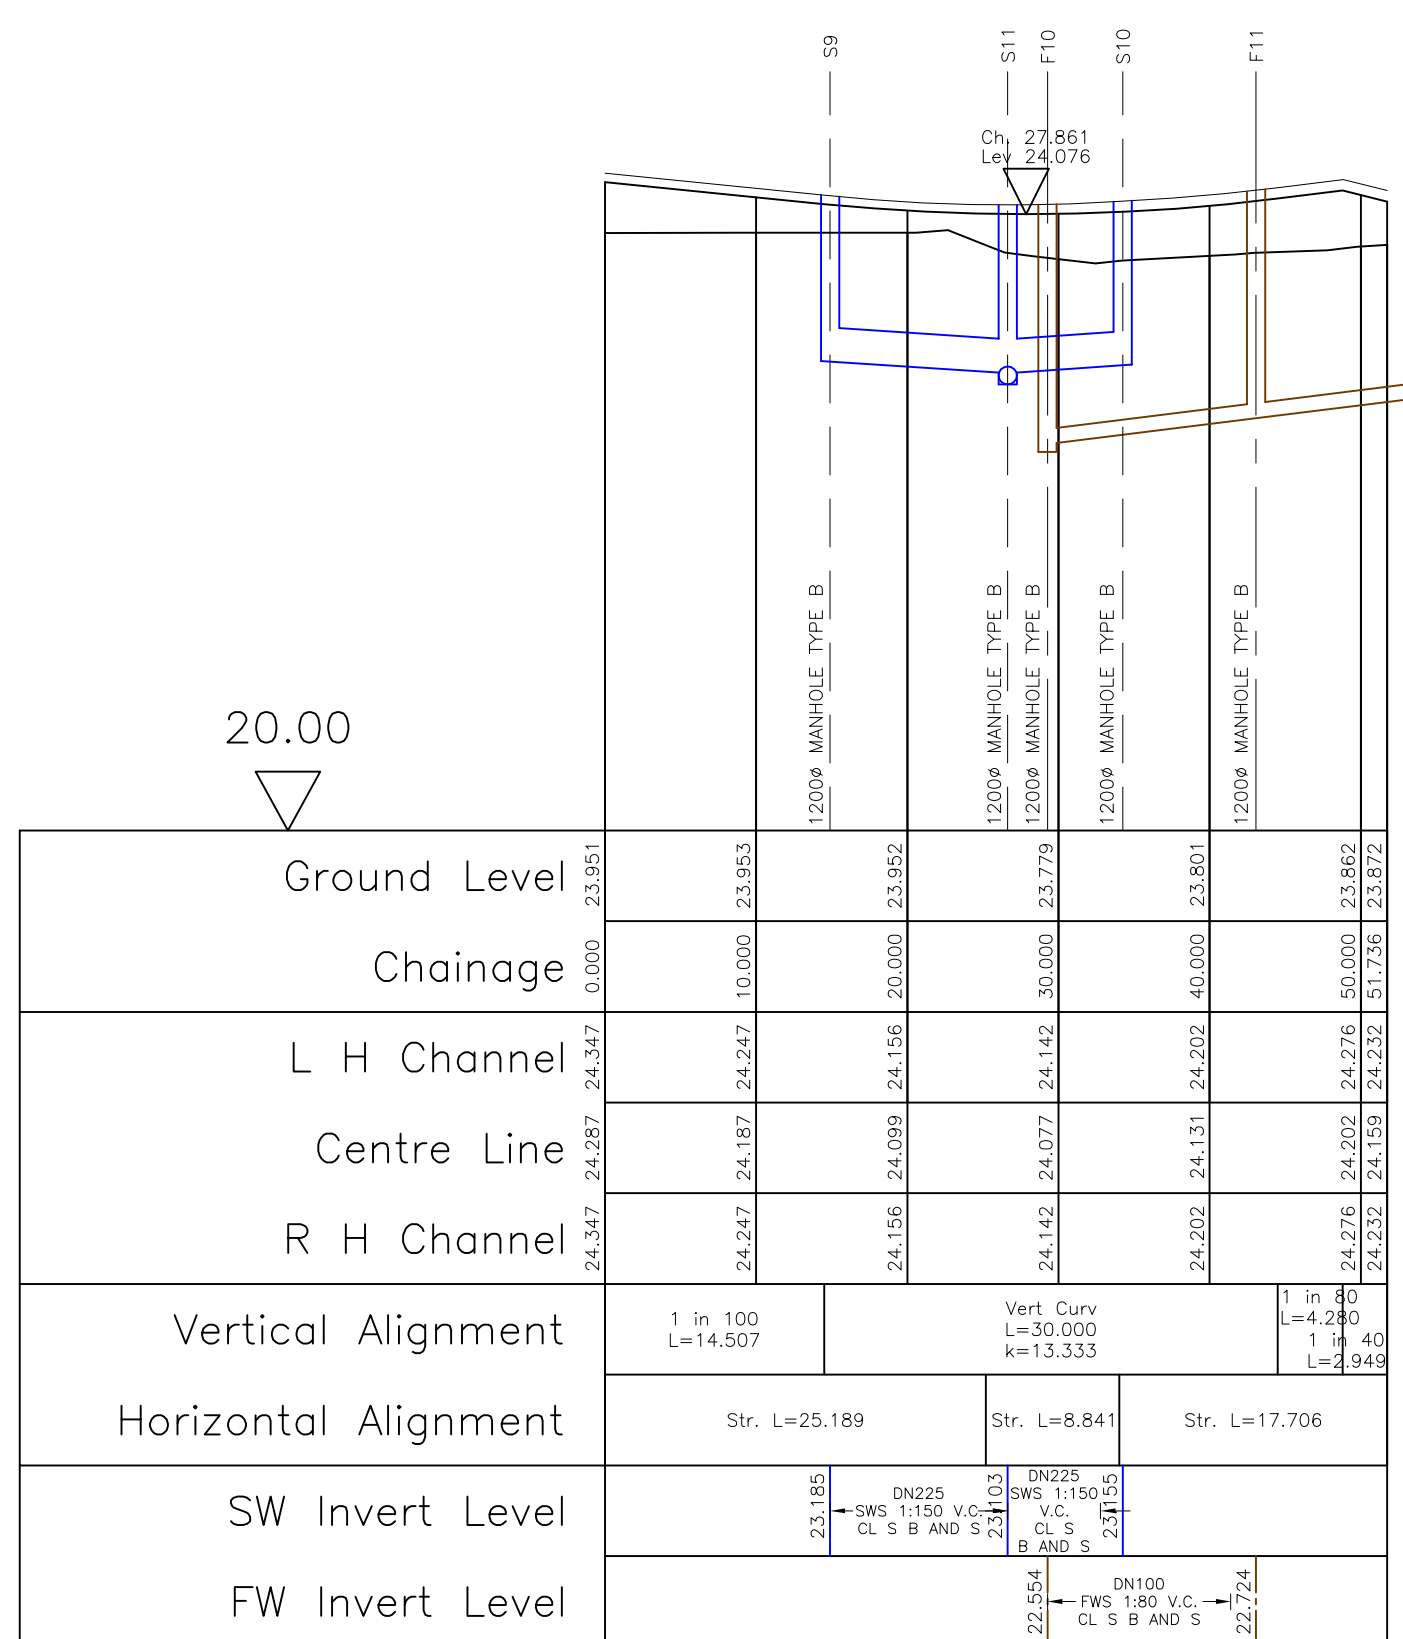


Road3
Horiz. 1:500 Vert. 1:50

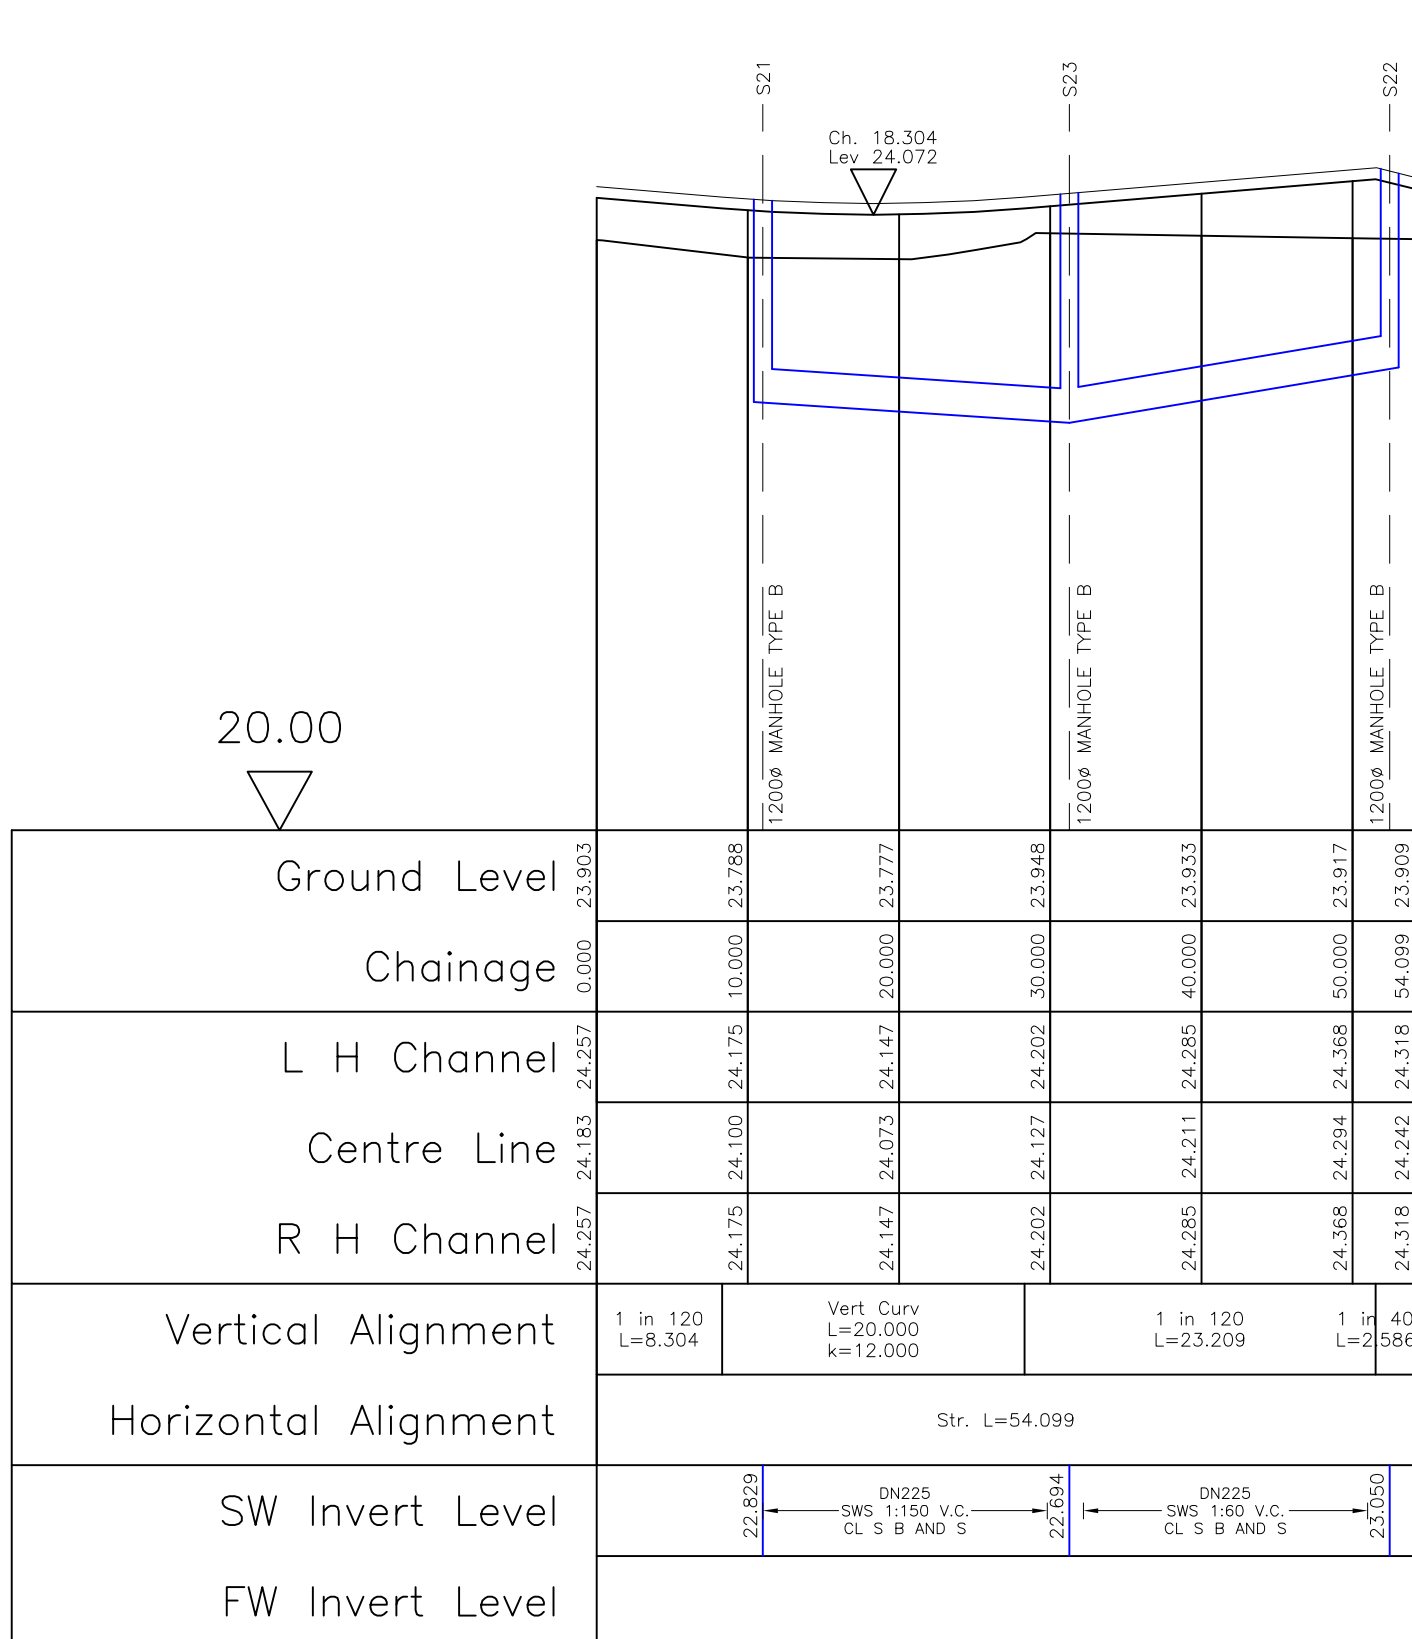

Road4
Horiz. 1:500 Vert. 1:50

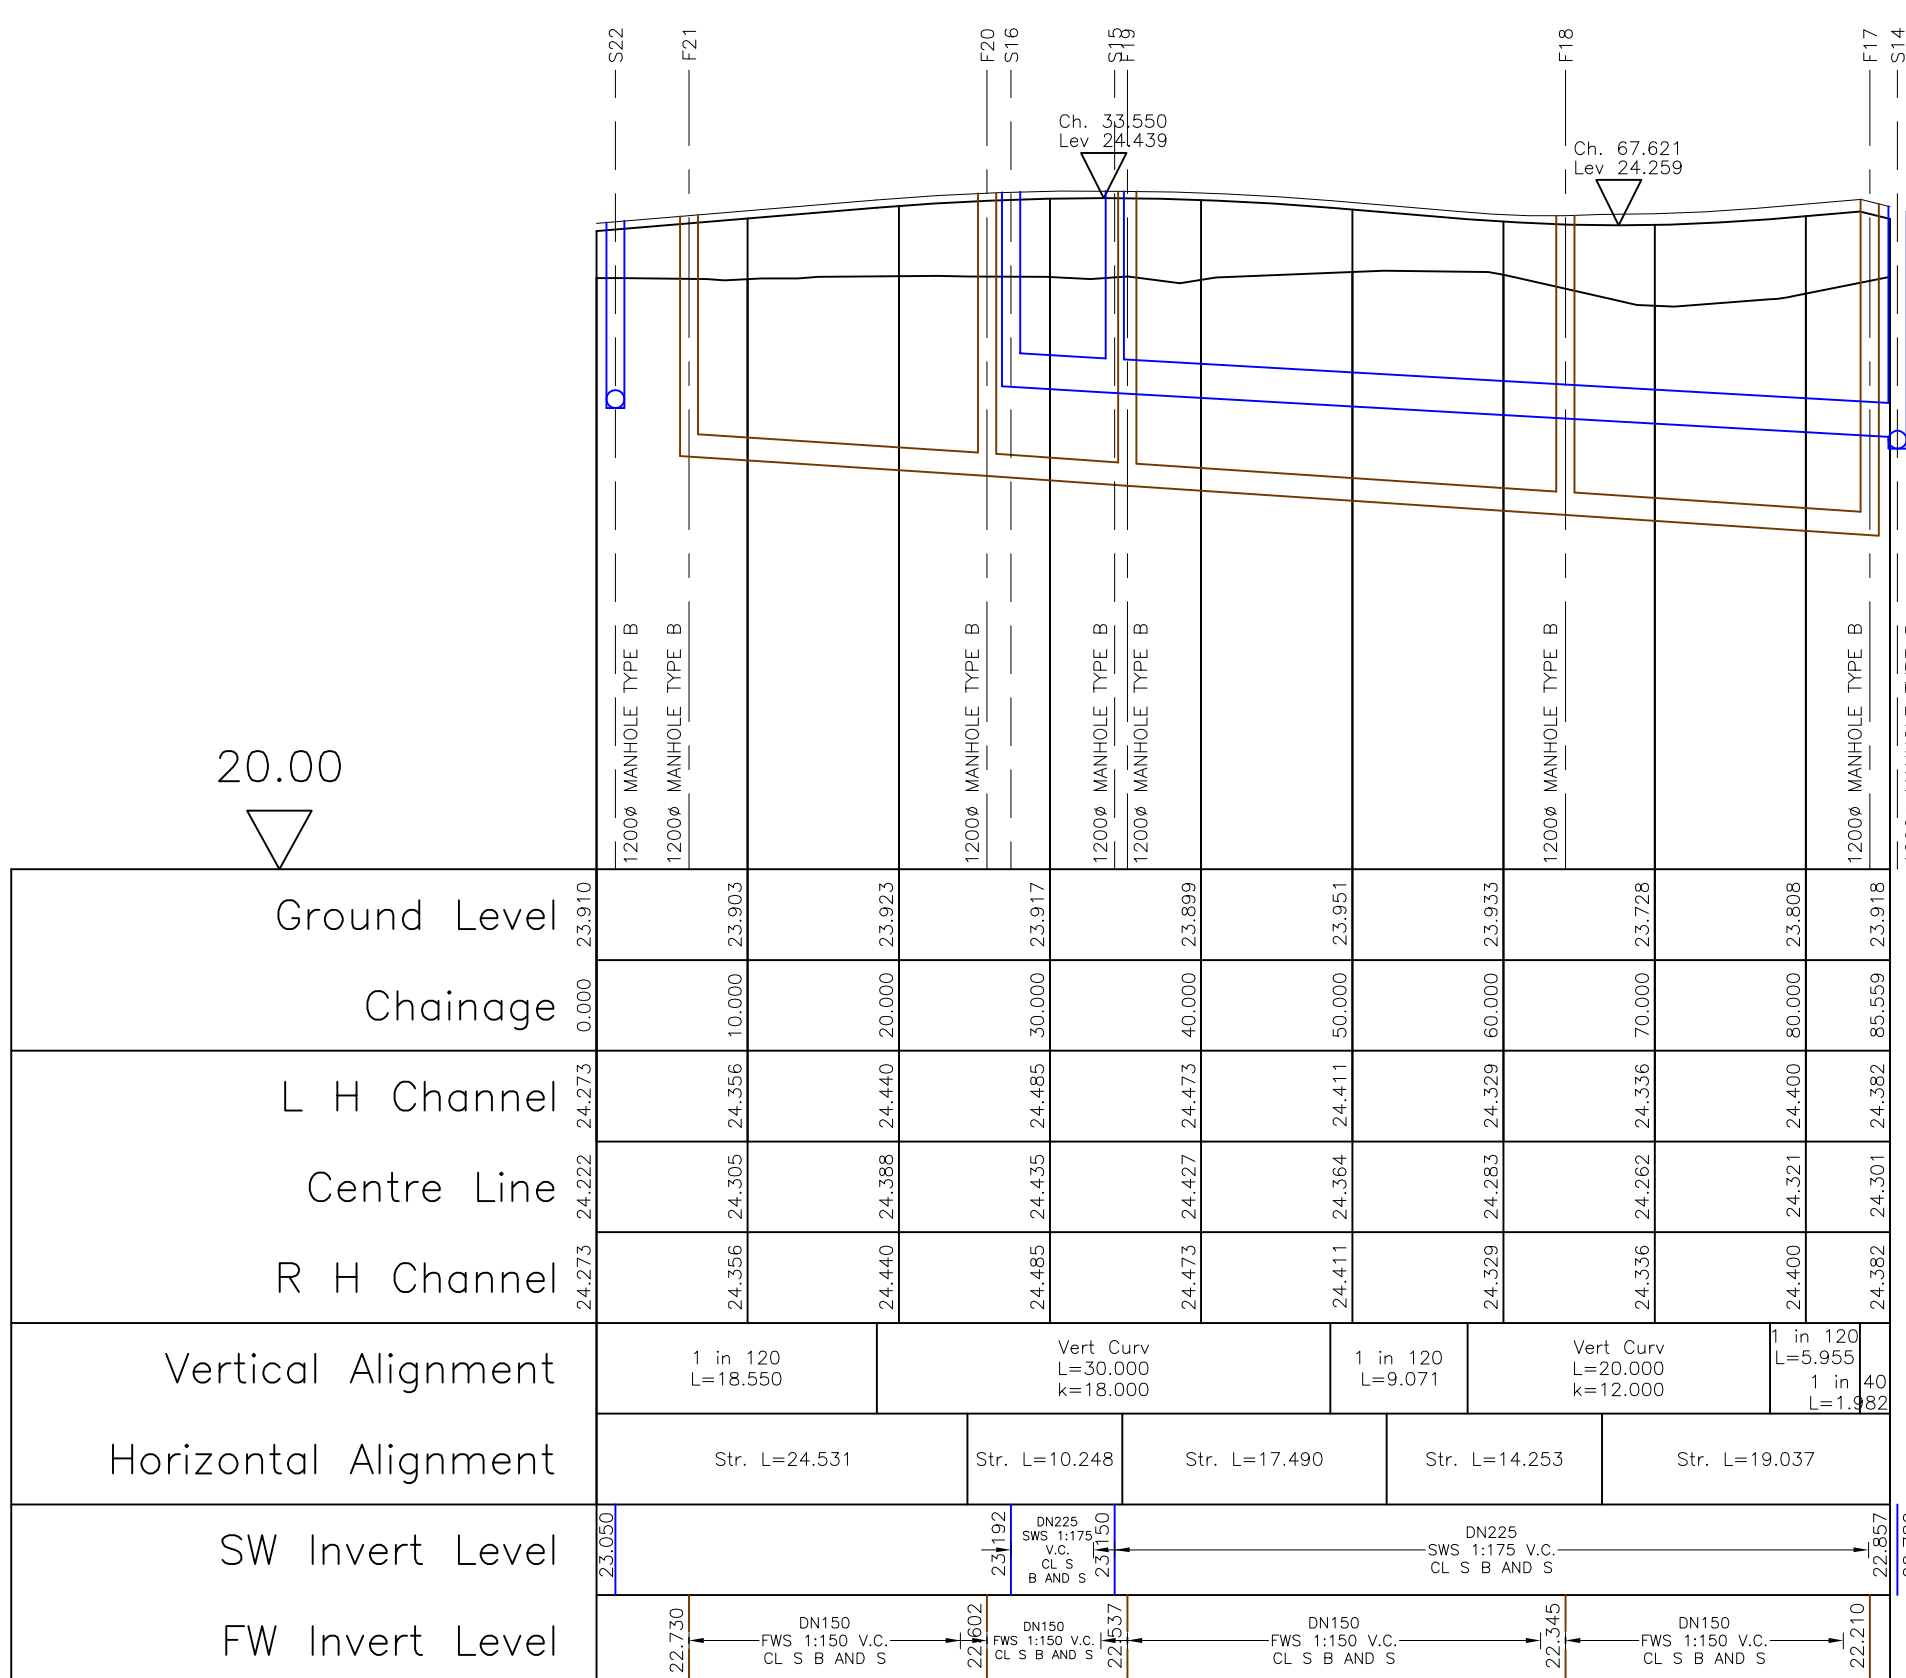

Road5
Horiz. 1:500 Vert. 1:50

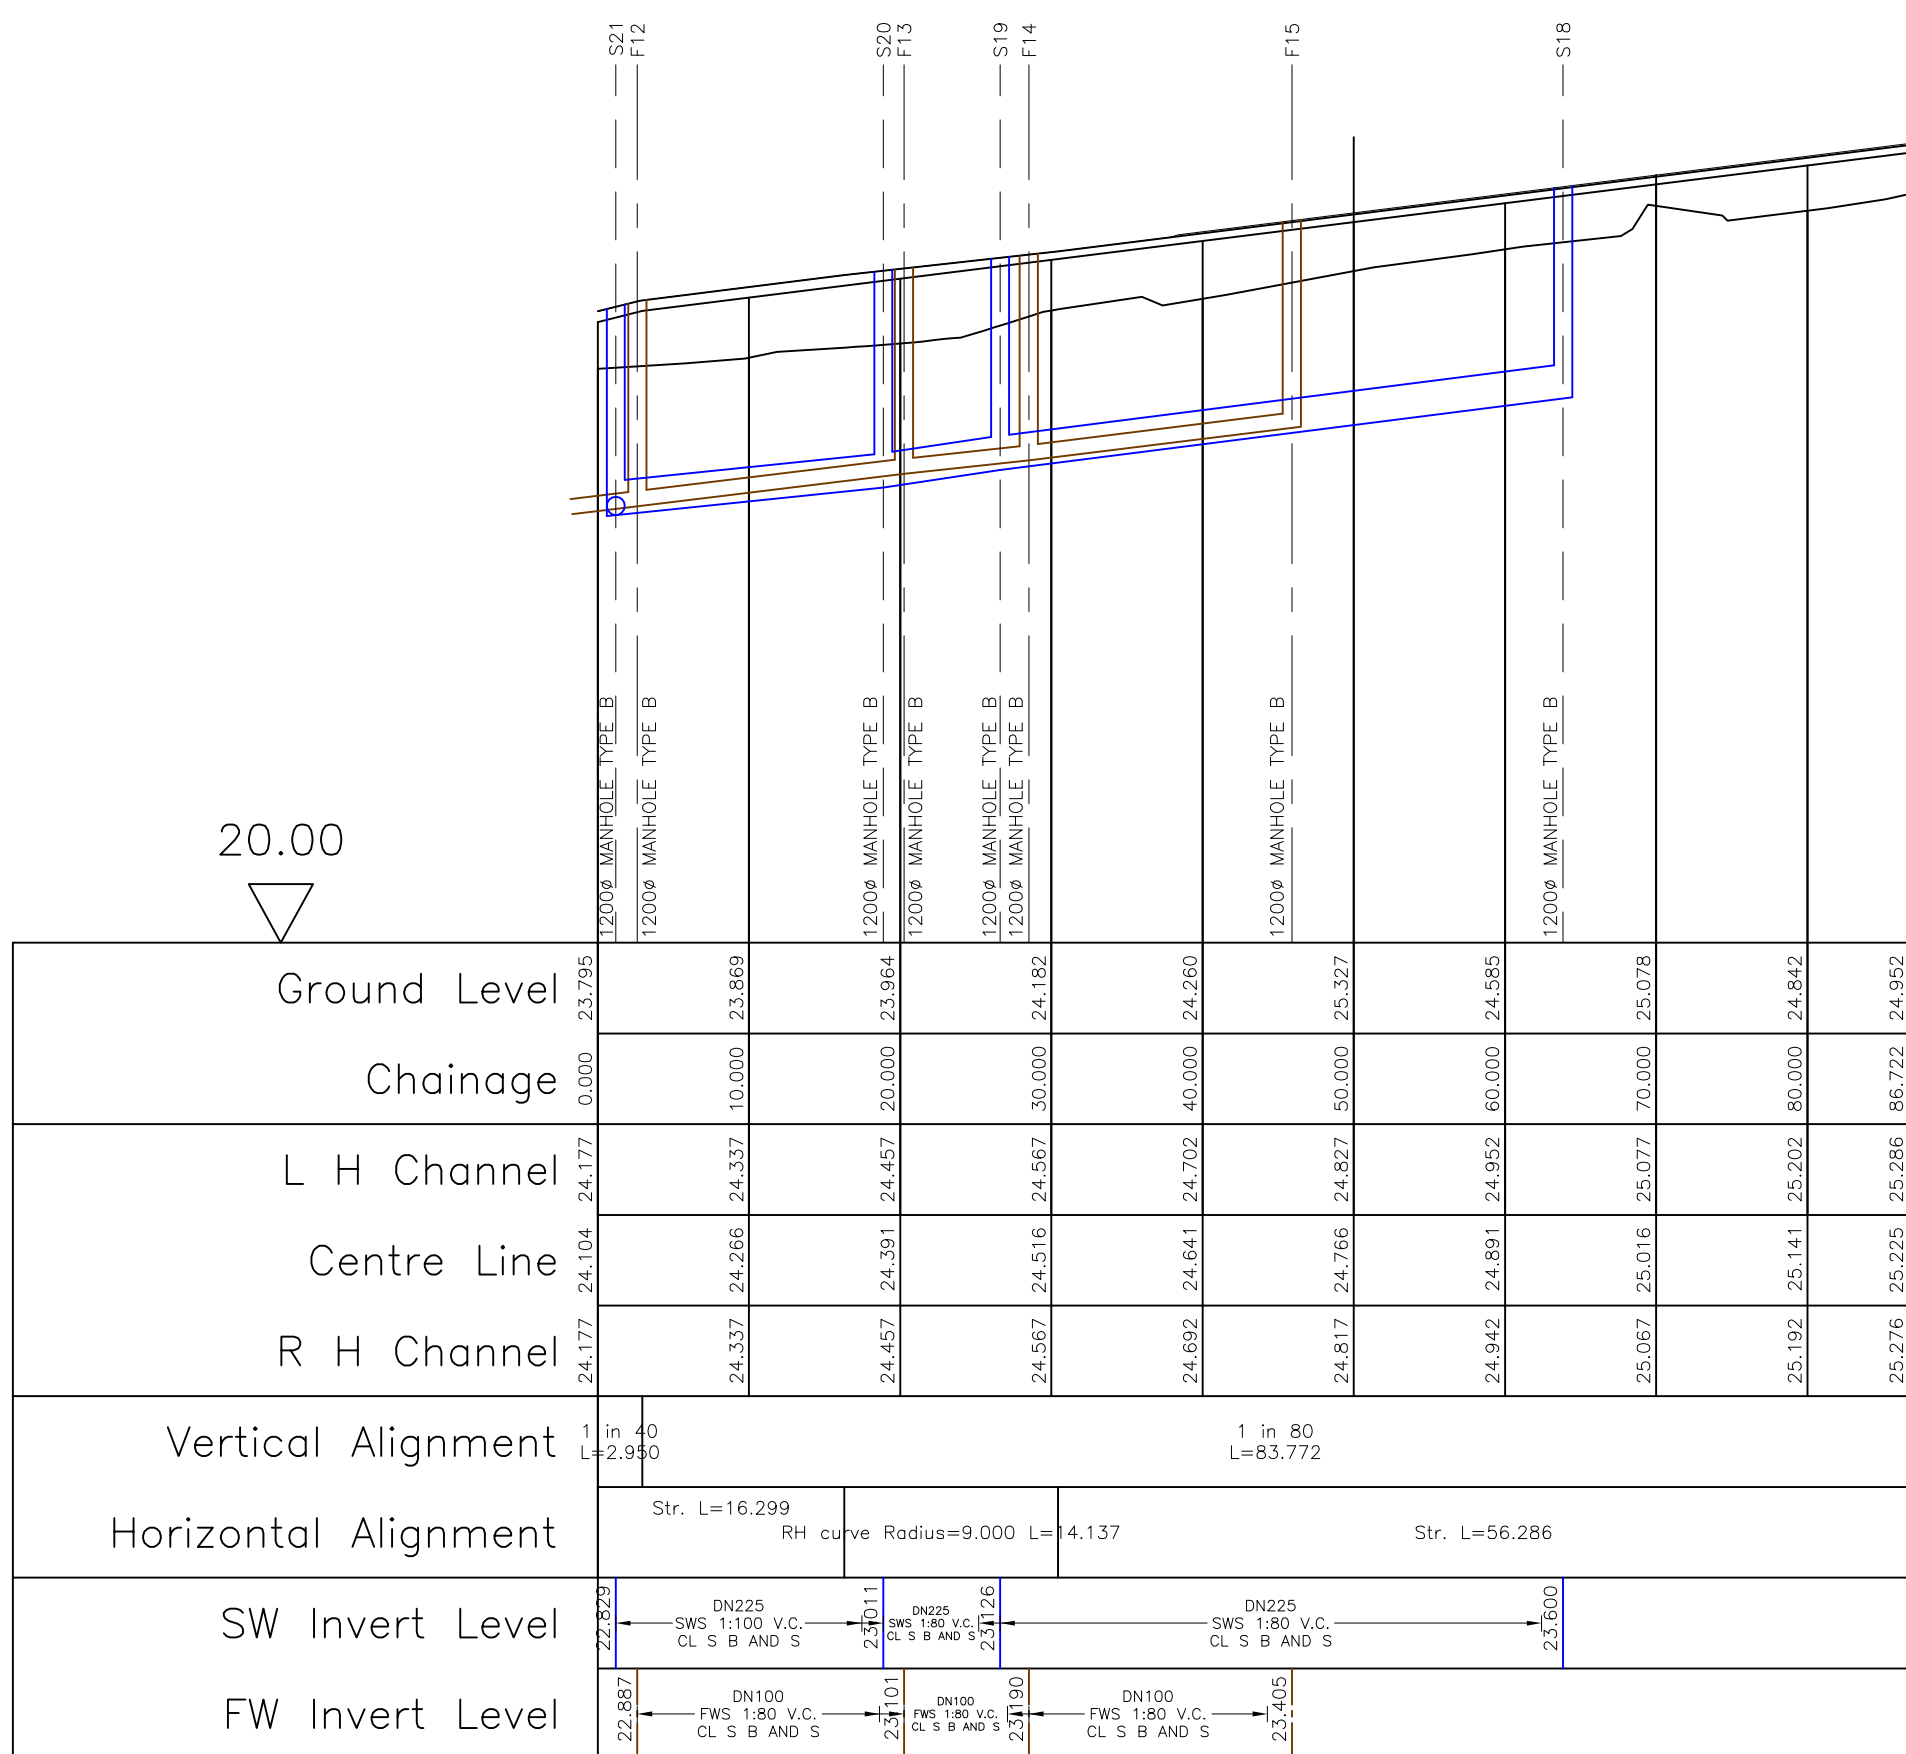

Road6
Horiz. 1:500 Vert. 1:50