


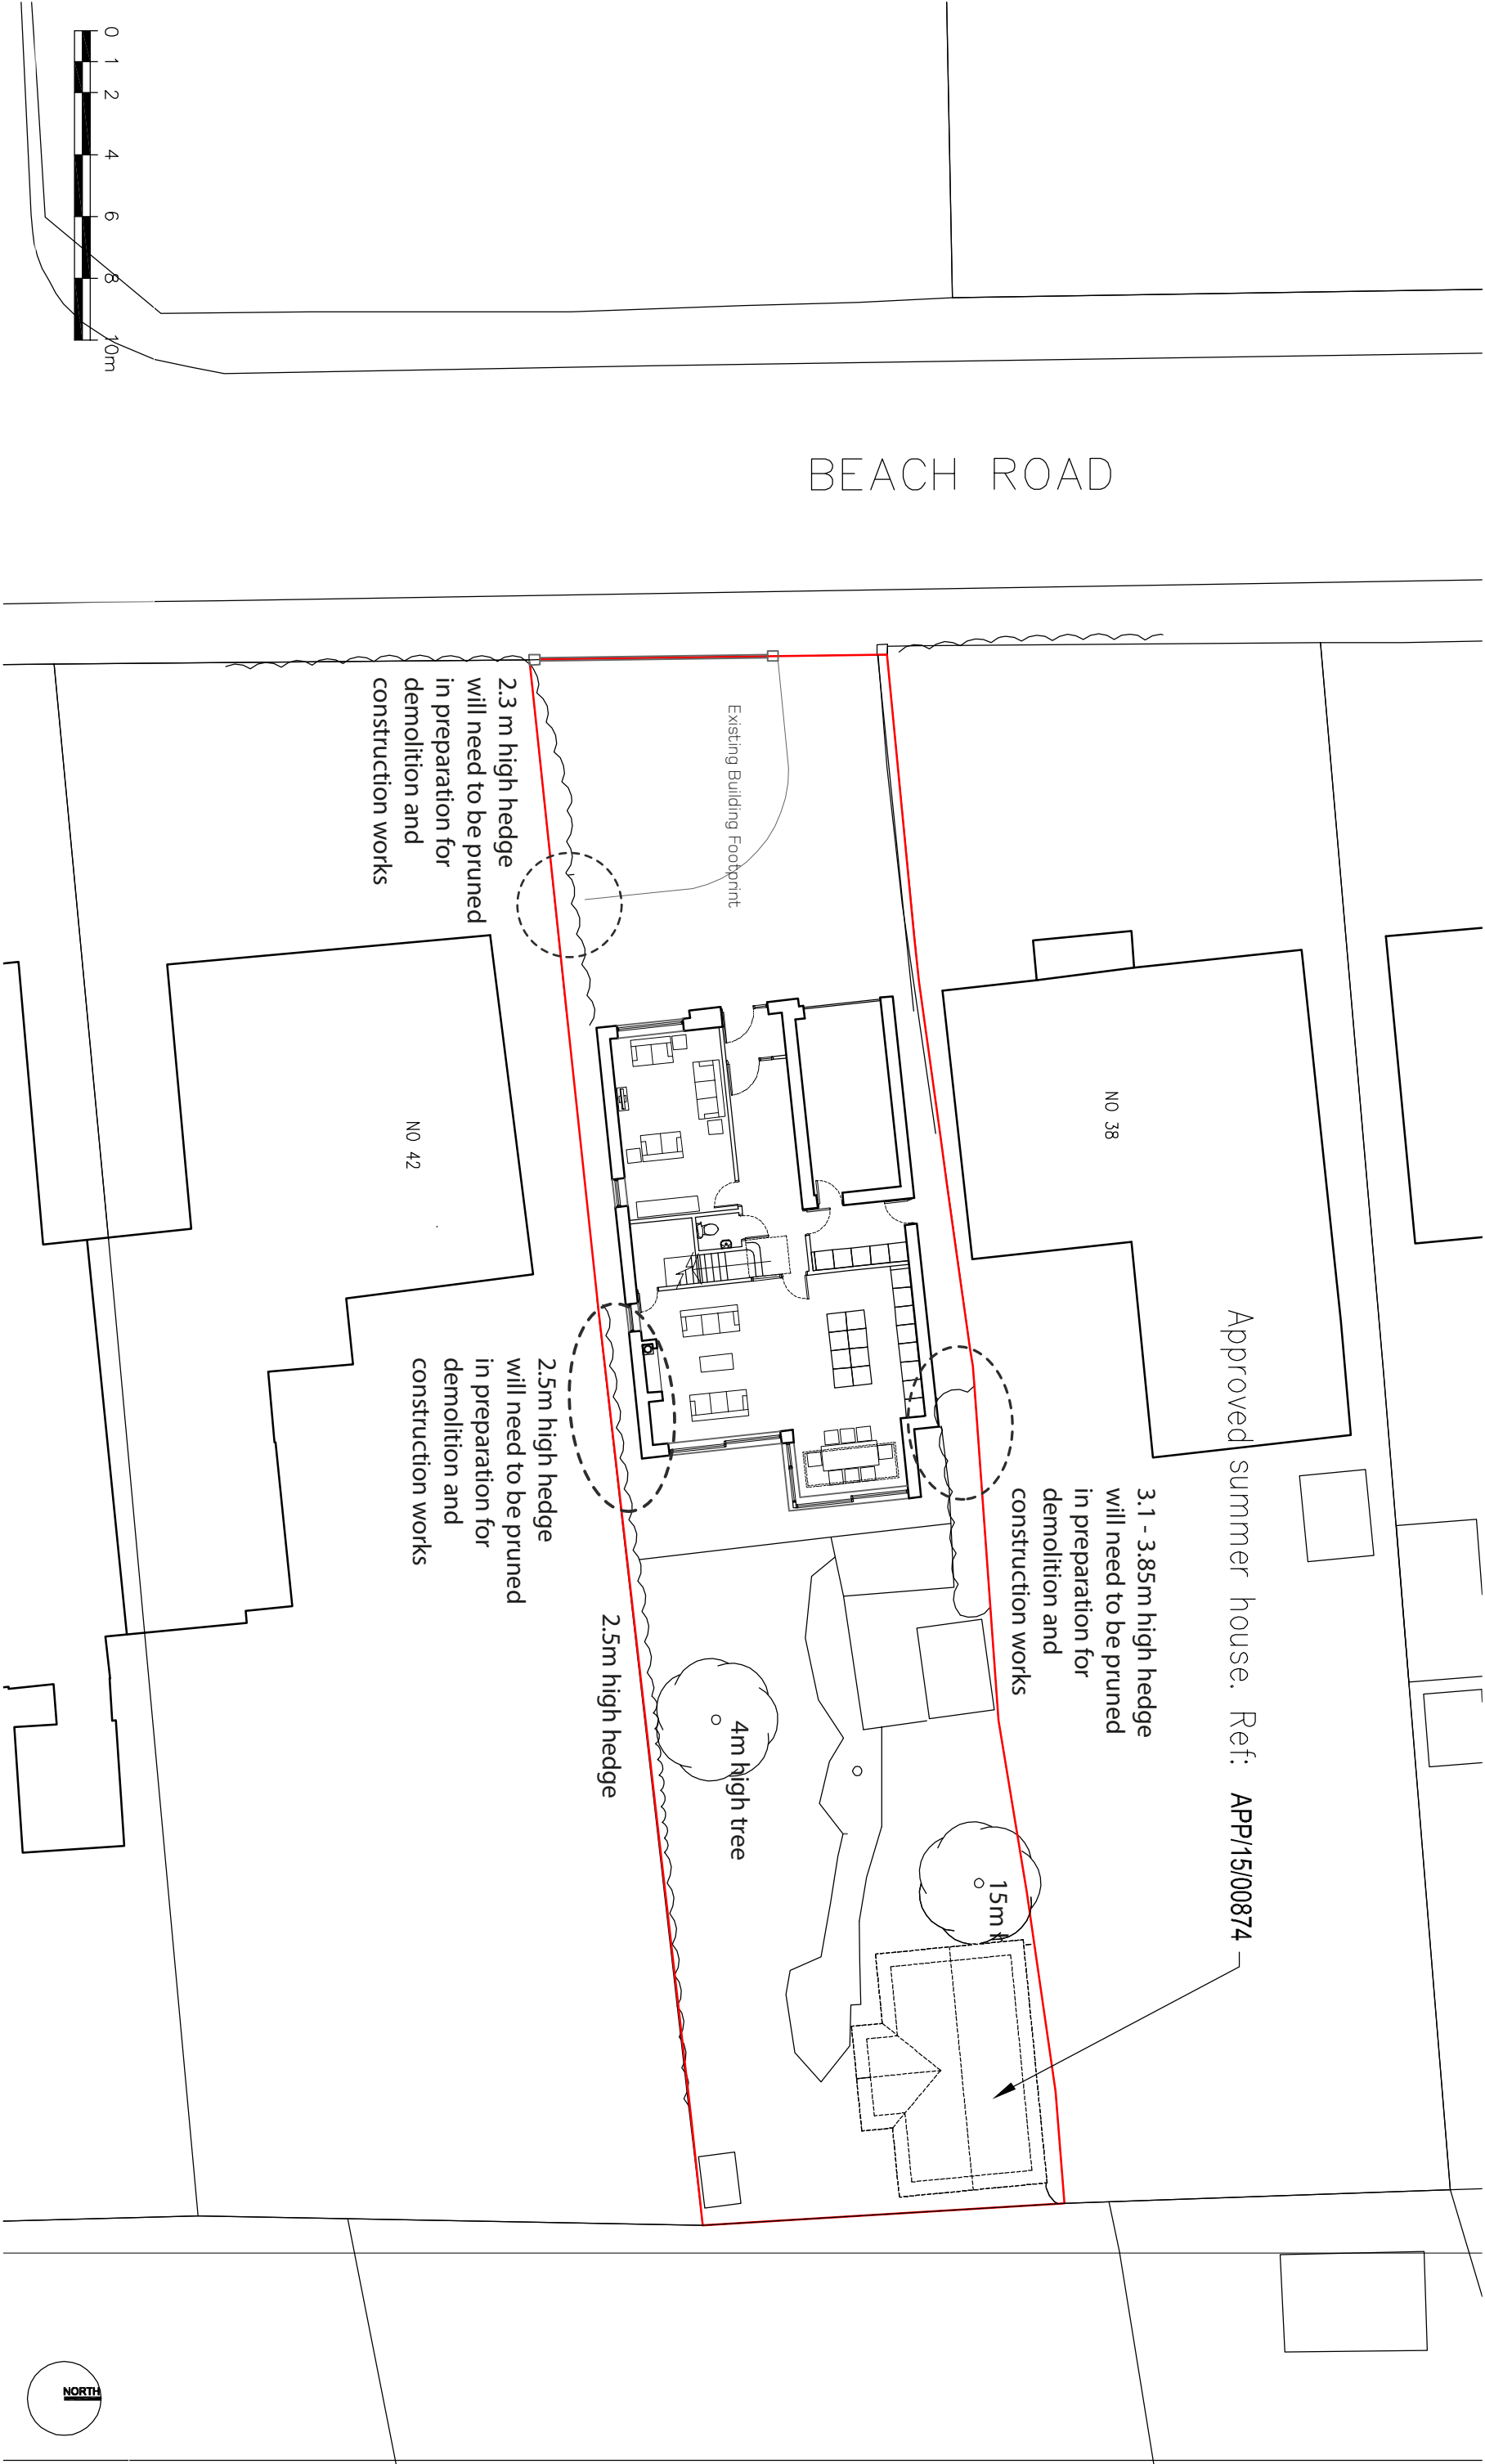

Notes

ALL DETAILS TO BE CHECKED AND APPROVED BY SPECIALIST CONTRACTOR AND INSTALLED IN STRICT ACCORDANCE WITH MANUFACTURERS DESIGN AND SPECIFICATION

Notes/revisions:

Rev	Date	Dwn	Chkd

PLANNING ISSUE			
Date:	Sept 2015	Client:	Mr J. Adams
Drawn:	JS	Project:	40 Beach Road, Emsworth
Check:		Title:	Surrounding Hedge and Tree Heights
Scale:	1: 200 @ A3	Dwgnr:	15-248 D11
		Revision:	