
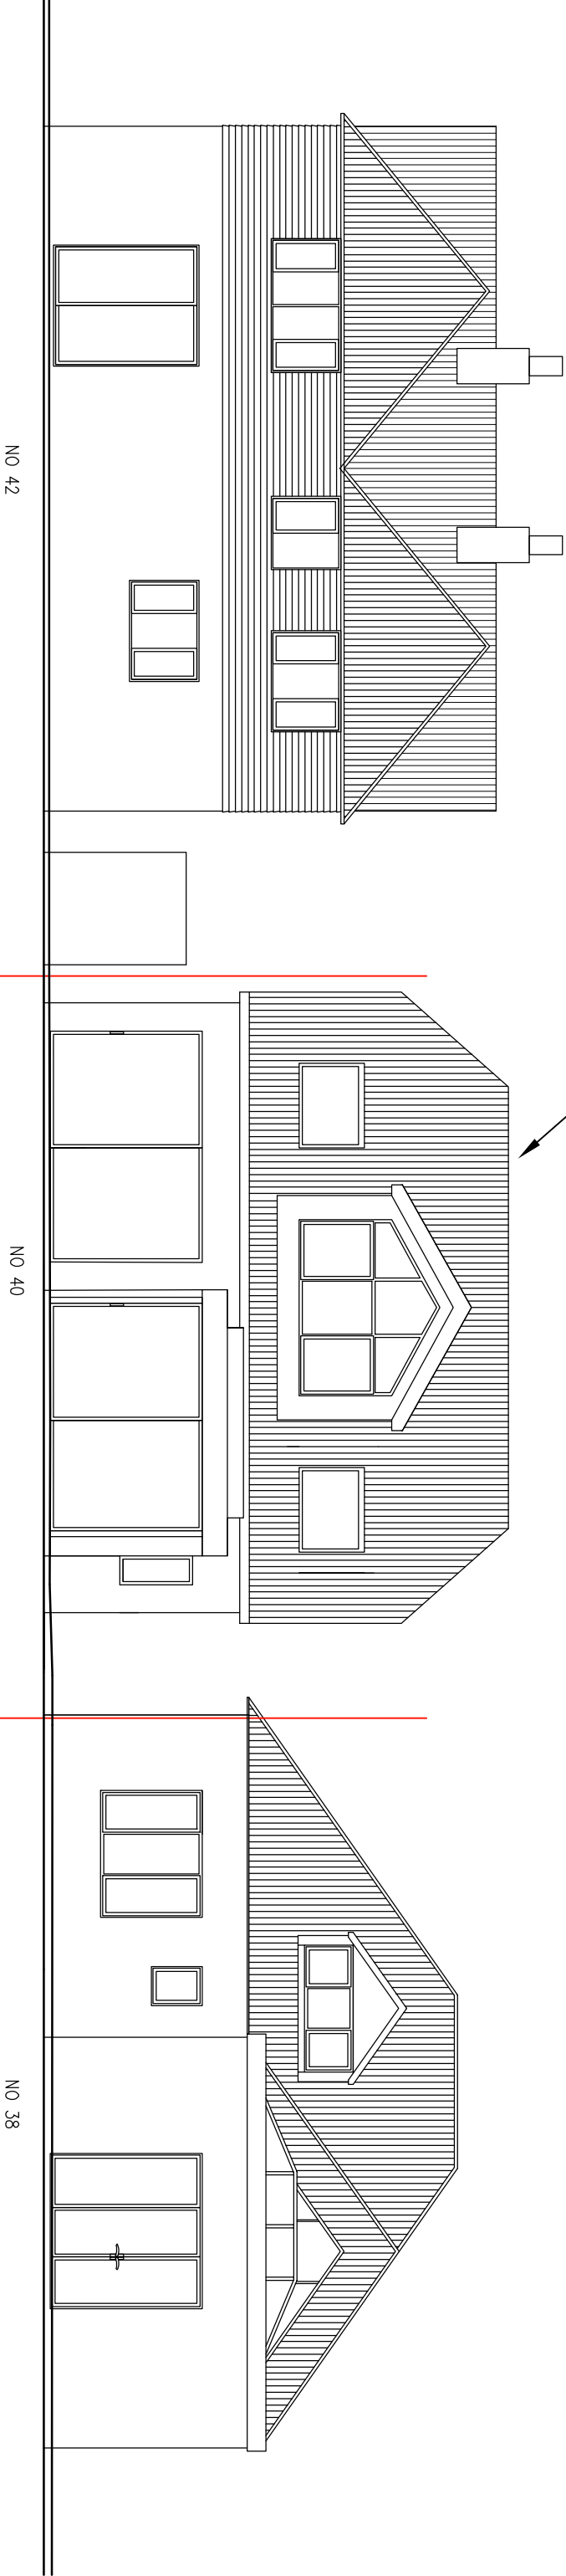


Approved house (Ref: APP/15/00325).

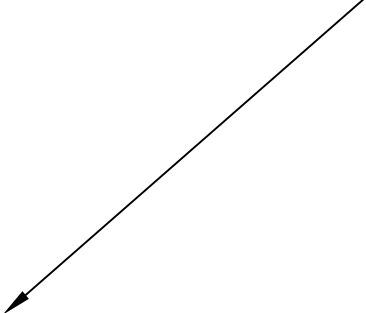

Site as approved (Ref: APP/15/00325)

Notes

ALL DETAILS TO BE CHECKED AND APPROVED BY SPECIALIST CONTRACTOR AND INSTALLED IN STRICT ACCORDANCE WITH MANUFACTURERS DESIGN AND SPECIFICATION

Notes/revisions:

Rev	Date	Dwn	Chkd

PLANNING ISSUE

Date: August 2015	Client: Mr J. Adams
Drawn: JS	Project: 40 Beach Road, Emsworth
Check:	Title: Approved House East Facing Elevation
Scale: 1: 100 @A3	Dwgno: 14-347 D108
	Revision: