




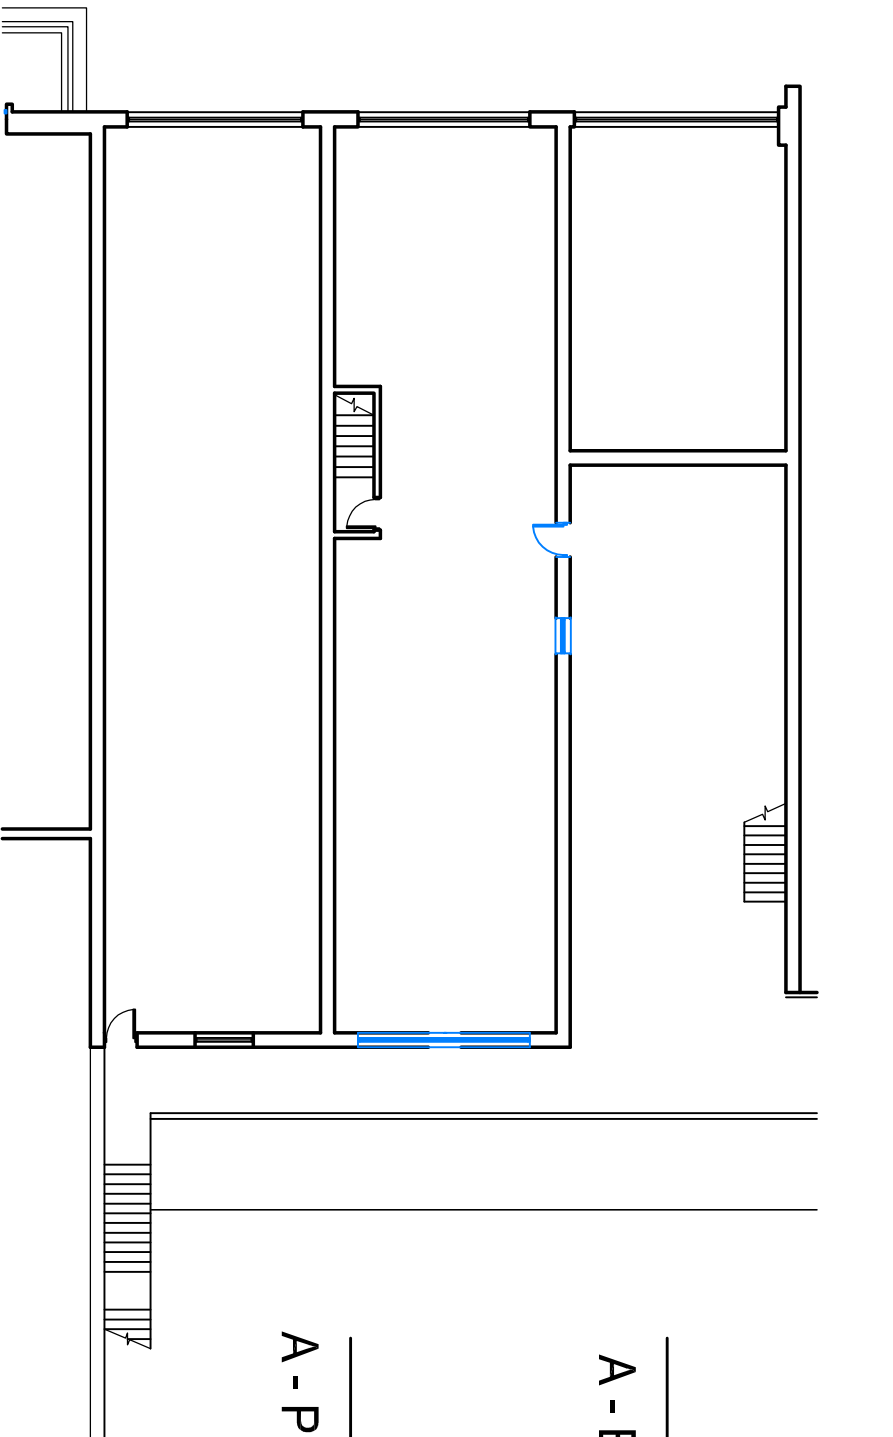


PROPOSED FIRST FLOOR

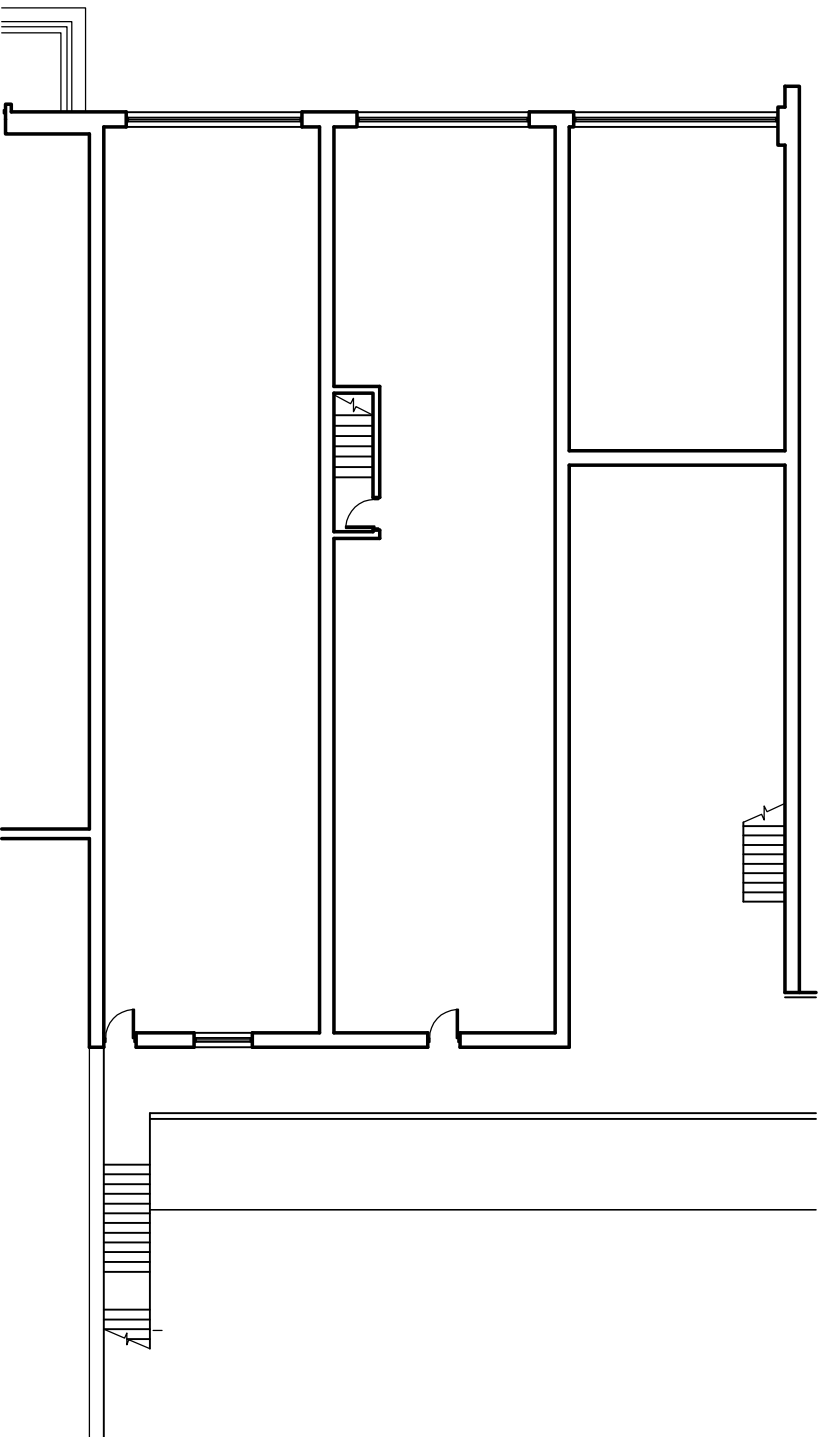


EXISTING FIRST FLOOR

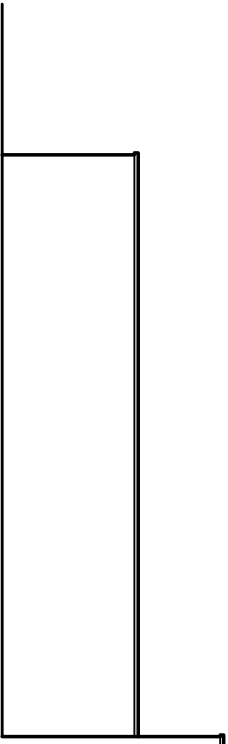


A - EXISTING ELEVATION

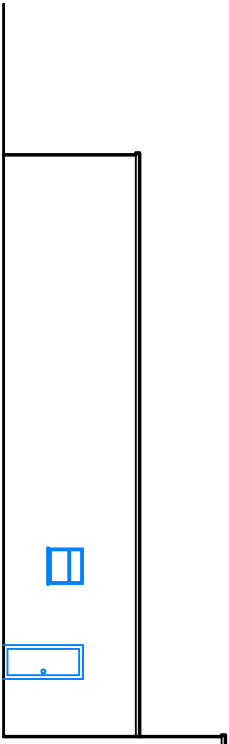


A - PROPOSED ELEVATION

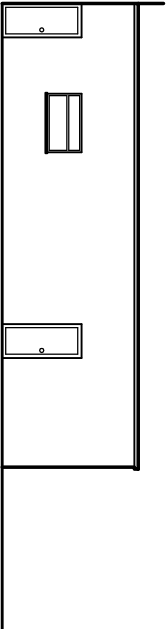

B - EXISTING ELEVATION

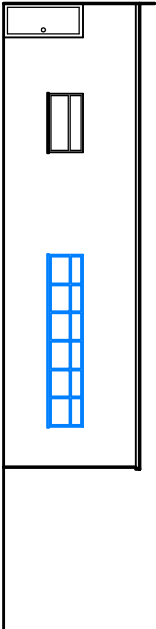

B - PROPOSED ELEVATION

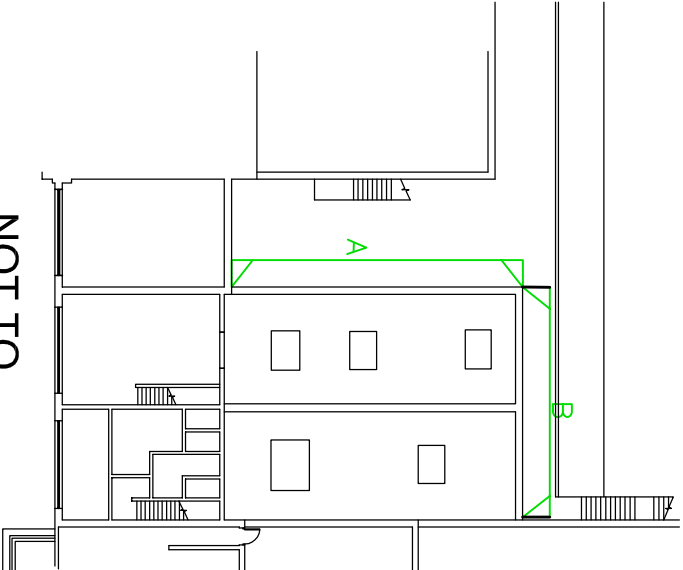

NOT TO
SCALE

K NIGHT
A RCHITECTURAL
D ESIGN

K.A.D. Ltd.
The Gatehouse, Admirals Wood
7 Coldest Way
Sarisbury Green
Southampton
SO31 7AT
m: 07801 346 479
t: 01489 660 194
e: ian@k-a-d.co.uk

Client
SINCLAIR CLARK ALLEGRA LTD

Drawing
EXISTING & PROPOSED WORKS

Project
**63 GREYWELL SHOPPING
CENTRE
LEIGH PARK, HAVANT**

Scale
1:200@A3 Date
DEC 2014

Project no.	Sequential	Bldg/Floor	Detail	Rev
KAD	12	A	EX	.