


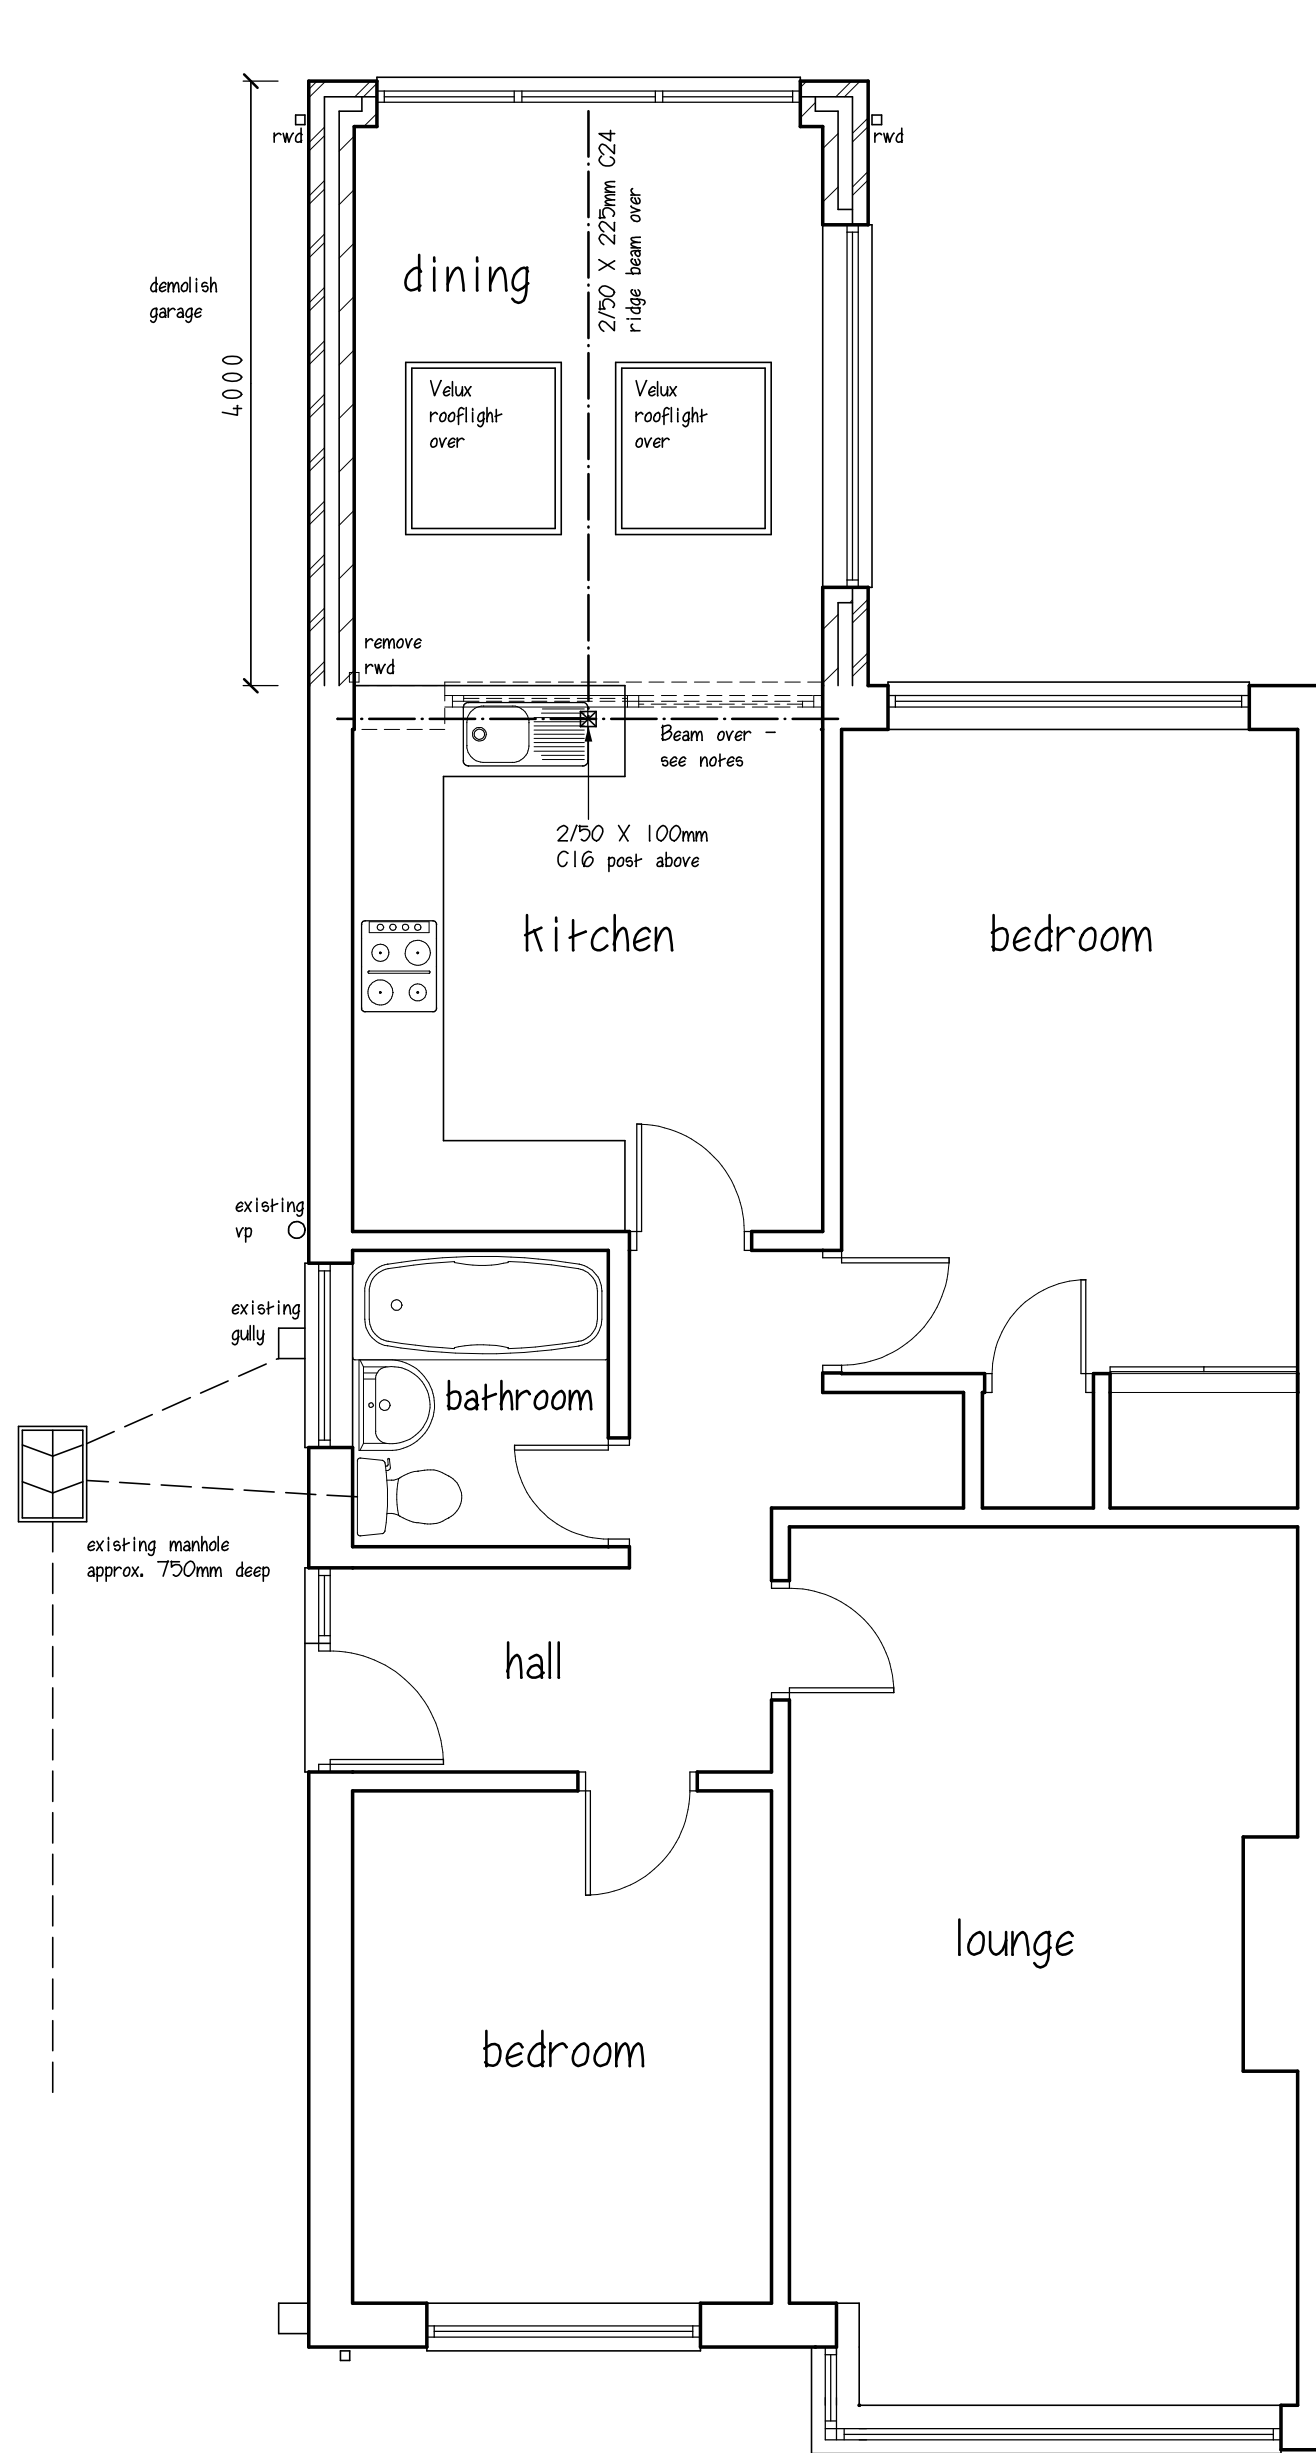


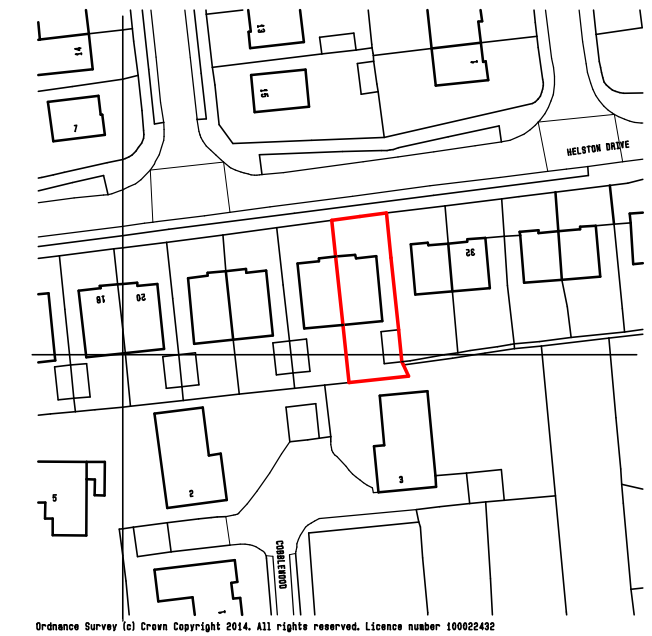

Ground Floor

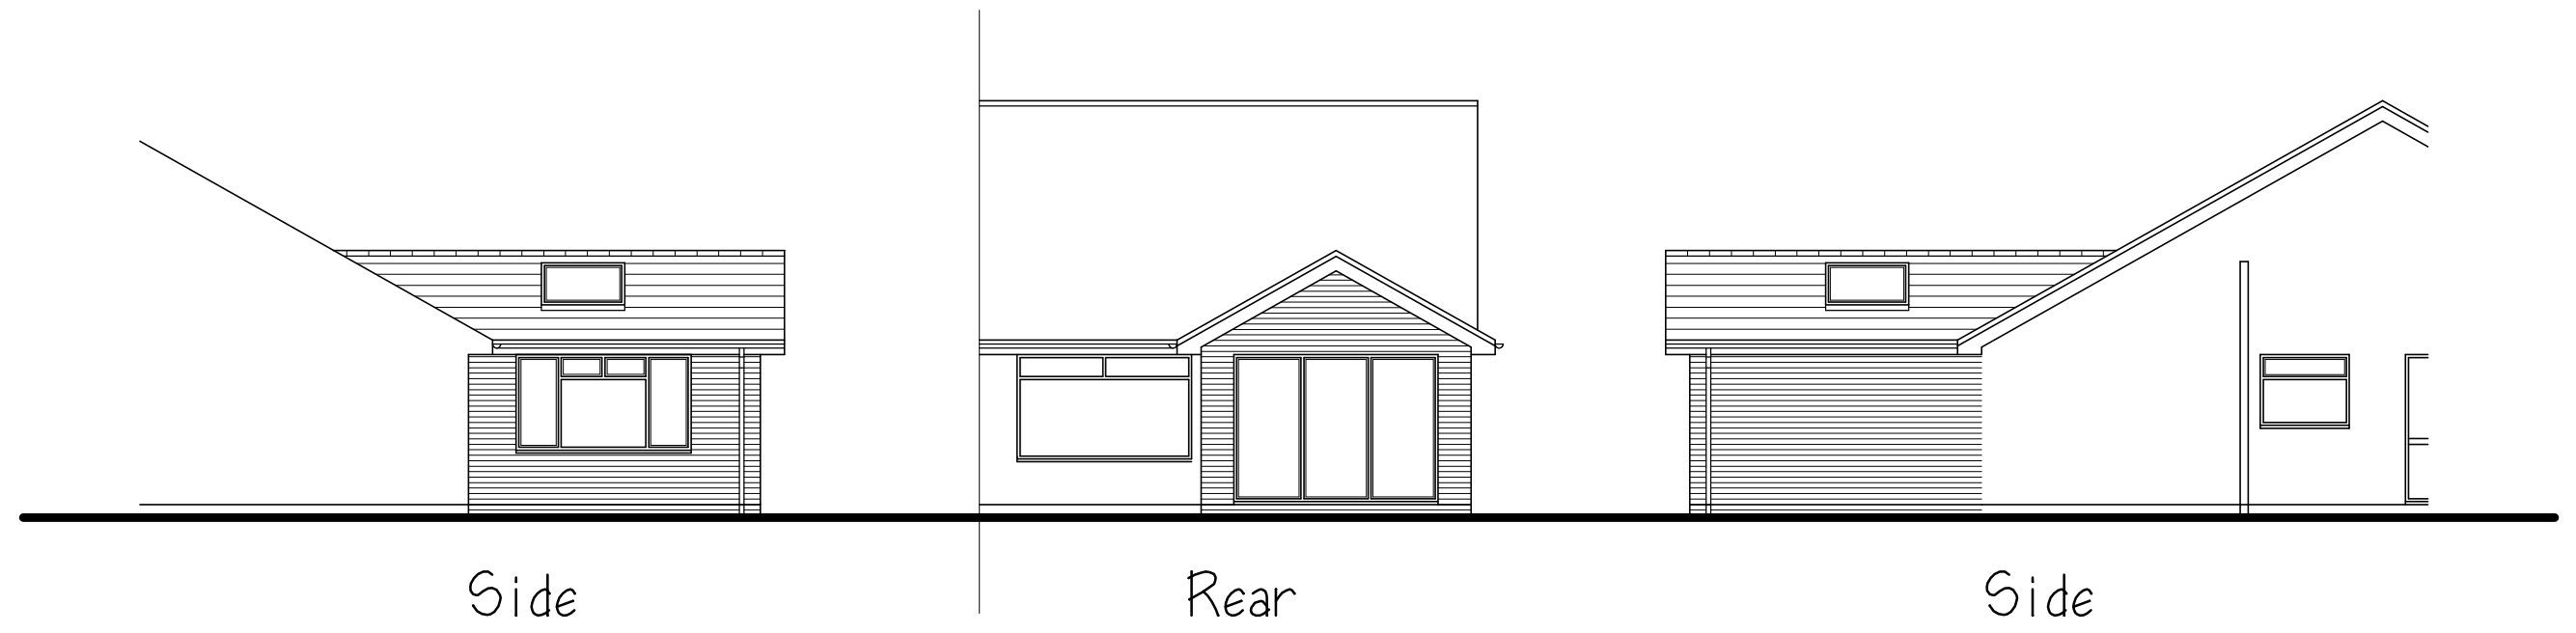

Location Plan
1 to 1250

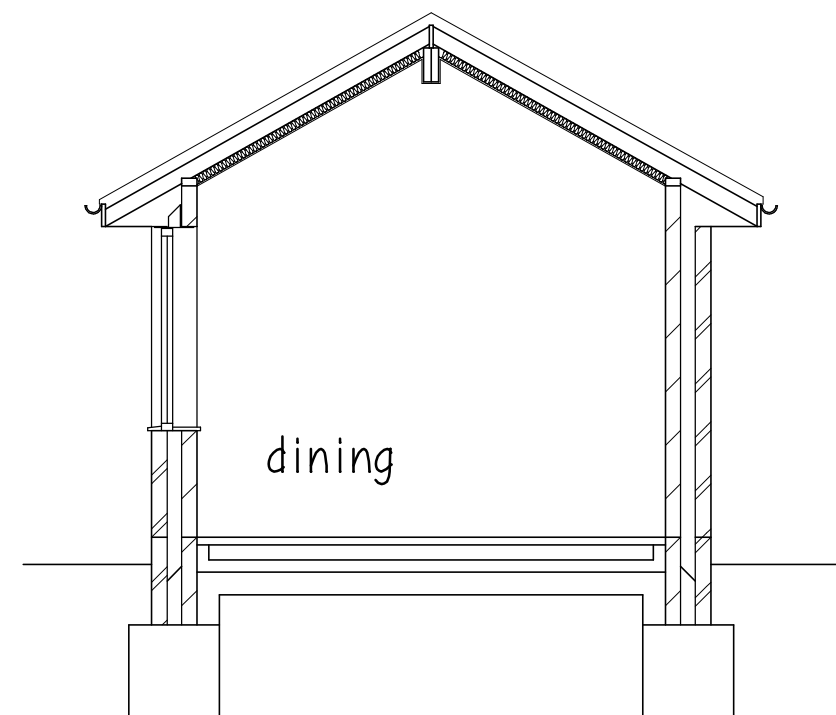

Section A-A

MARTIN MOYSE M.R.I.C.S

Chartered Building Surveyor

Title: PROPOSED SINGLE STOREY REAR EXTENSION

Address: 28 HELSTON DRIVE,
EMSWORTH,
HAMPSHIRE PO10 7TP

Scale: A2 - Plans 1 to 50, Elevations 1 to 100 Date: September 2014 Drawing No:01

This drawing does not constitute a specification of work to be done, and is to be read in conjunction with notes.
All dimensions to be checked on site. This drawing is copyright ©



12 ST. CATHERINES WAY, DOWNEND, FAREHAM, HAMPSHIRE PO16 8RL.
TELEPHONE: 01329 236279 FACSIMILE: 01329 220149 E-MAIL: m.moyse@btinternet.com