


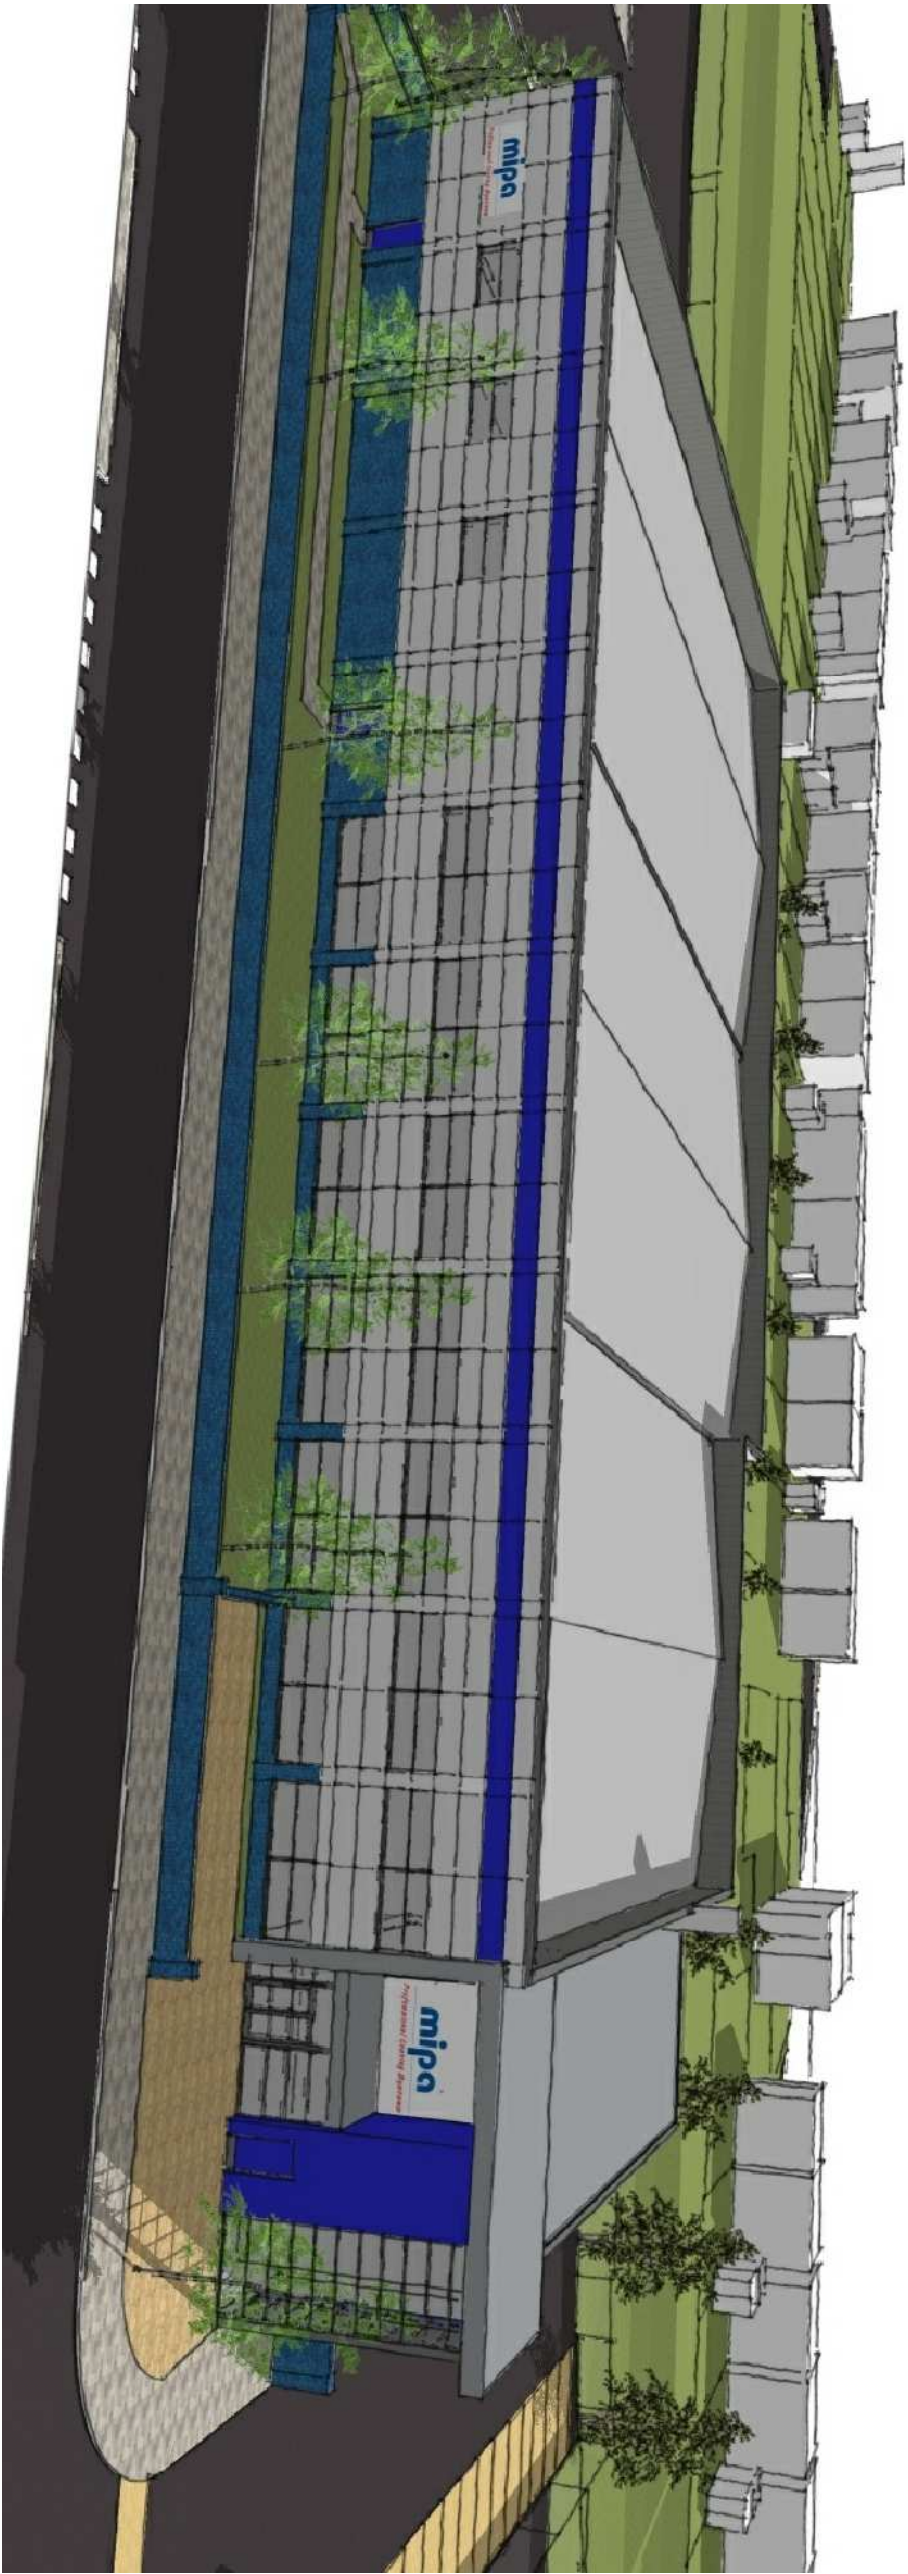

sketch cgi's

notes

This drawing is the copyright of the **pdp architecture llp** and must not be reproduced in whole or part or used for the execution of works without the permission. All dimensions to be checked on site prior to commencement of construction works and the architect notified of any discrepancy. figured dimensions are to be used in preference to scaled dimensions. no deviation from this drawing will be permitted without prior consent of the architect. all drawings are prepared subject to a full measured and structural survey of the buildings and site. all structural work is subject to the appointment of a structural engineer to confirm and agree the structural proposals. os licence no. 100009469.

Health & safety:
exceptional risks involving specific methods of construction or exceptional maintenance issues:

NO SIGNIFICANT RISK

Scale width: 50 mm @ a1 - 20 mm @ a3	
--------------------------------------	--


revision	notes	date	drawn/checked
A	Minor amendments to client requirements	21.10.15	MAS MBW

client



Professional Coating Systems

PLANNING

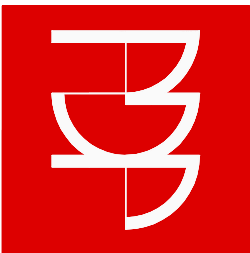

pdp architecture llp
chartered architects town planning
interior design consultants
2 beechworth road havant
hampshire po9 1ax
tel 023 9248 1100
fax 023 9247 5050
email pdp@pdp-architects.co.uk
www.pdp-architects.co.uk

project		Proposed Development	
Fullfood Road		Leigh Park	
detail		CGI Images	
drawn	checked	MBW	
MAS			
date	status	Planning	rev
June 2015			
a1 scale	a3 scale	27974-PD111	A