


© WCEC ARCHITECTS - DISCLAIMER:

This drawing is copyright and shall not be reproduced or used for any other purpose without the written permission of the Architects. This drawing must be read in conjunction with all other related drawings and documentation. It is the contractors' responsibility to ensure full compliance with the planning regulations. The drawing is provided as a guide only and is not intended to be a final specification. The Architects accept no liability for any errors or omissions. It is the responsibility to check and verify all dimensions on site. Any discrepancies to be reported immediately. The drawing is not intended to be a final specification. Materials not in conformity with relevant British or European Standards/Codes of practice or materials known to be deleterious to health & safety must not be used or specified on this project.

XREFS IN THIS DRAWING

LEGEND:

- BLUE LINE INDICATES EXISTING SITE OWNERSHIP BOUNDARY.
- RED LINE INDICATES EXTENT OF PROPOSED APPLICATION SITE.

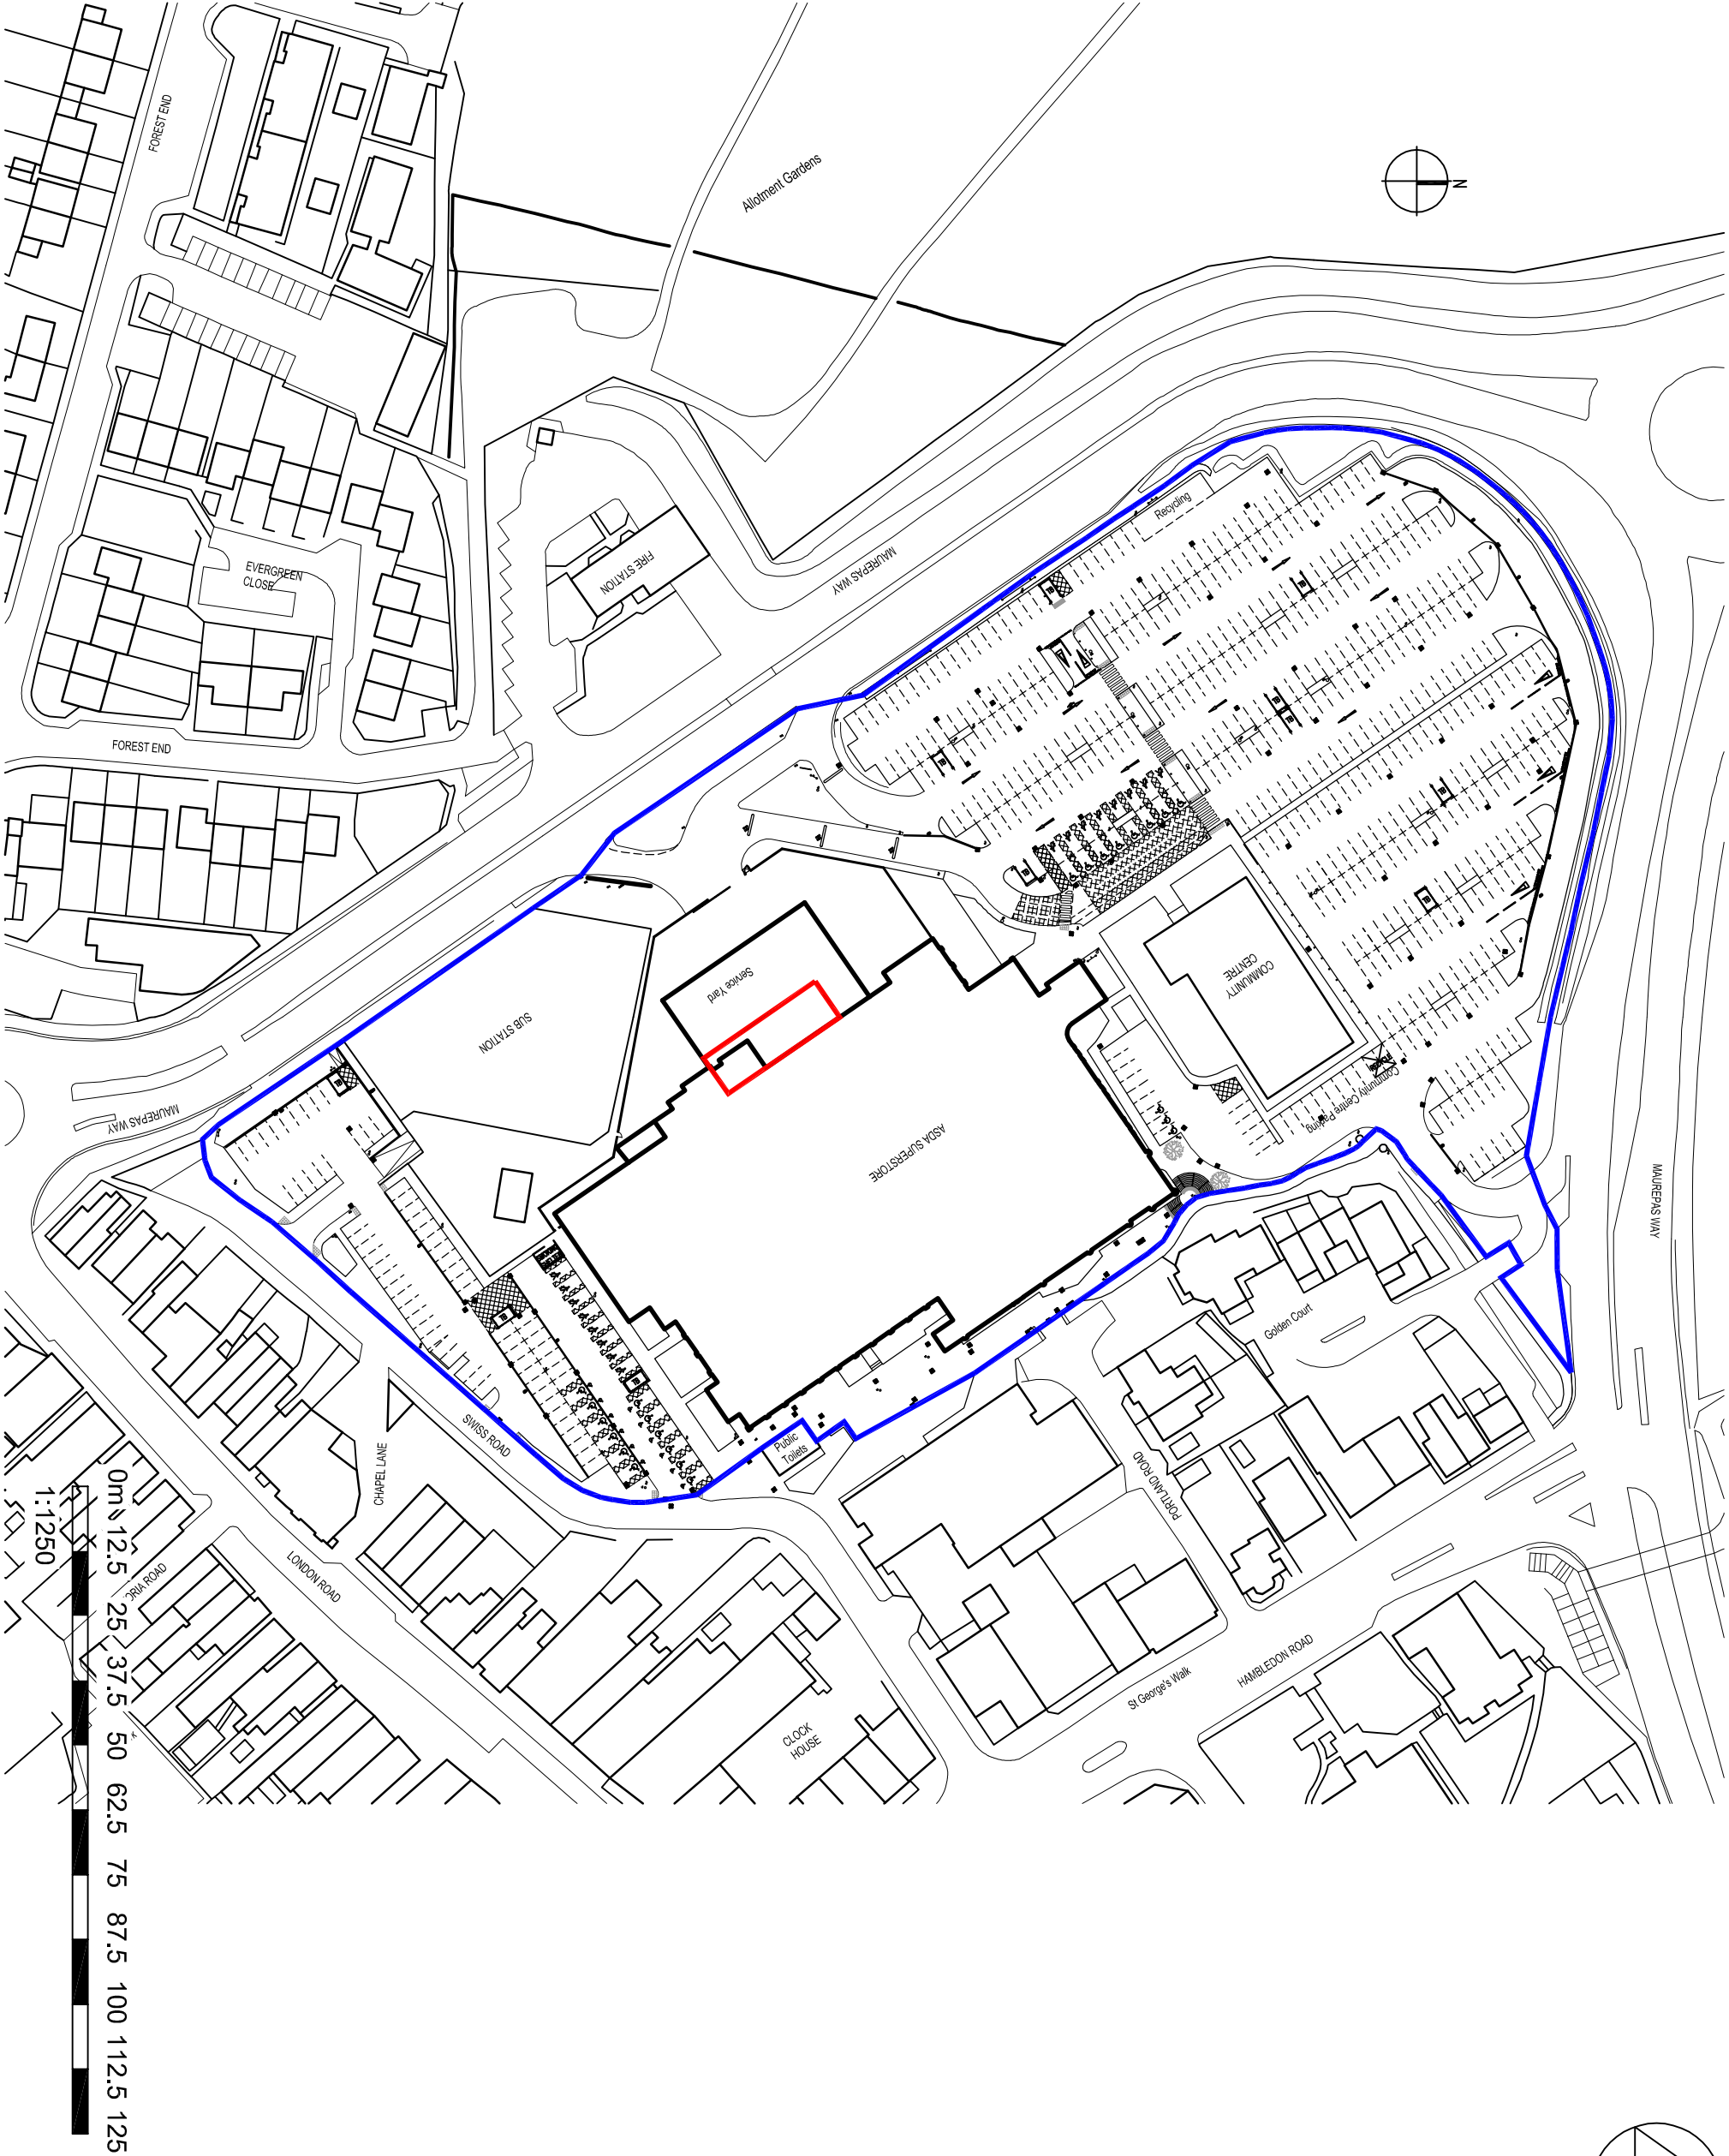

PLANNING

No.	Date	Description	Drawn/Checked by
CLIENT			



PROJECT
PROPOSED PLANT APPLICATION
ASDA, WATERLOOVILLE.

TITLE
SITE LOCATION PLAN

DRAWING STATUS
PLANNING

DRAWN	CHECKED
SCALE	1:1250 @ A3
DATE	2015

wcec architects

Carnwood Court, Carnwood Road
Sheepbridge, Cheshire, S41 9QB
t: 01246 260261, e: email@wcec.co.uk, www.wcec.co.uk

JOB NO.	DRAWING NUMBER	REV
15-673	PL-10	-