


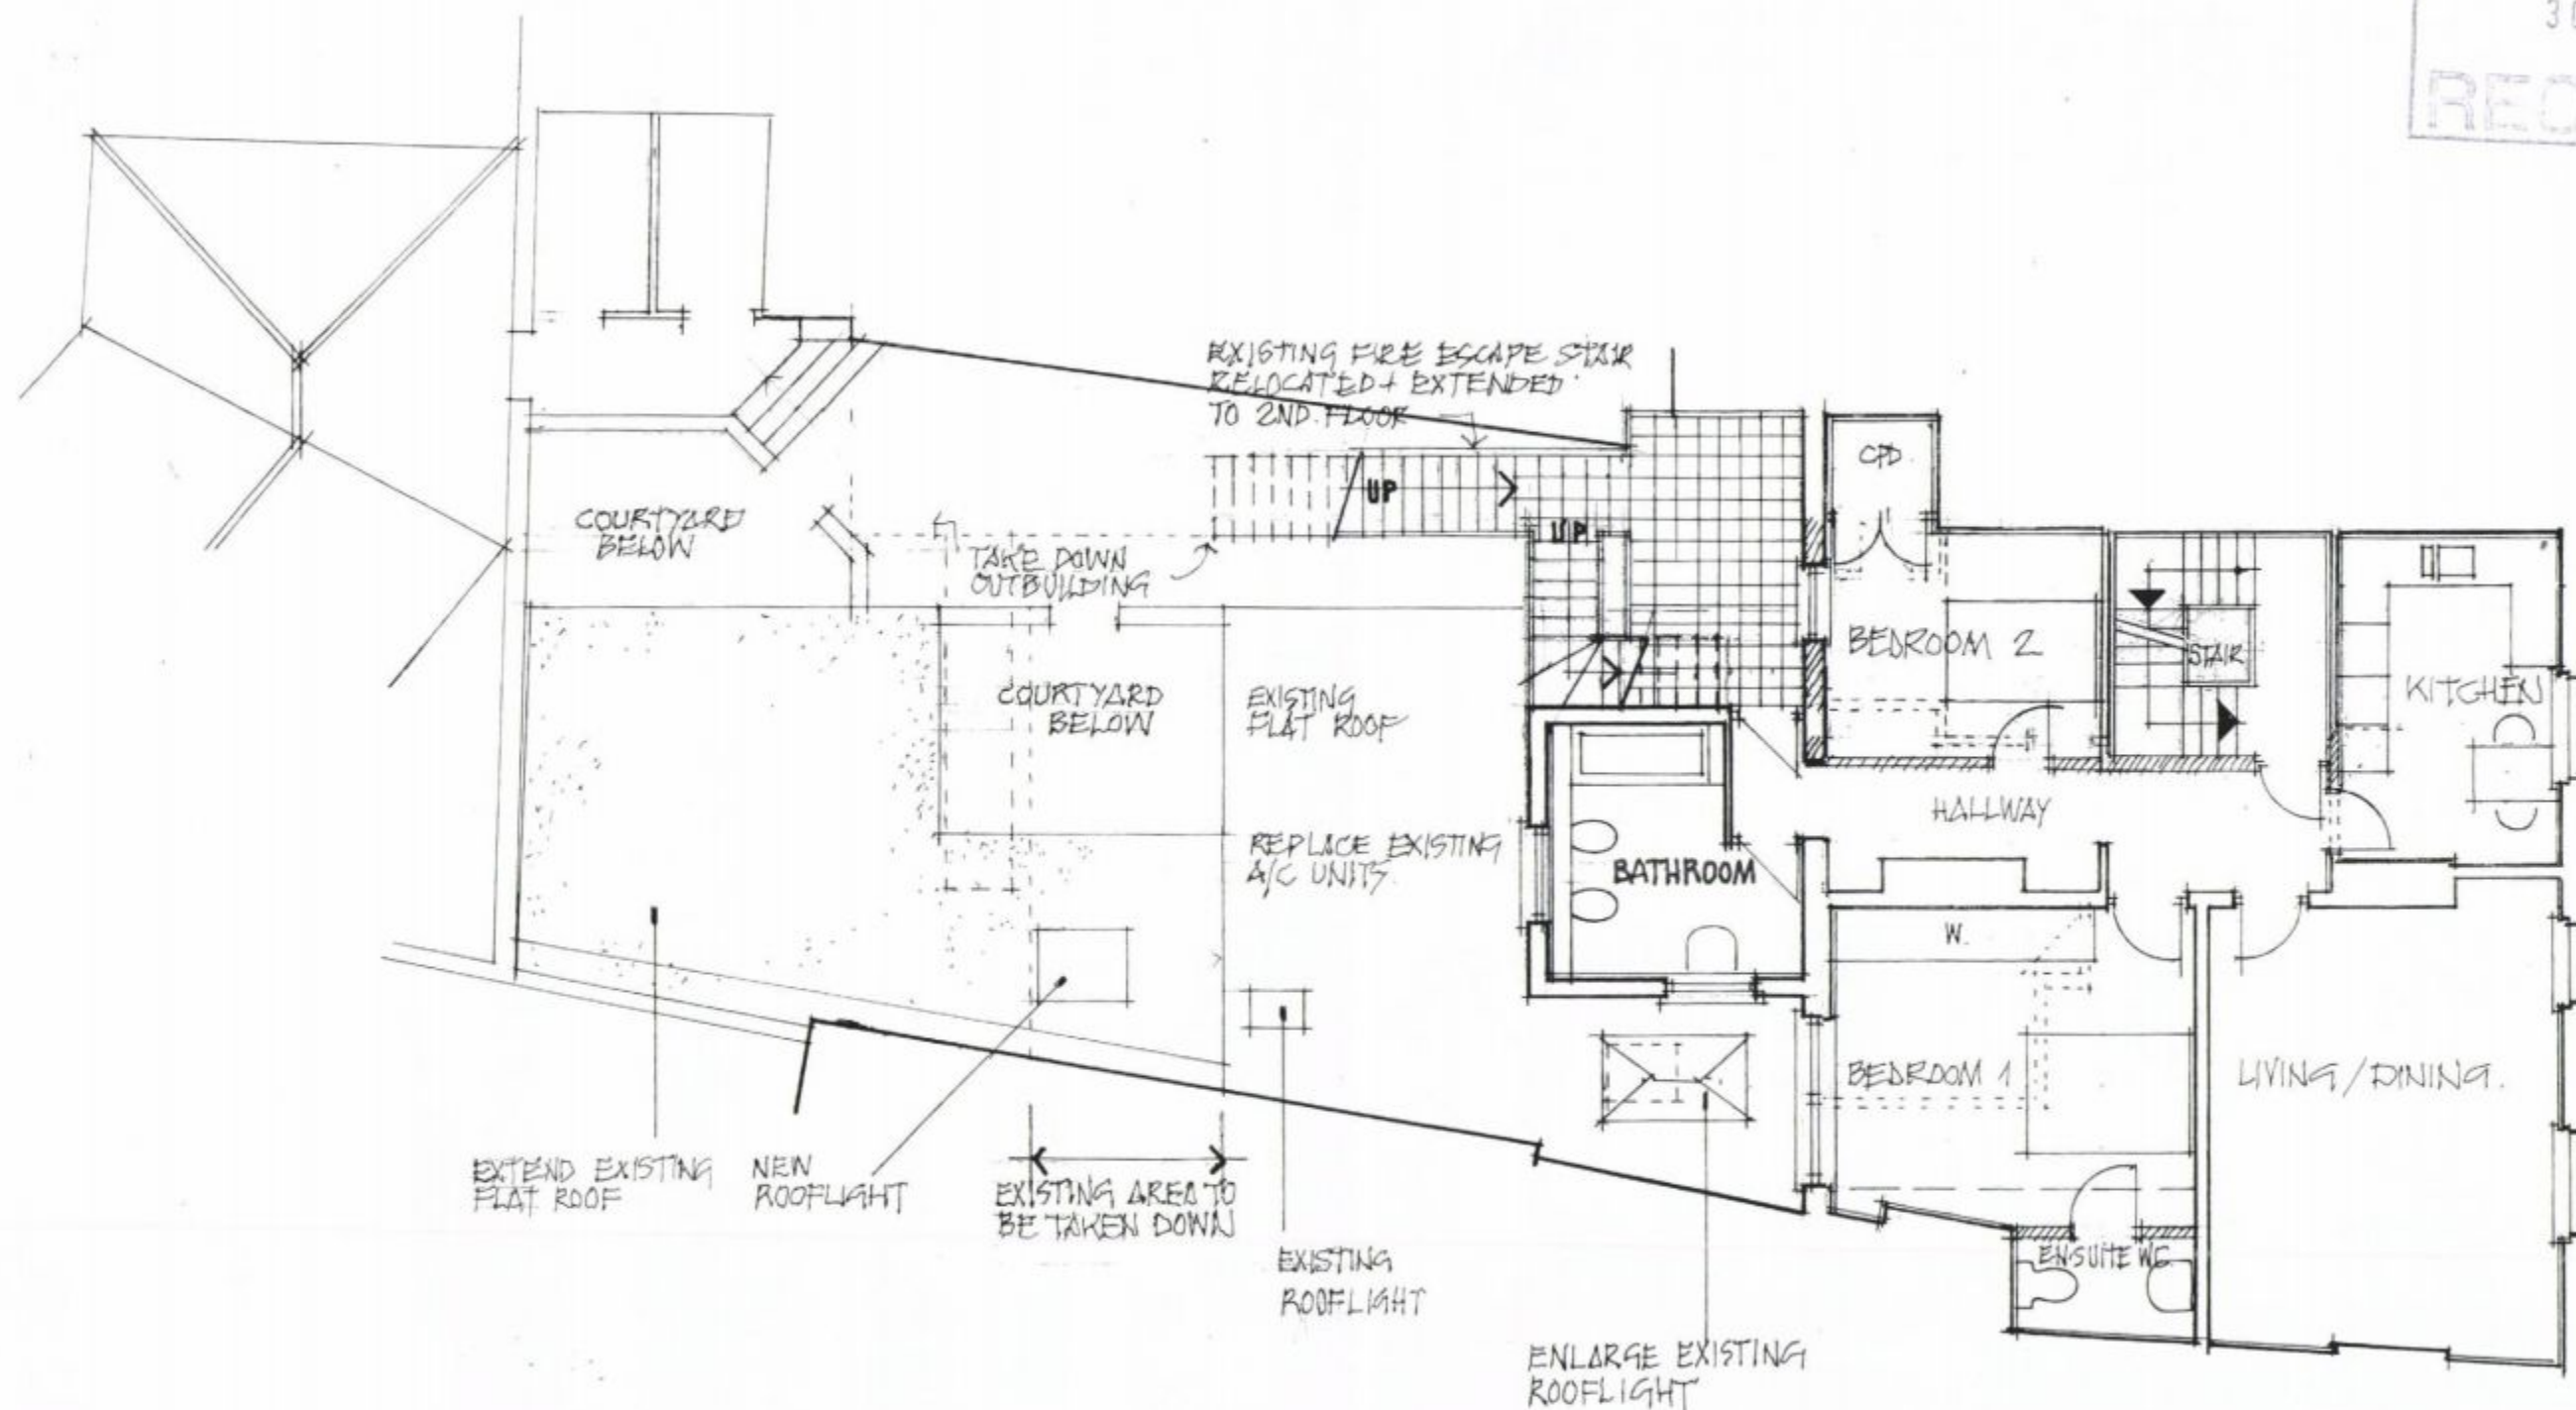

PROPOSED ALTERATIONS / FIRST FLOOR
30, HIGH STREET, EMSWORTH, HANTS.
GRAHAM NICOLLS LTD BUILDING DESIGN + TECHNOLOGY

TEL / 07990 522709

SCALE / 1:100 @A3
DATE / 10.07.2014
DWG NO / 02/210 / TP.2/13