



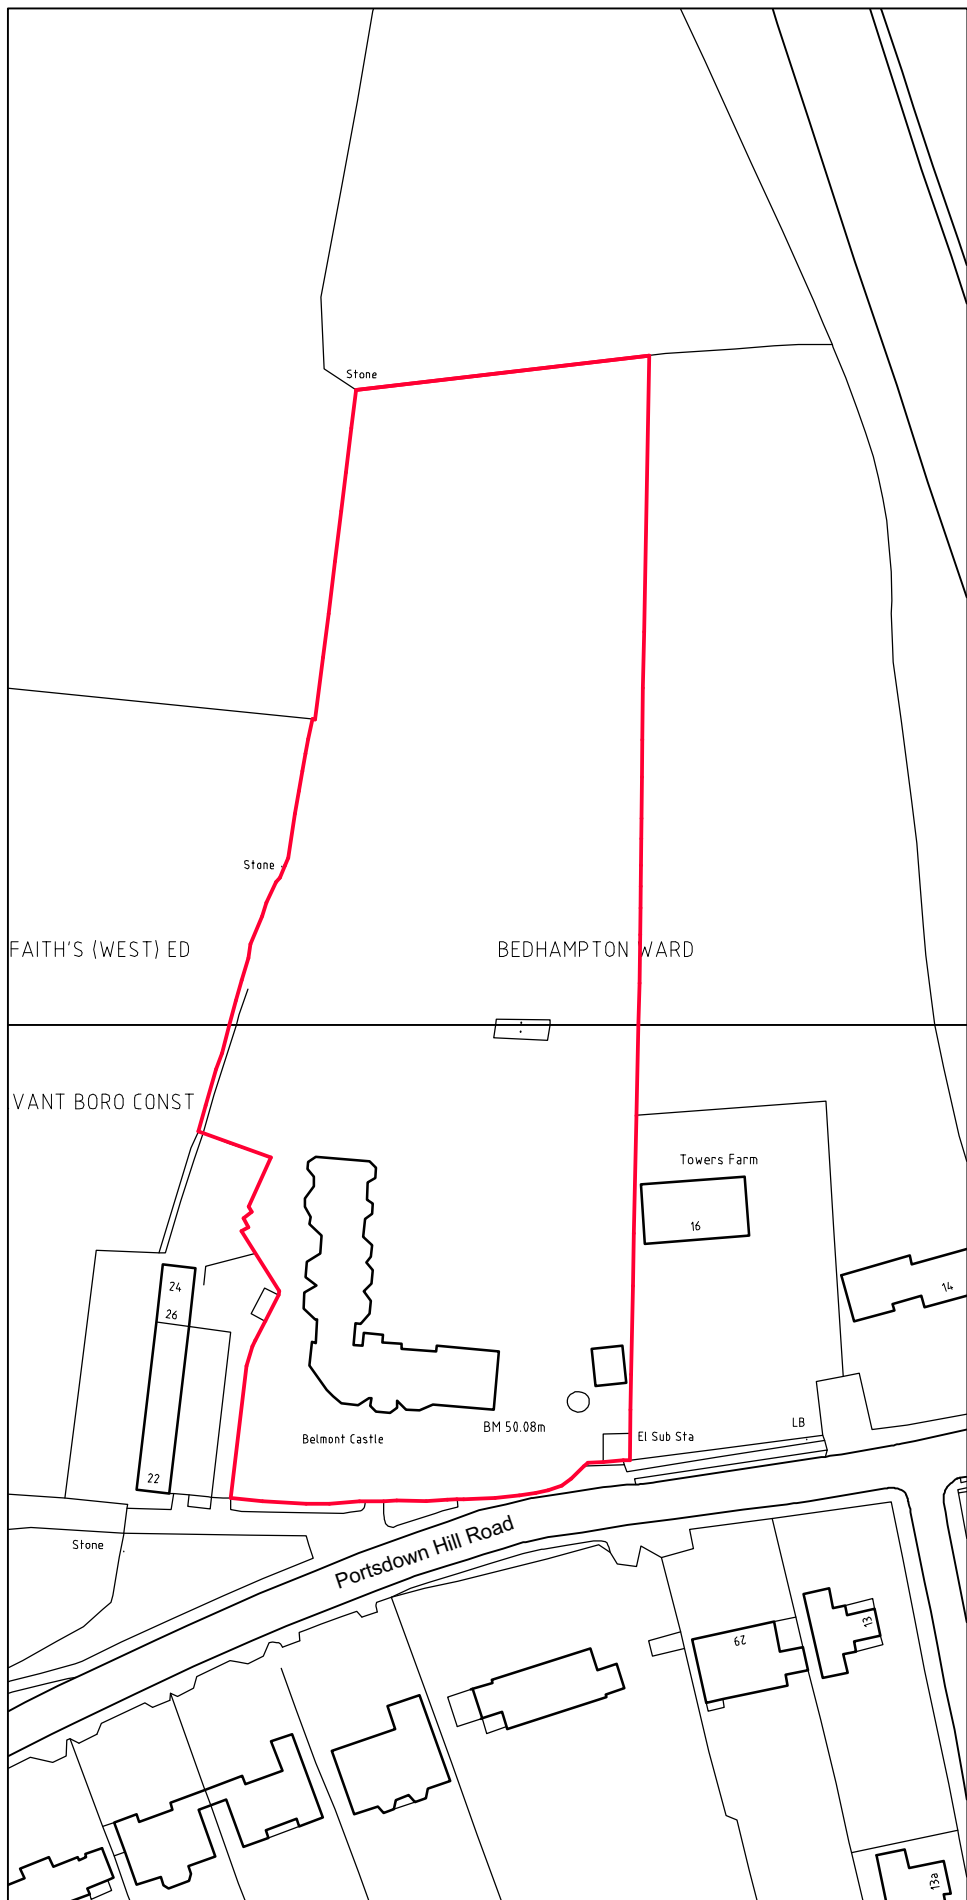


Location Plan

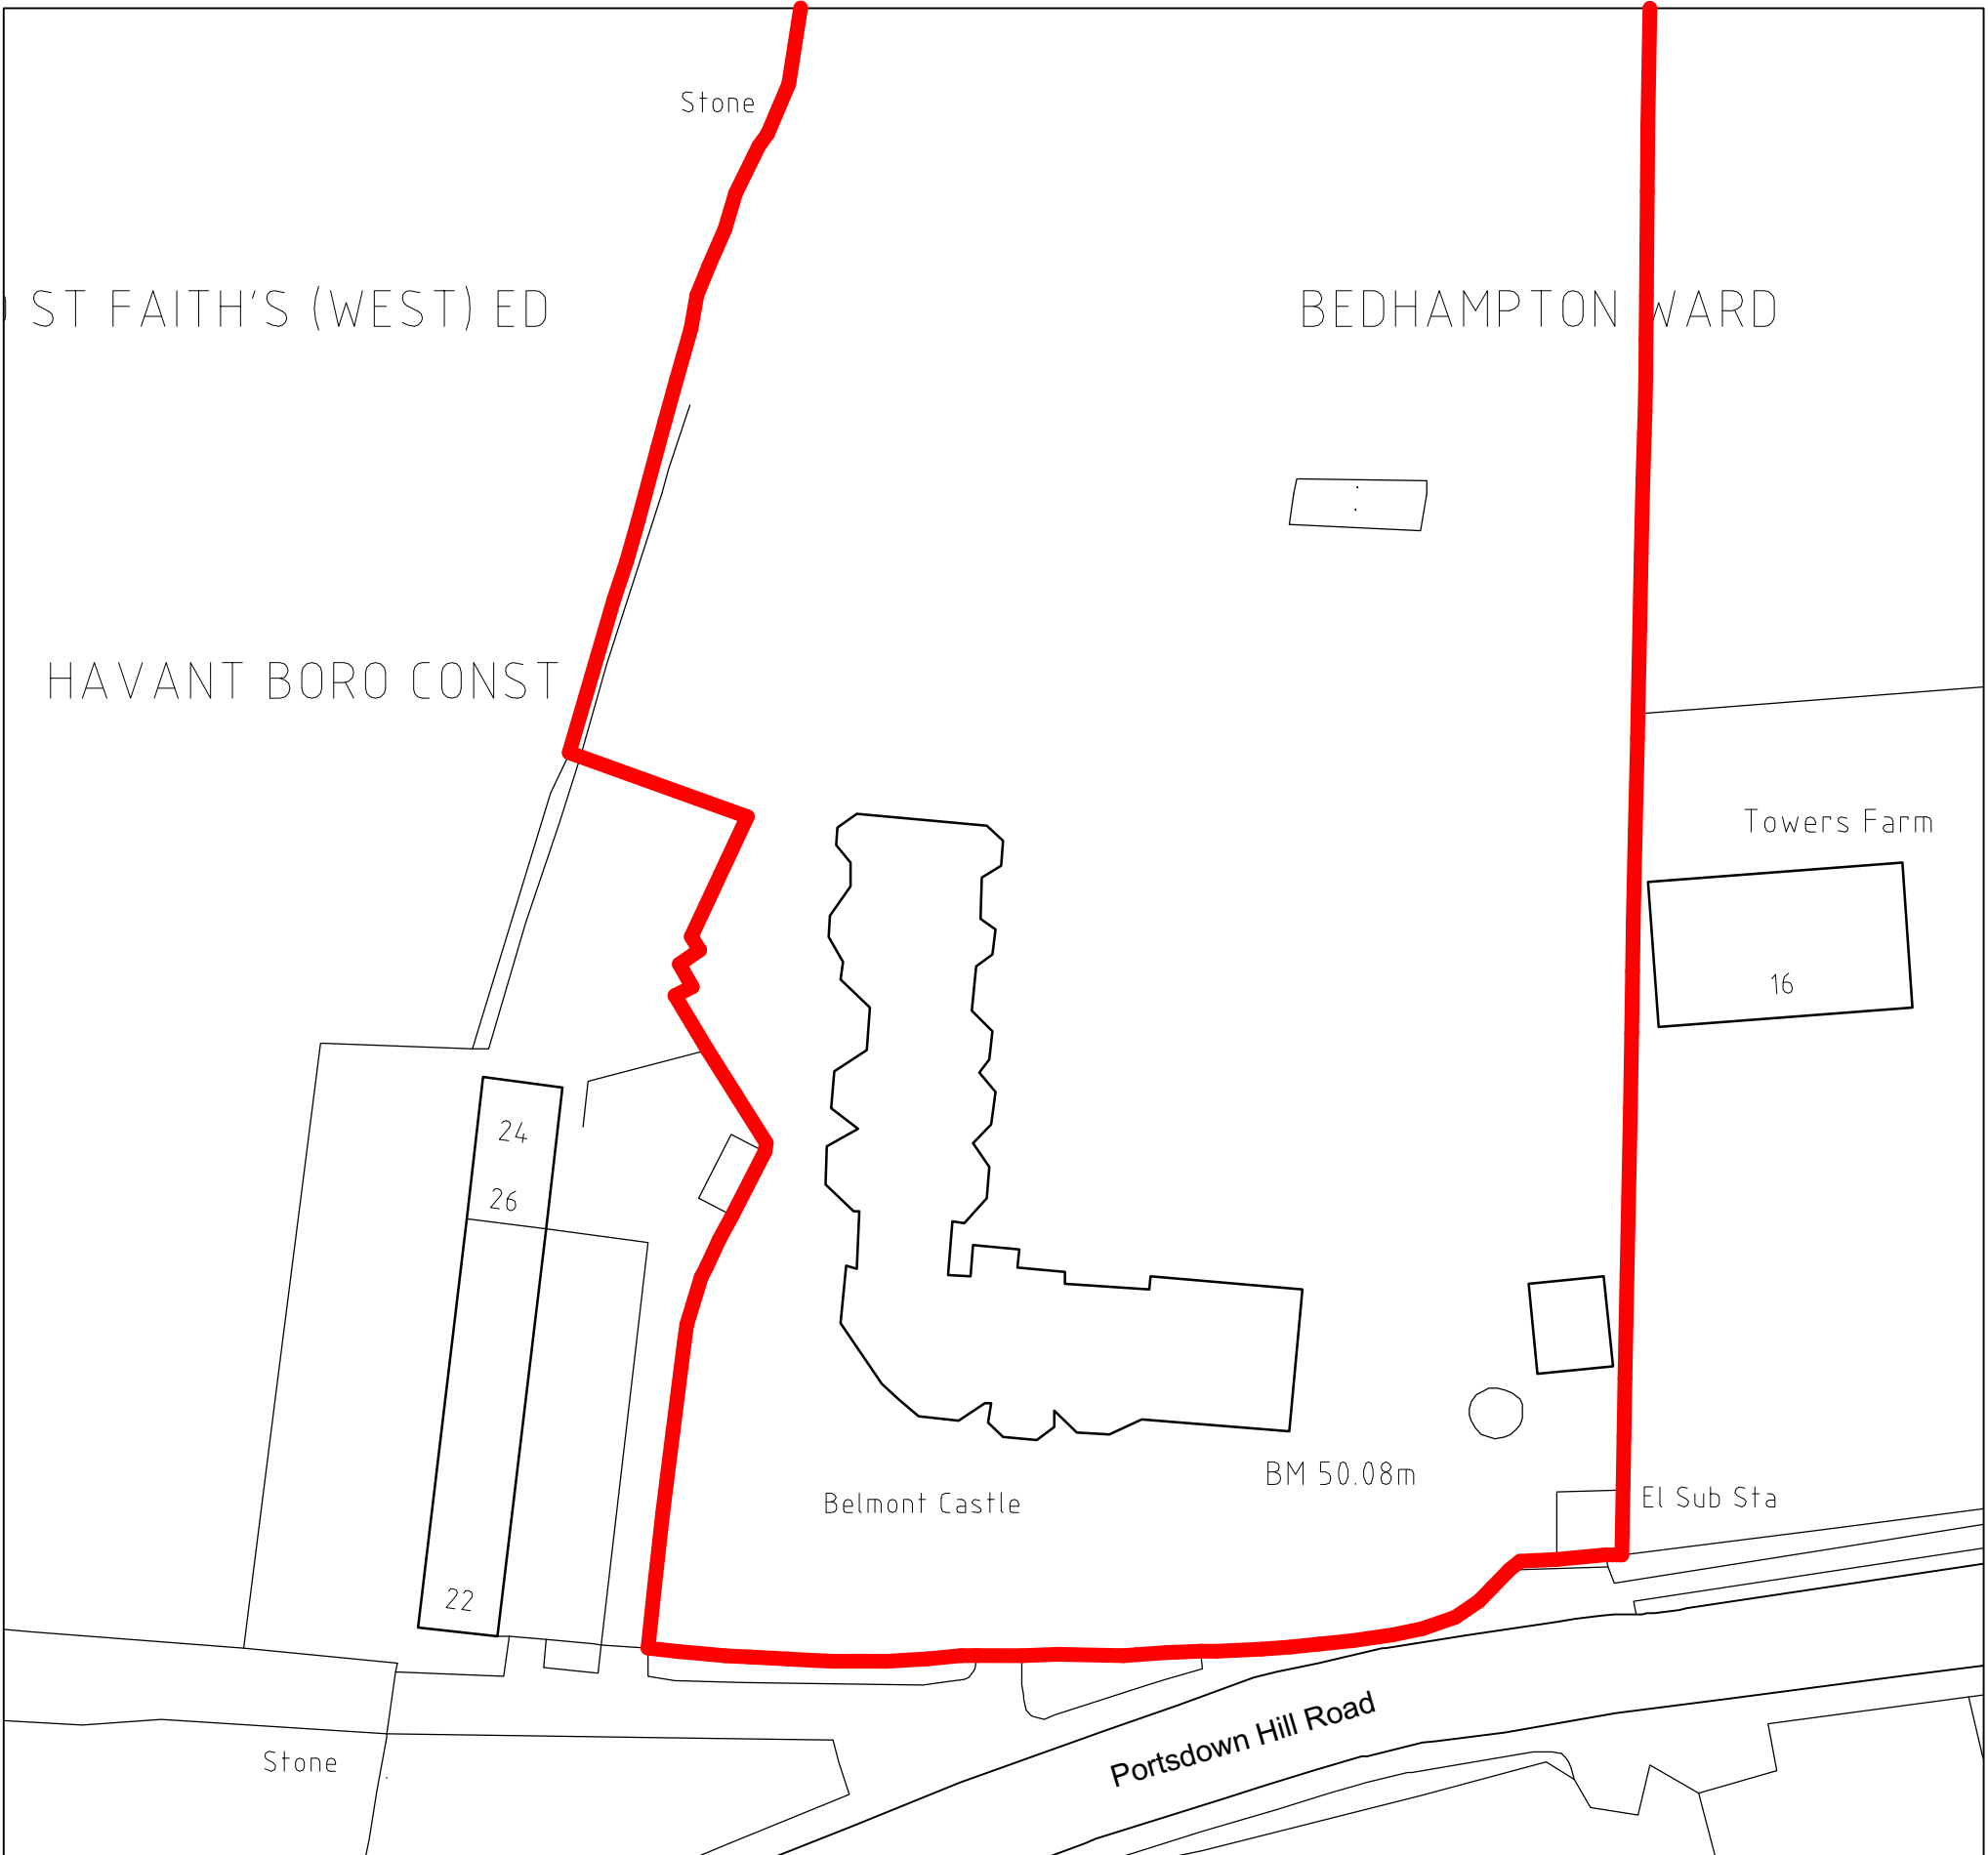

Block Plan

Ordnance Survey (c) Crown Copyright 2013. All rights reserved. Licence number 100020449

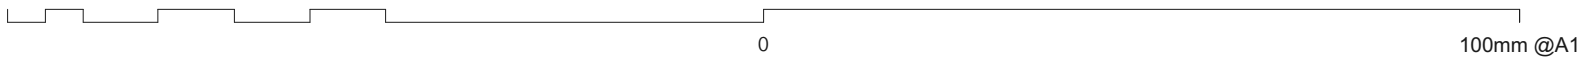

revisions & notes: A 28/04/14 ISSUED FOR PLANNING
B 26/08/14 AMENDMENTS ADDED. ISSUED FOR PLANNING

SAB
SAB

project: EXTENSION TO BELMONT
CASTLE
NURSING HOME
PORTSDOWN HILL ROAD
BEDHAMPTON
drawing name: Location Plan & Block Plan

status: Planning Application
date: April 14
scale: 1/1250&1/500@A1
drawn: SAB



Project No. 4055 drawing No. 1200 rev B