


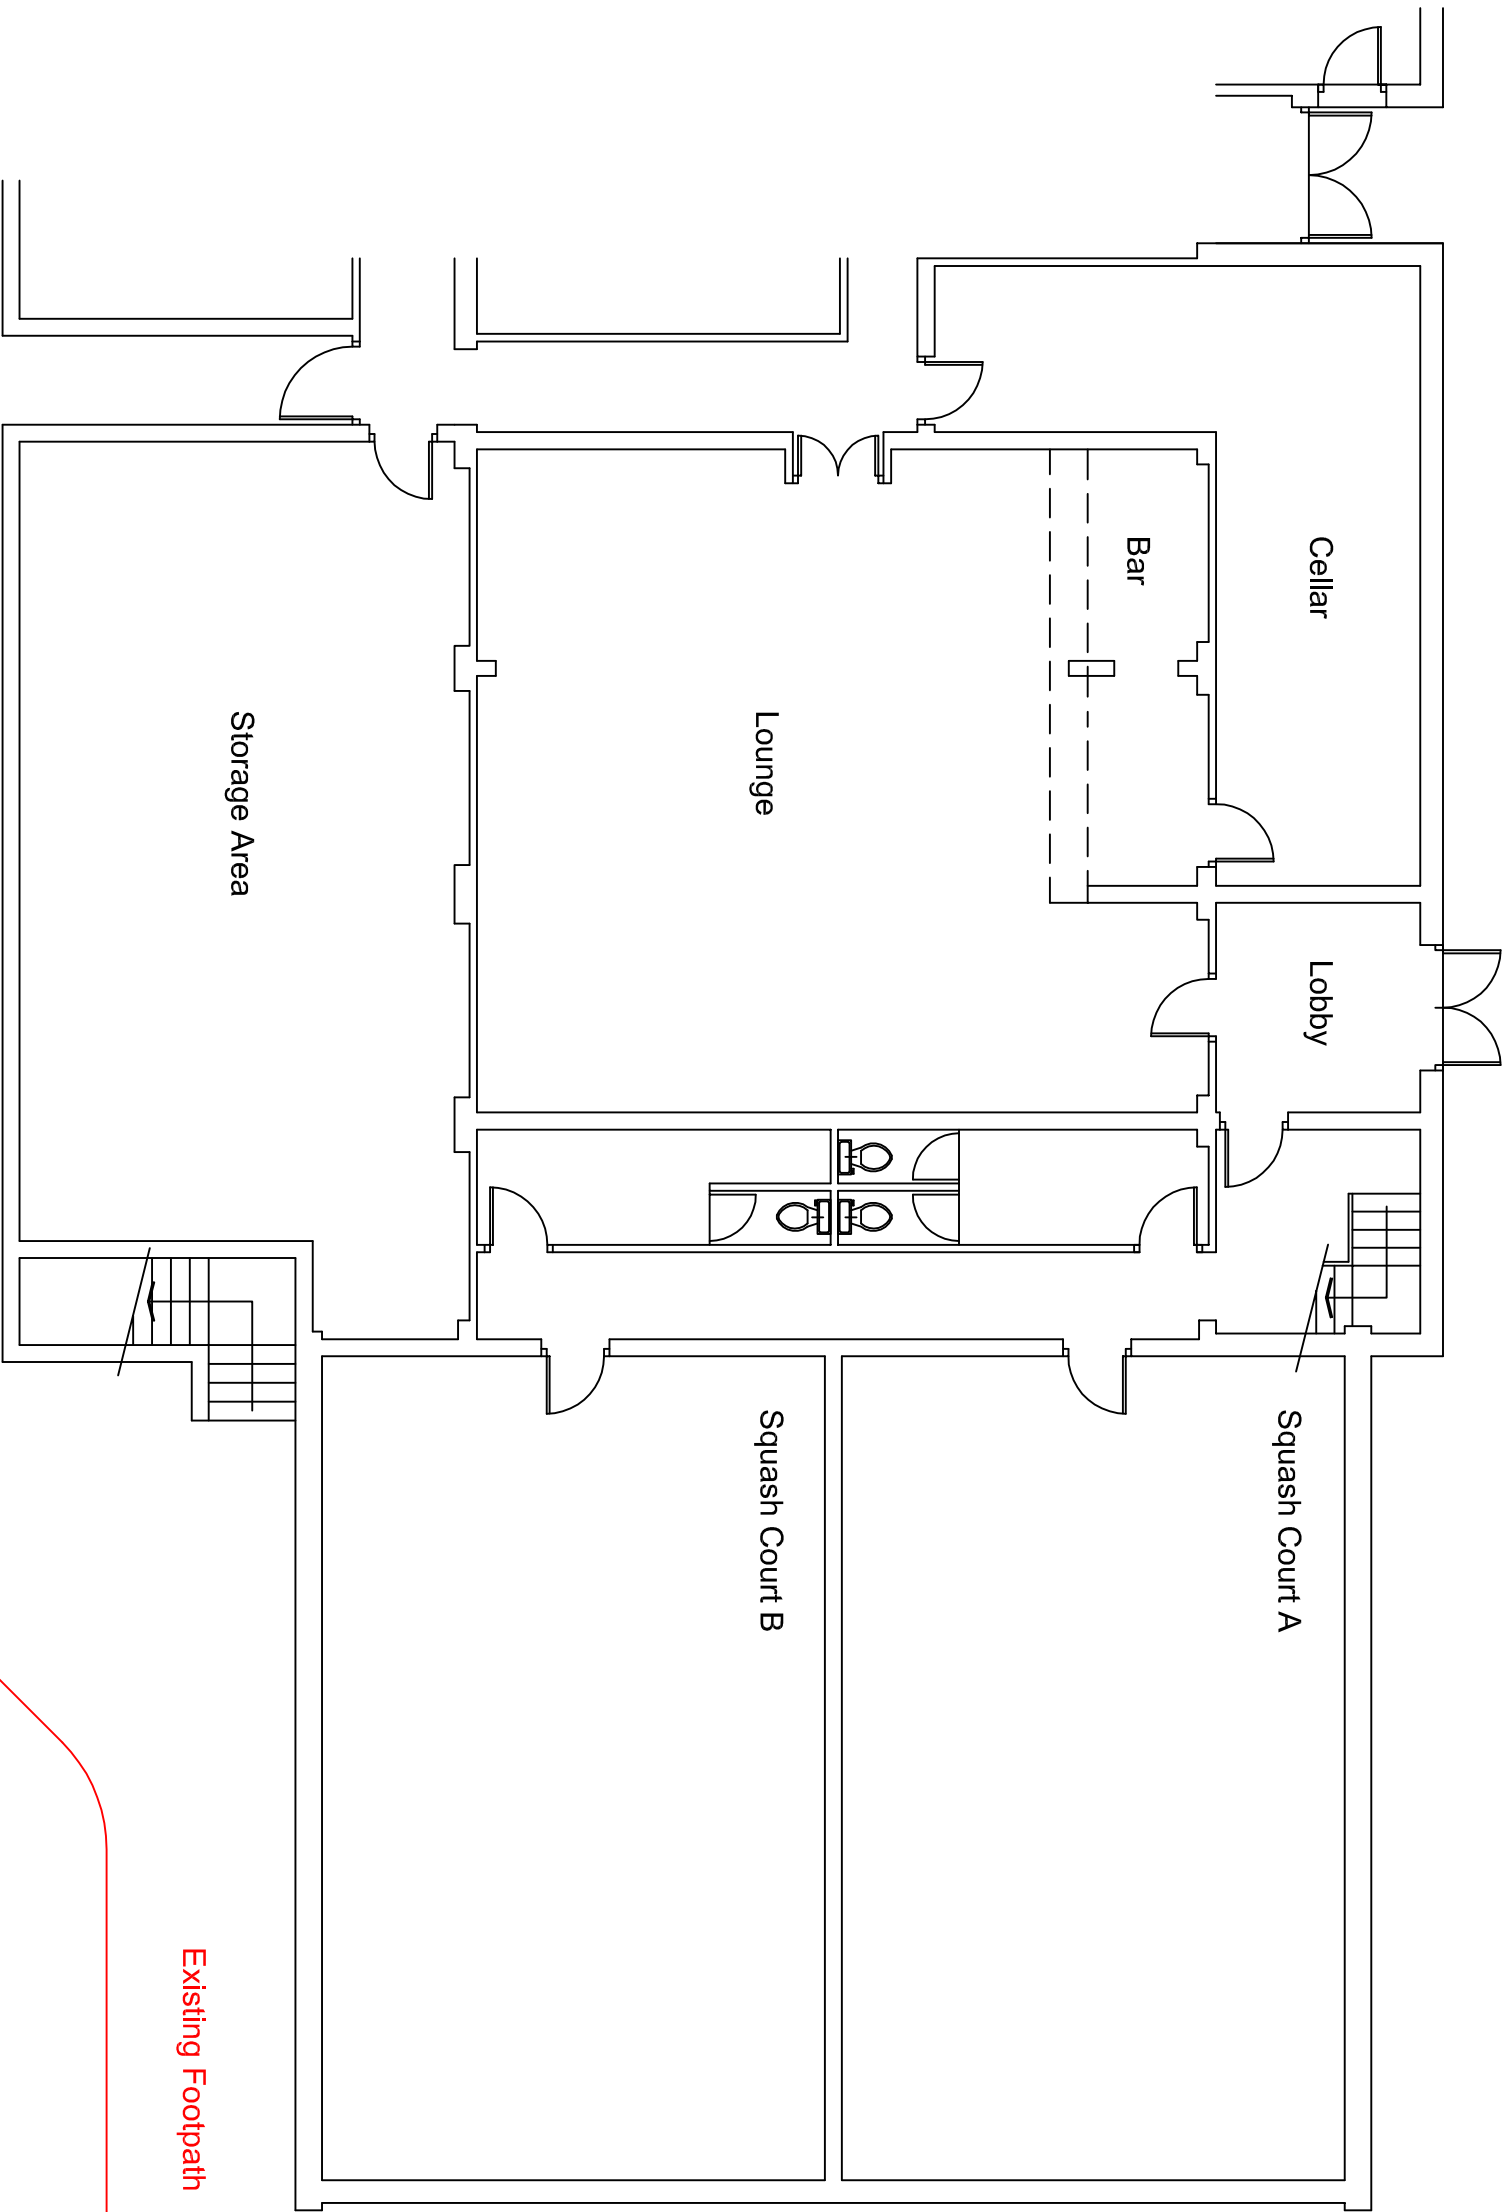

Existing Footpath

Existing Footpath

Havant RFC
Clubhouse
Existing Footpath Alignment
Scale 1:100@A3
MM/March 2015