



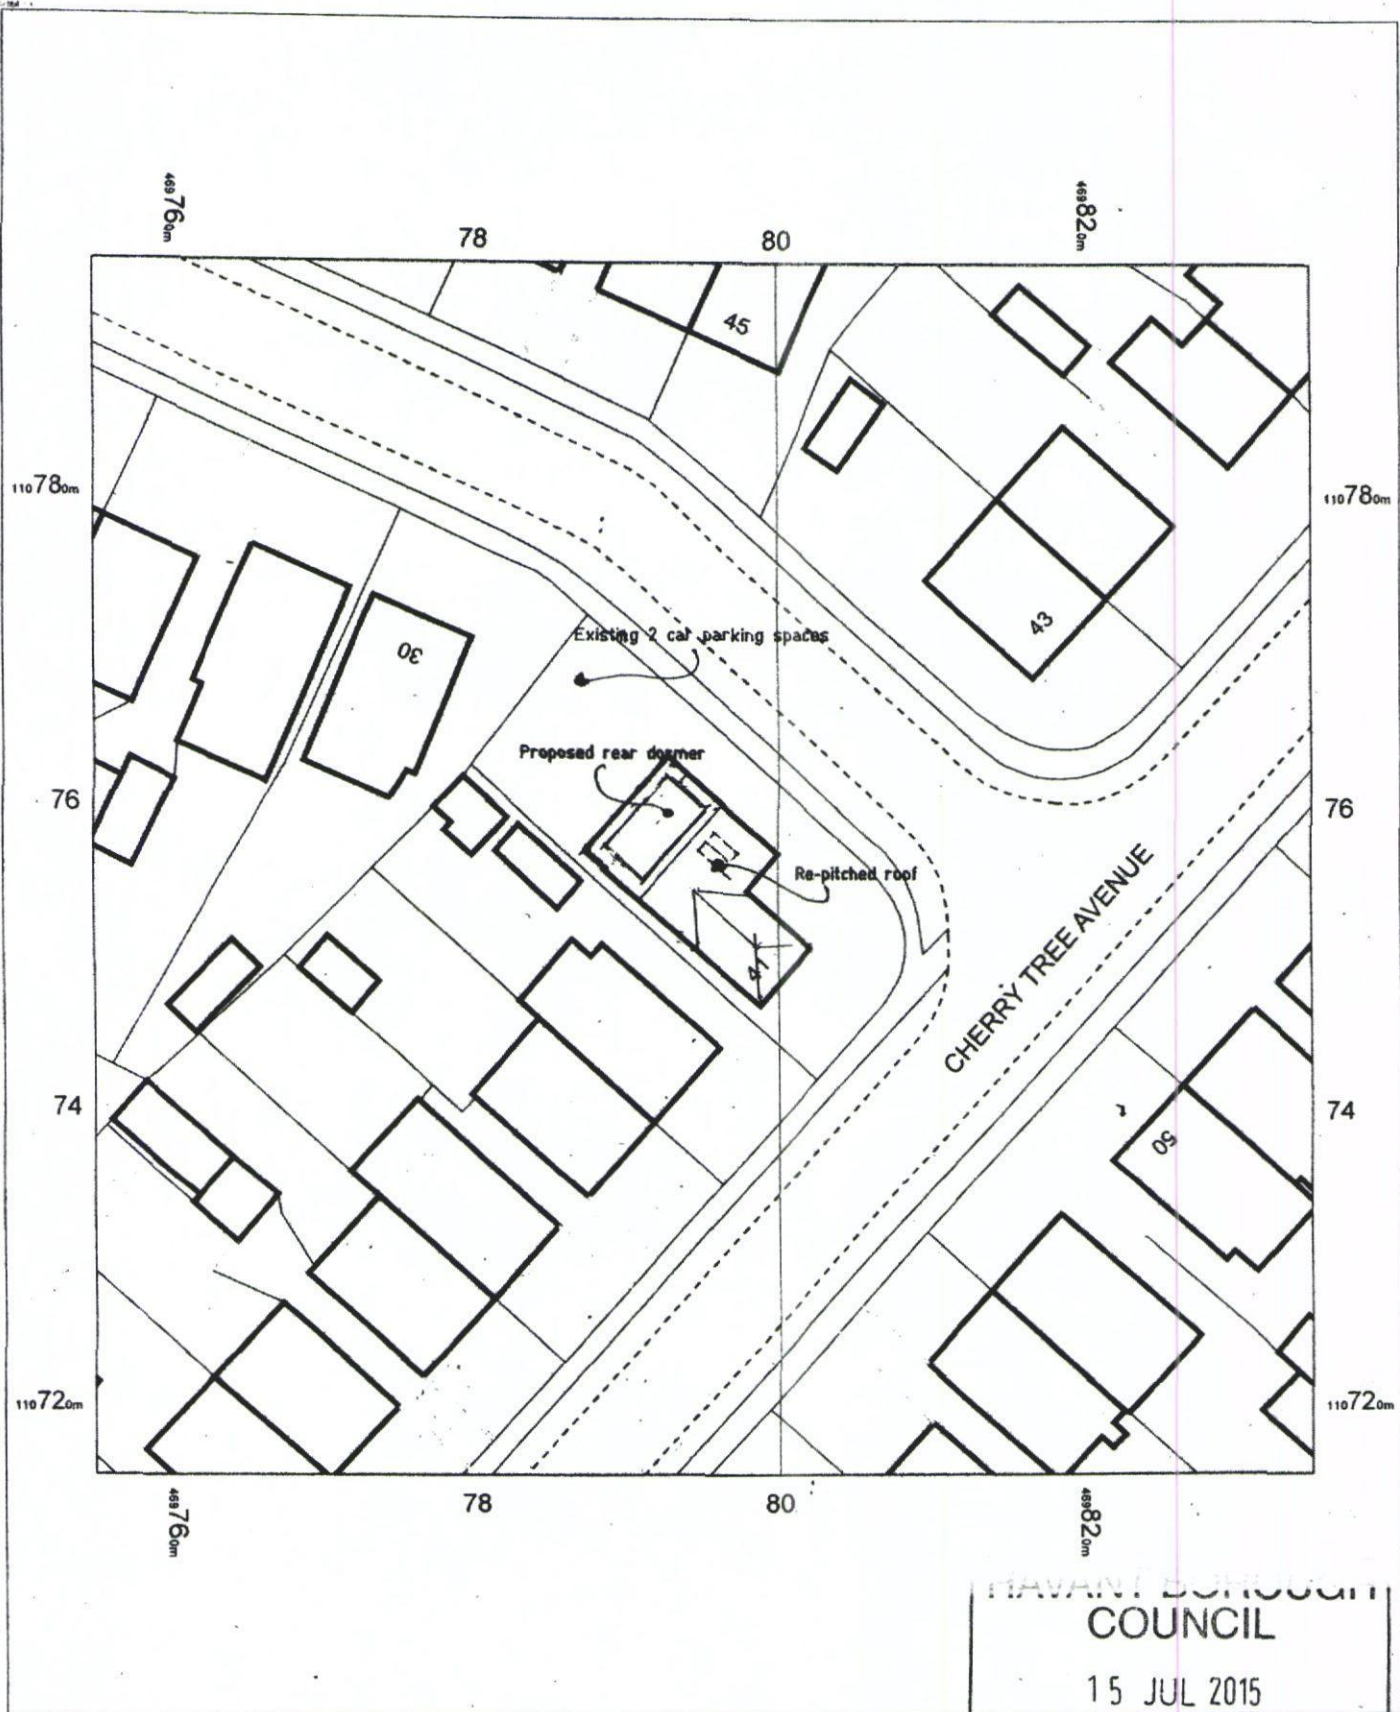

HAVANT BOROUGH
COUNCIL

15 JUL 2015

RECEIVED

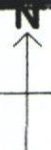

OS MasterMap 1250/2500/10000 scale
17 June 2015, ID: BW1-00438869
www.blackwellmapping.co.uk

1:500 scale print at A4, Centre: 469795 E, 110756 N

©Crown Copyright Ordnance Survey. Licence no.
100041040



BLACKWELL'S
www.blackwellmapping.co.uk

TEL: 02920 228 779
maps.cardiff@blackwell.co.uk