ALL RIGHTS RESERVED: THE COPYRIGHT OF THIS DRAWING IS WITH ESSEX SERVICES GROUP PLC. NO PART OF THIS DRAWING MAY BE REPRODUCED, STORED WITHIN A RETRIEVAL SYSTEM, OR TRANSMITTED TO OTHER PARTIES, WITHOUT THE PRIOR WRITTEN PERMISSION OF ESSEX SERVICES GROUP PLC. THIS DRAWING IS OFFERED ONLY FOR THE PURPOSE OF THE SERVICES RETAINED.

ALL LEVELS AND DIMENSIONS ARE TO BE VARIFIED ONSITE BEFORE COMMENCEMENT OF WORKS. PLEASE NOTIFY THE DRAWINGS OF THIS DRAWING SHOULD DIFFERENCES BE NOTED. ALL DIMENSIONS ARE IN MILLIMETRES (mm) UNLESS STATED OTHERWISE, DO NOT SCALE FROM THIS DRAWING.

NO THIRD PARTY RIGHTS ARE INTENDED BY THIS DRAWING.

KEY:

FIRE RATING KEY

NEW COMPARTMENT WALL 60 MINUTE RATING

NEW COMPARTMENT WALL 30 MINUTE RATING

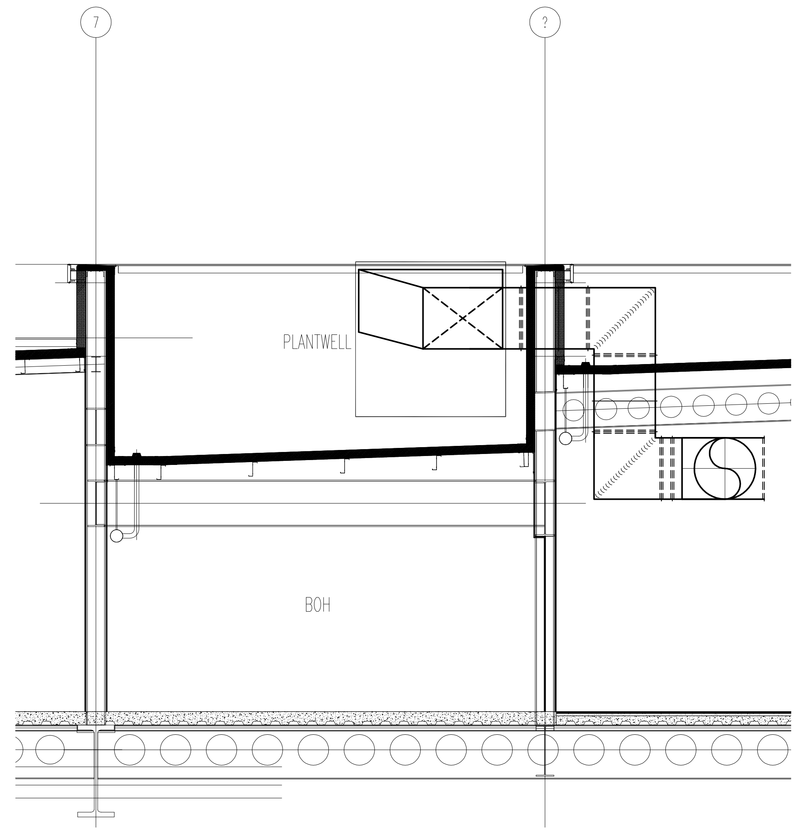

SECTION A-A

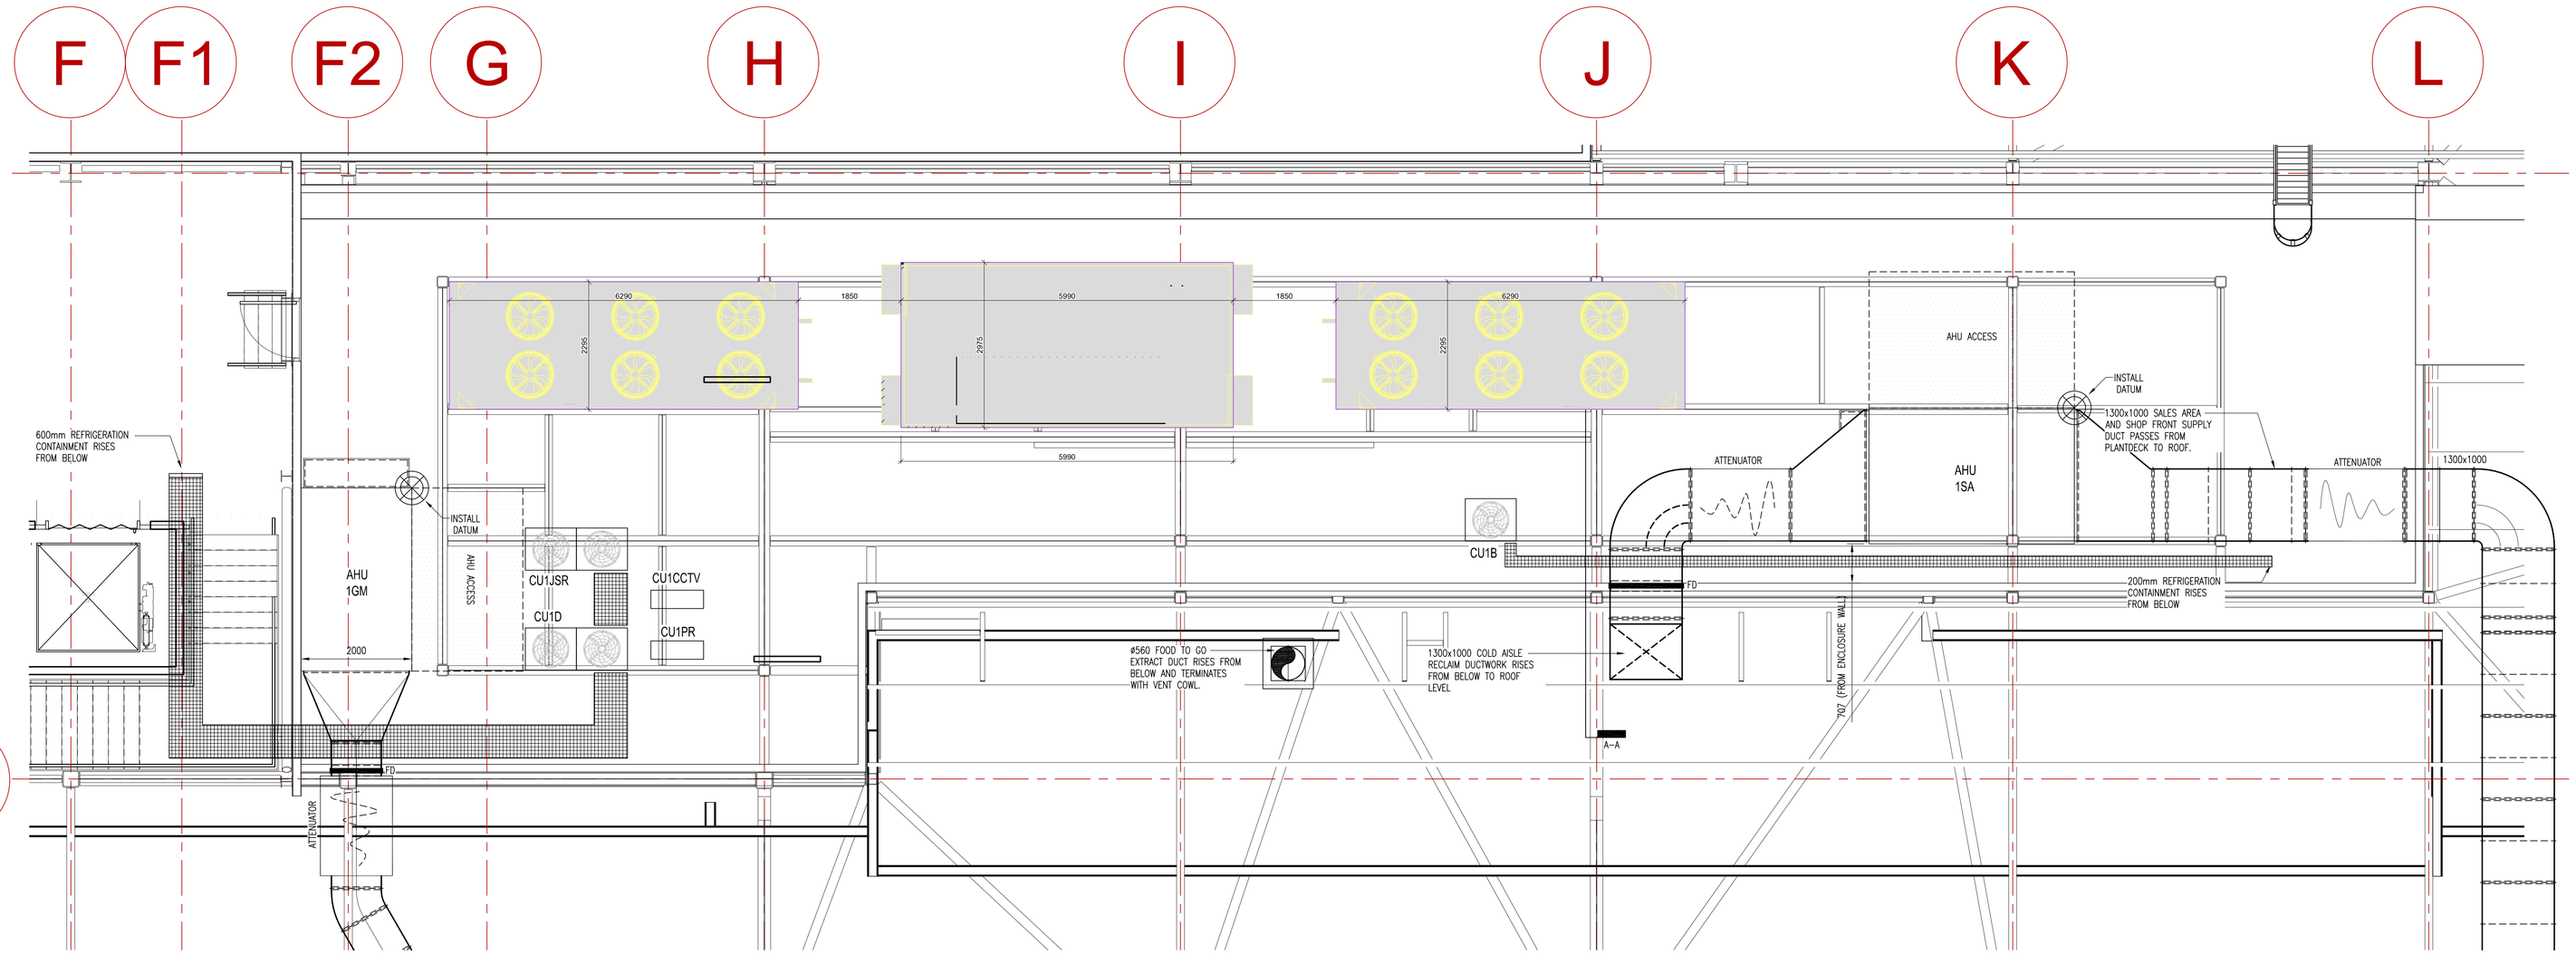

THE FOLLOWING DRAWINGS ARE USED AS BASE REFERENCES:

Issue:	Date:	Revision details:	Drawn:	Chkd:
0	19-11-14	FOR INFORMATION	AB	DW

Scale	Design	PM	Date
1:50 @ A0	JS	--	APR 2014

esgplc
Essex Services Group PLC

Project

Sainsbury's

WATERLOOVILLE NEW STORE

Title

PLANT DECK LAYOUT

Project No.	Type	Element Code	Floor Level	Dwg No.	Rev.
M14908	M	50	L2	01	0

ESSEX SERVICES GROUP PLC

Viking Business Center,
Dames Road,
Romford, Essex,
RM7 0HL

Tel: 01708 708888
Fax: 01708 708877
sales@esgplc.com
www.esgplc.com

ISO 9001:14001 REGISTERED COMPANY

GLB FEBRUARY 2009