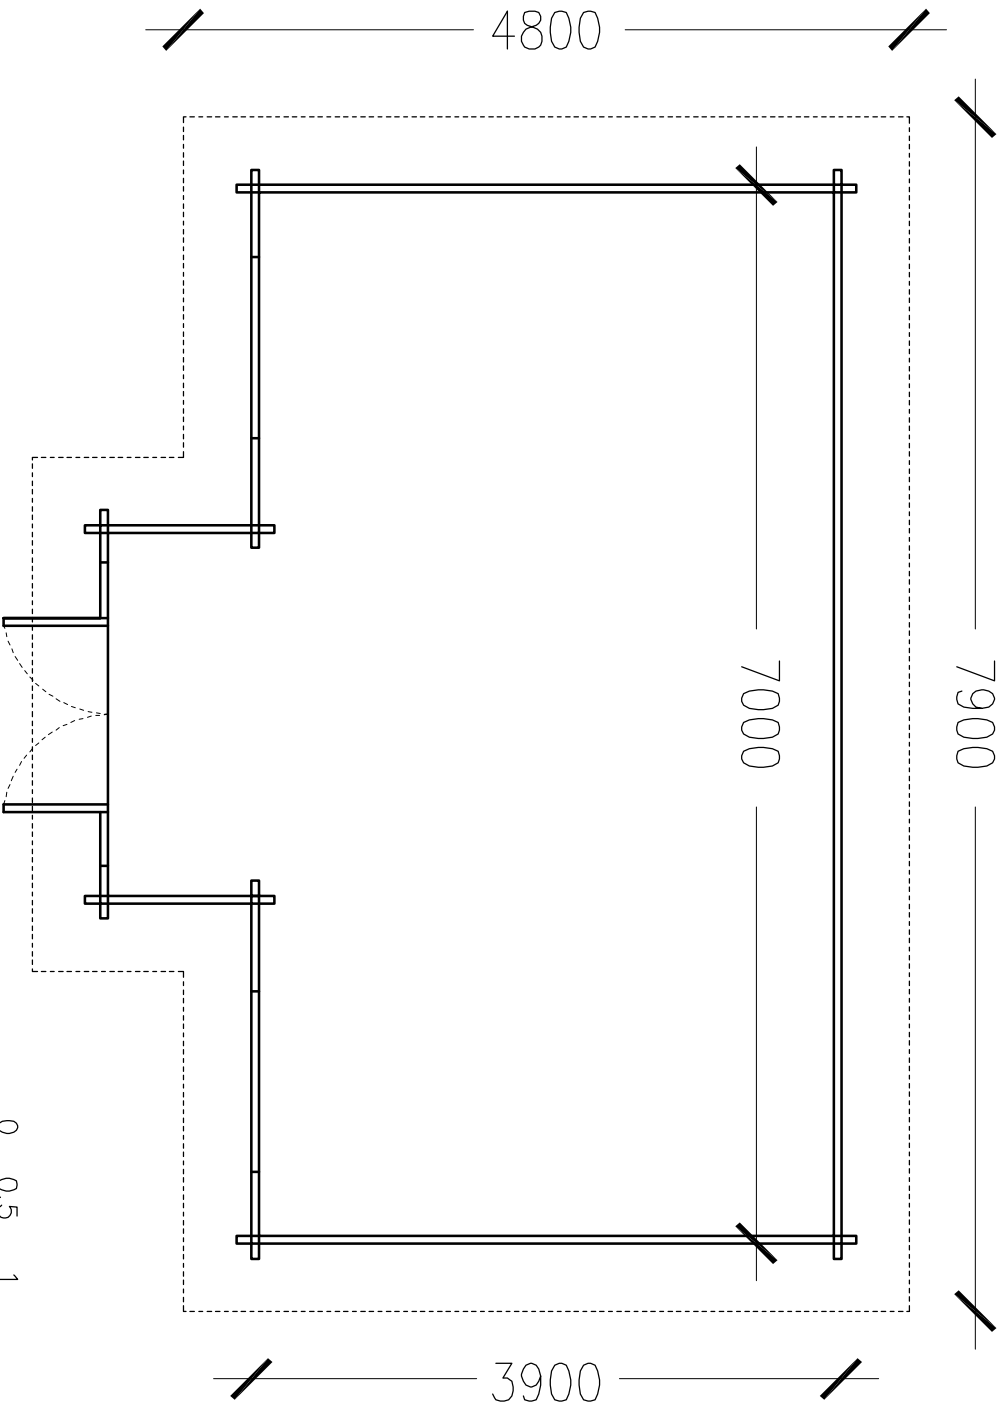


PLANNING ISSUE

Date	August 2015	Client	Mr. J. Adams
Drawn	JS	Project	40 Beach Road, Emsworth
Check		Title	Proposed Floor Plan
Scale	1 : 50 @A4	Dwgno.	14-347 D112
		Revision	

Do not scale. All dimensions to be checked on site. This drawing is copyright of bptw partnership.
 ALL DETAILS TO BE CHECKED AND APPROVED BY
 SPECIALIST CONTRACTOR AND INSTALLED IN STRICT
 ACCORDANCE WITH MANUFACTURERS DESIGN AND
 SPECIFICATION