
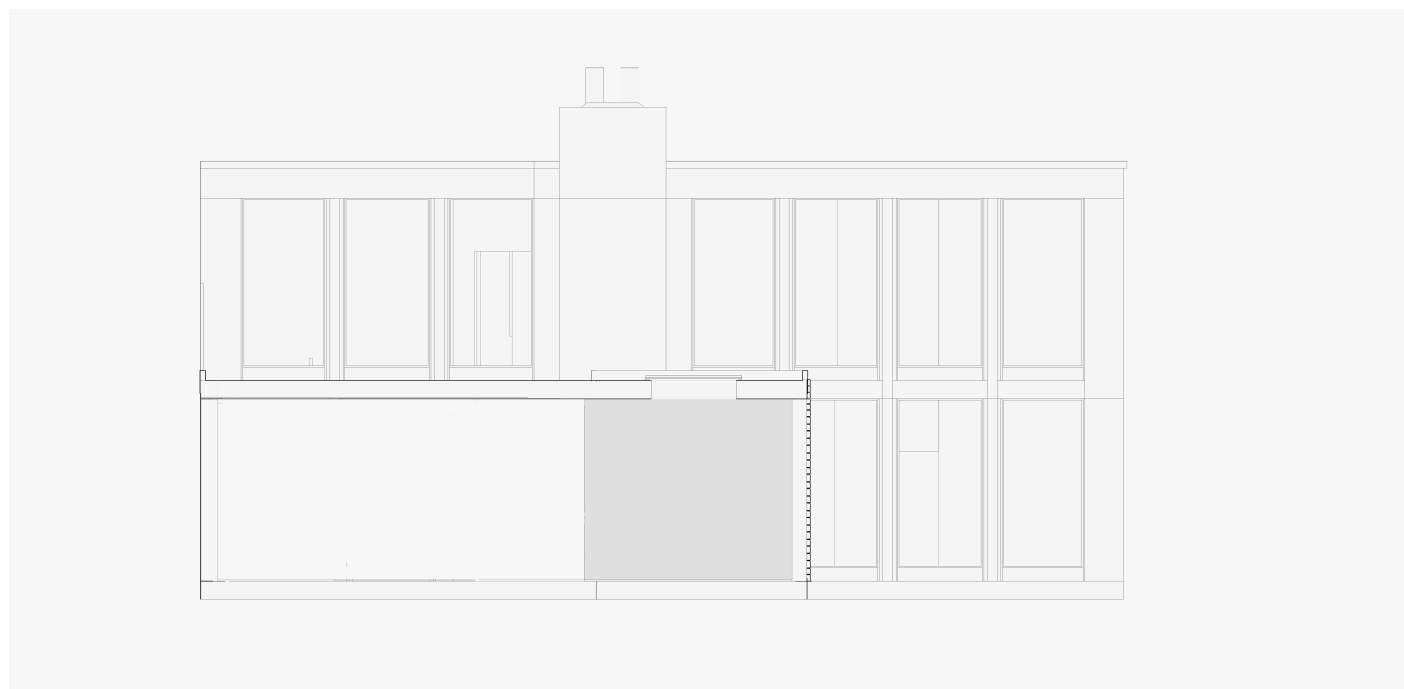


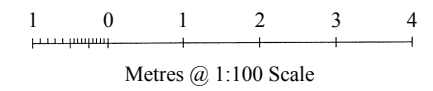

Cross-Section

Proposed Extension
276 Sea Front
Hayling Island
For Mr M Graham
Scale - 1:100 at Page Size A3
Date - June 2015