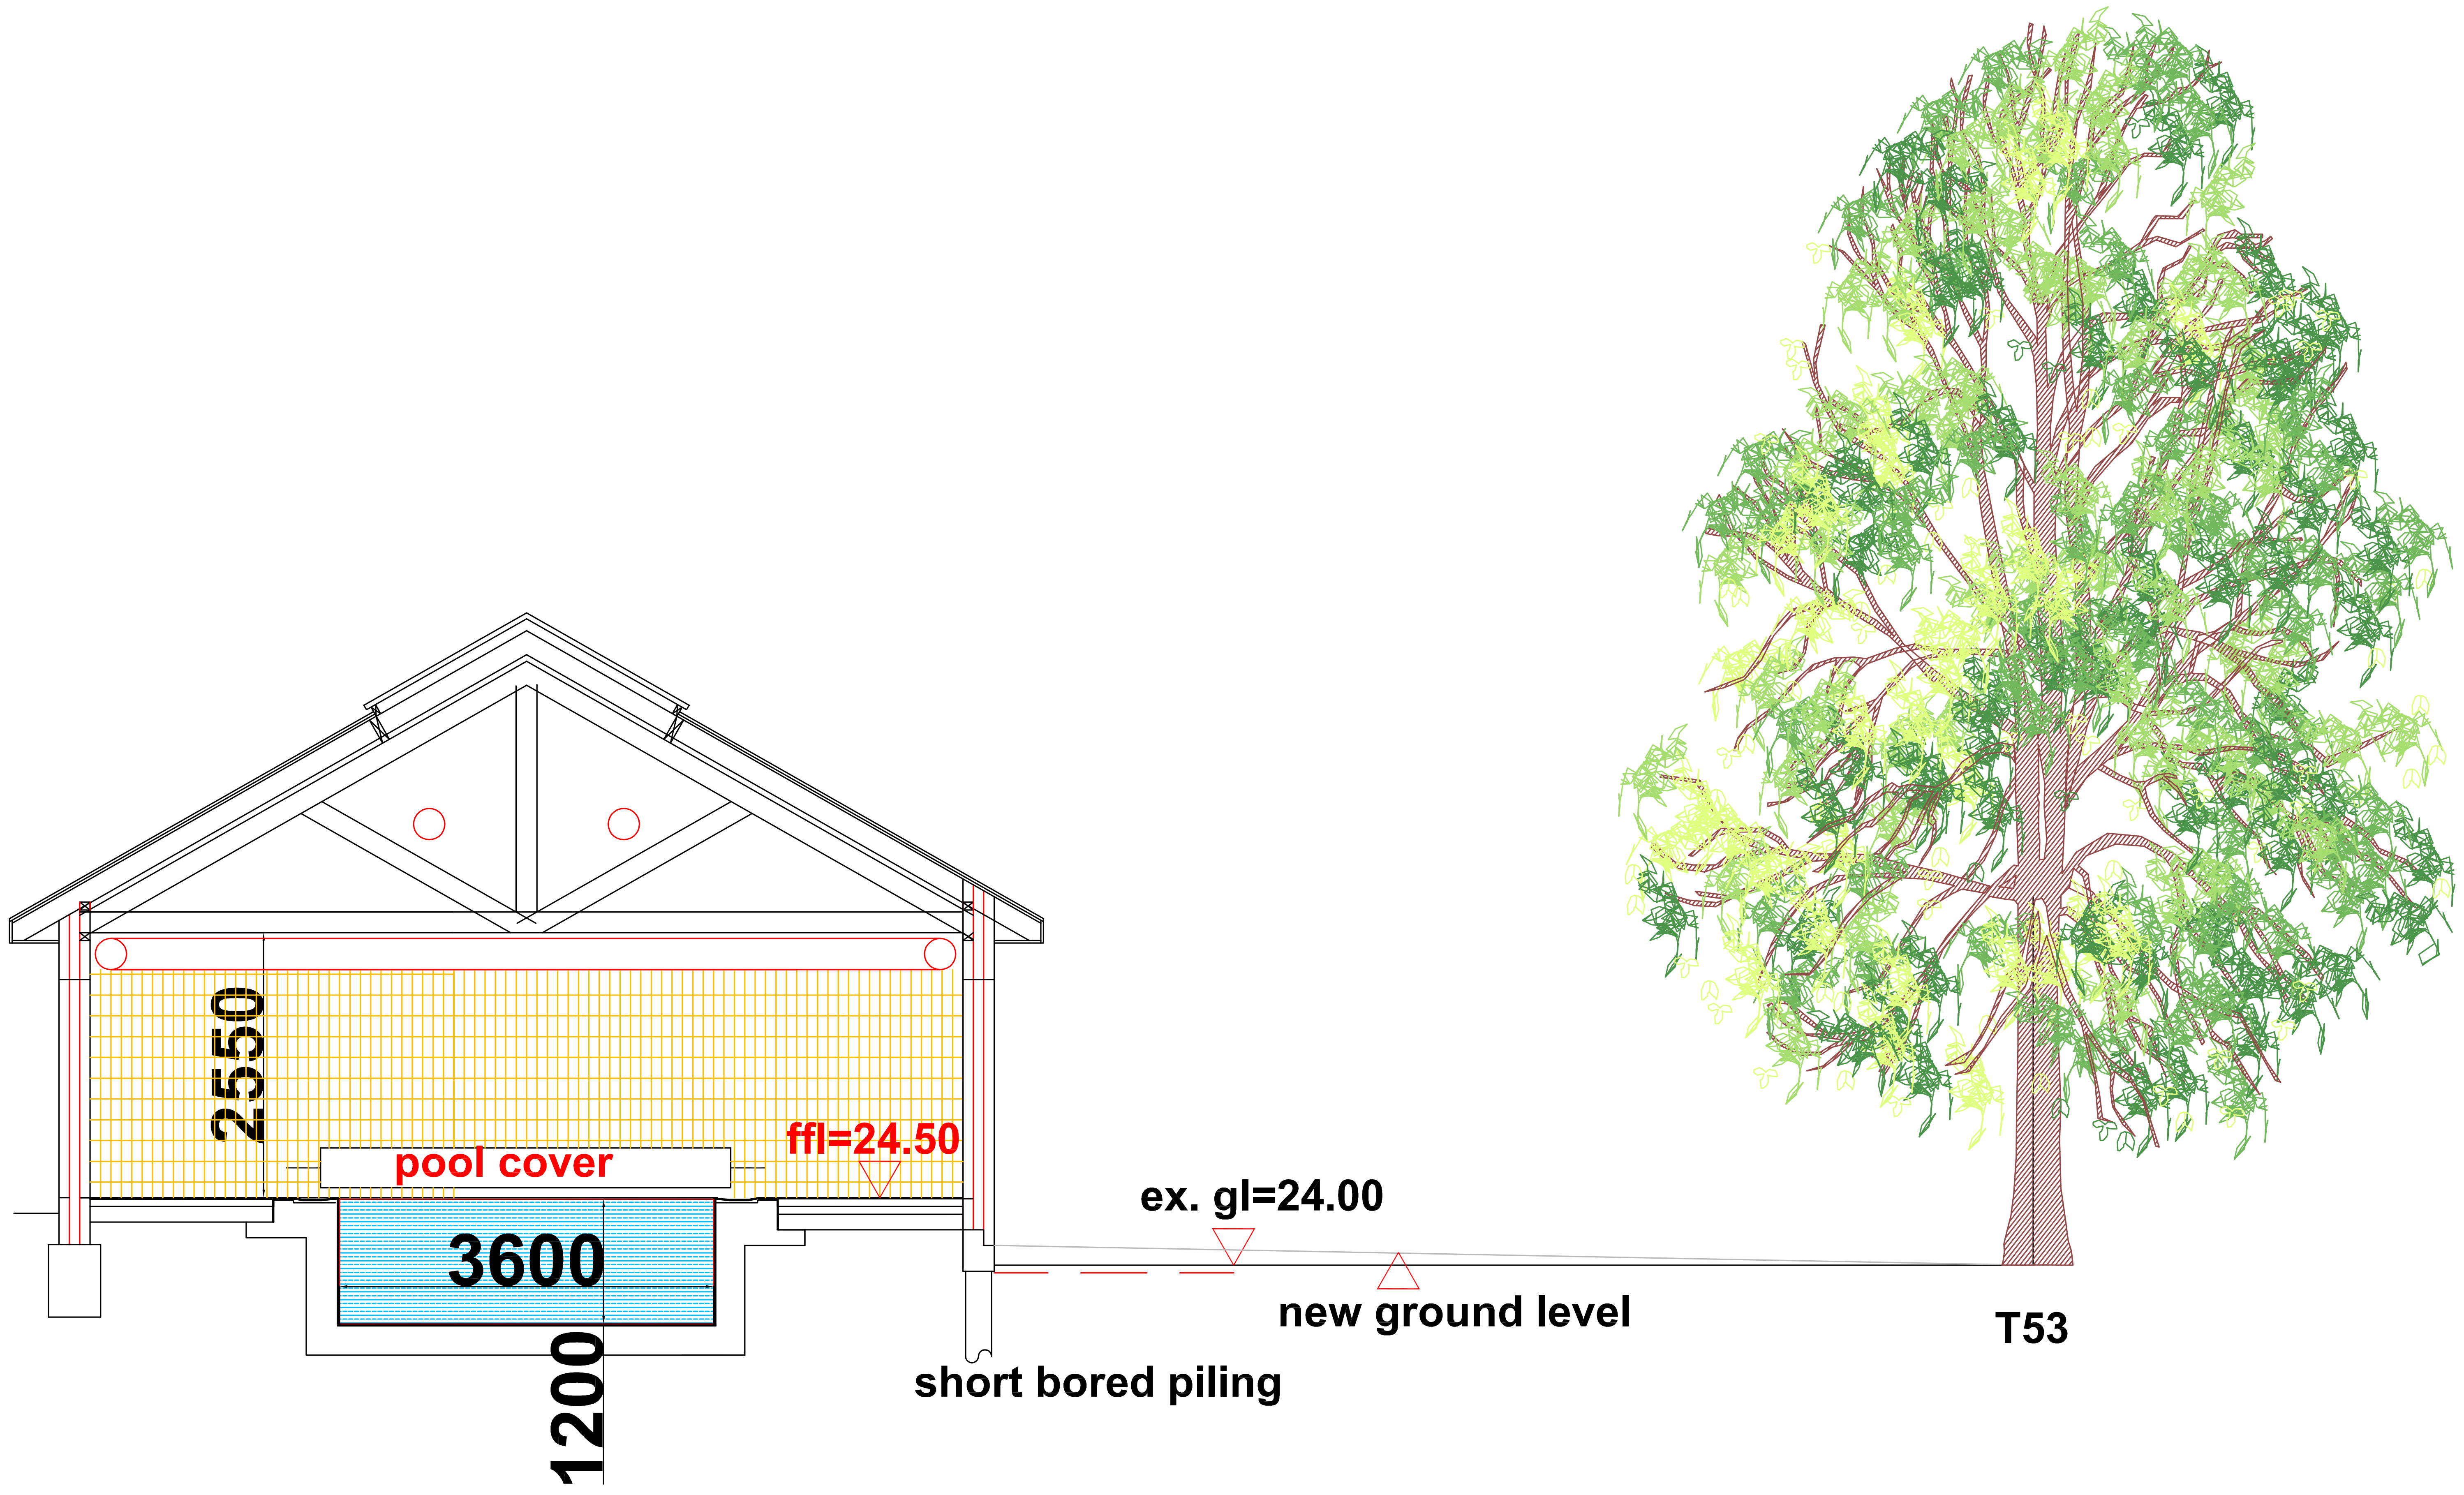

## Section D-D

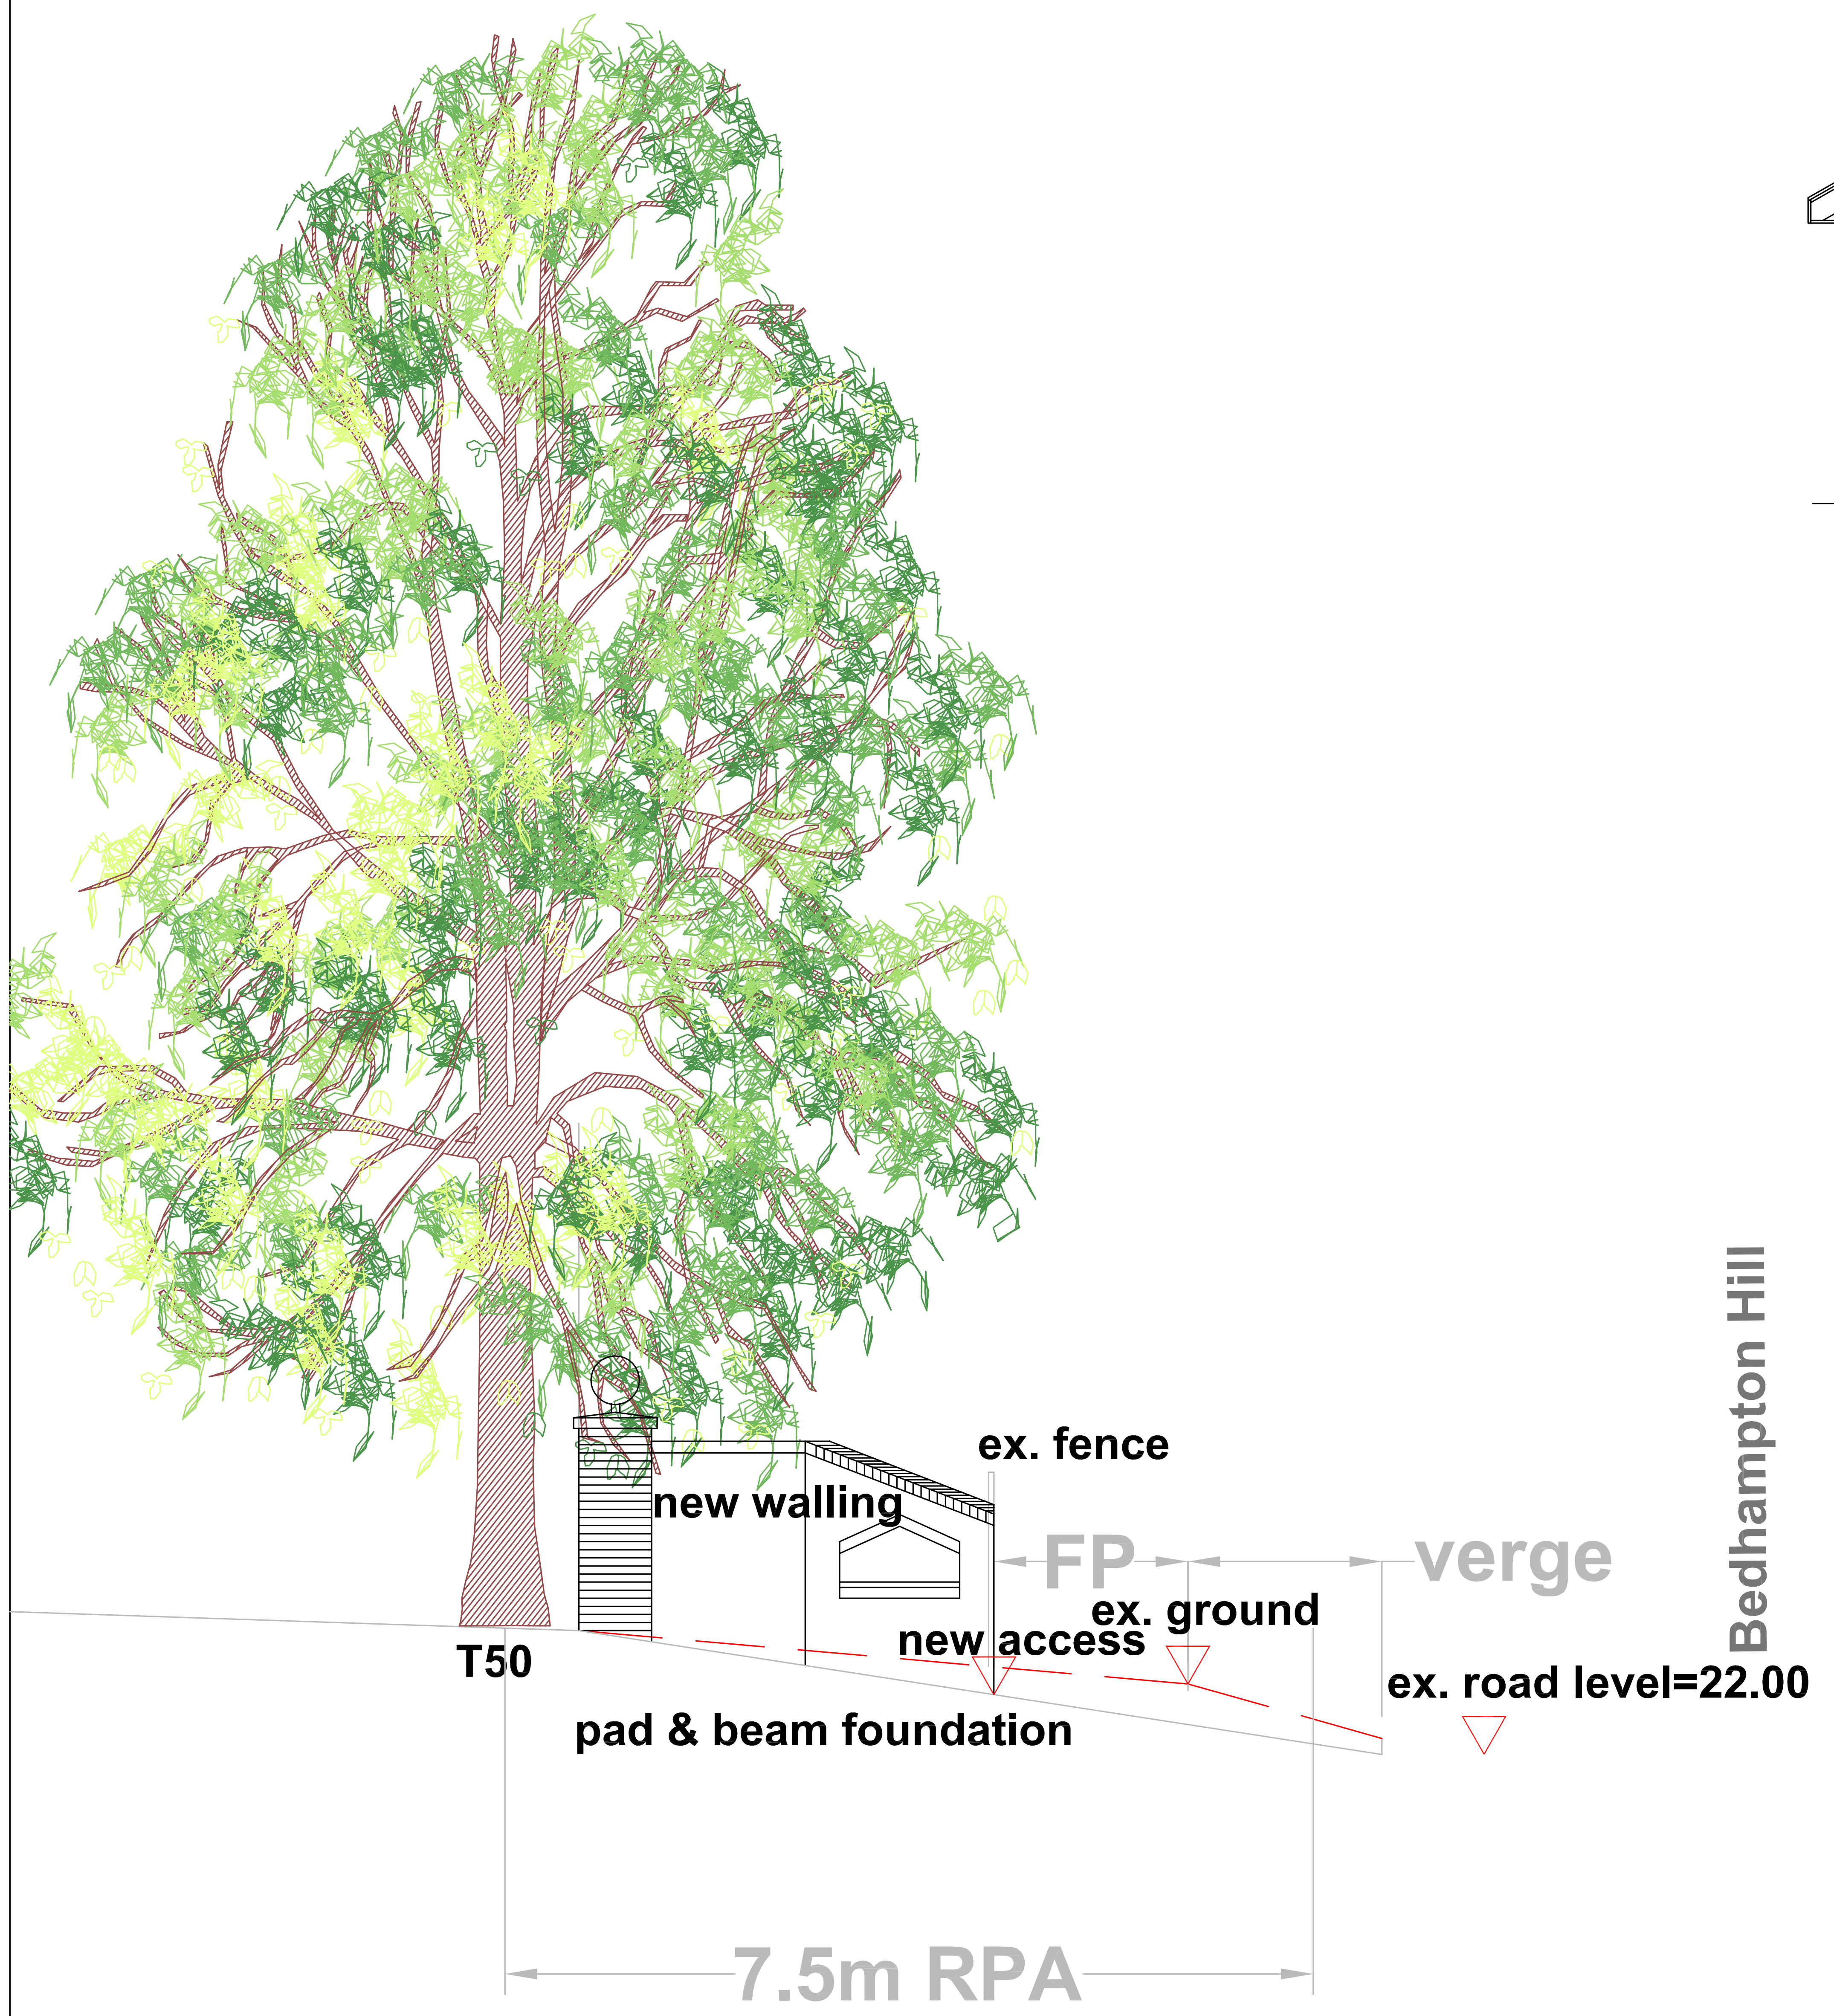

## Section E-E

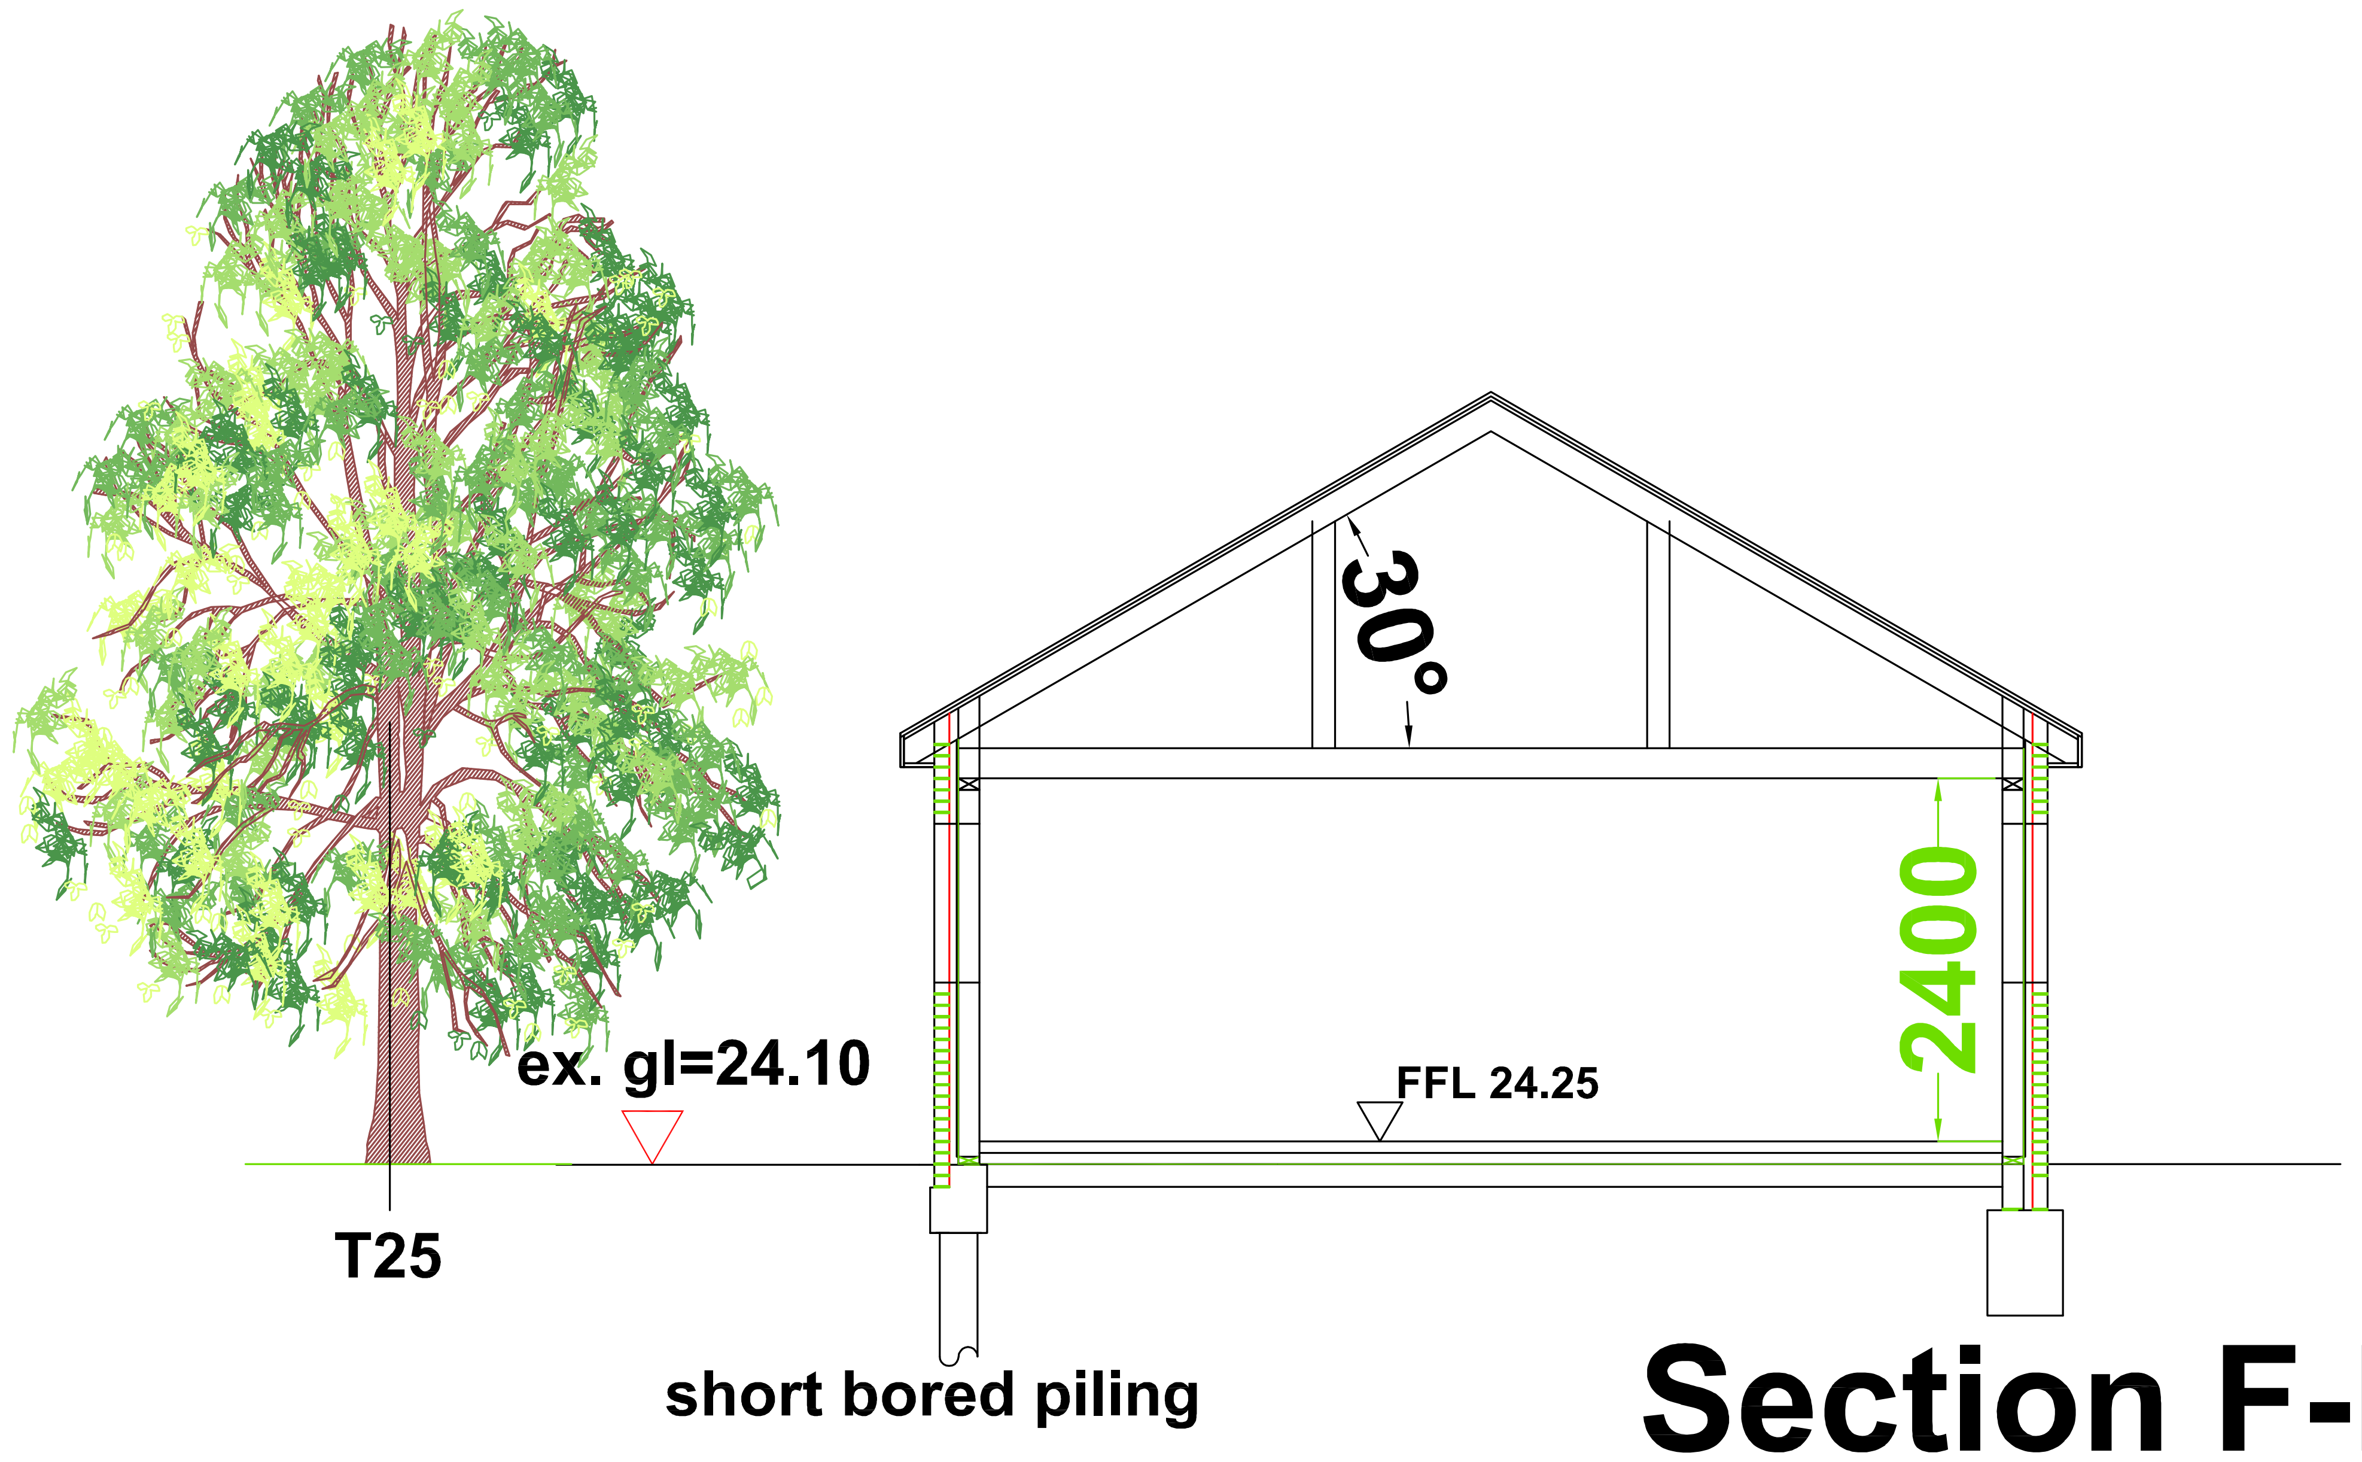

## Section F-F

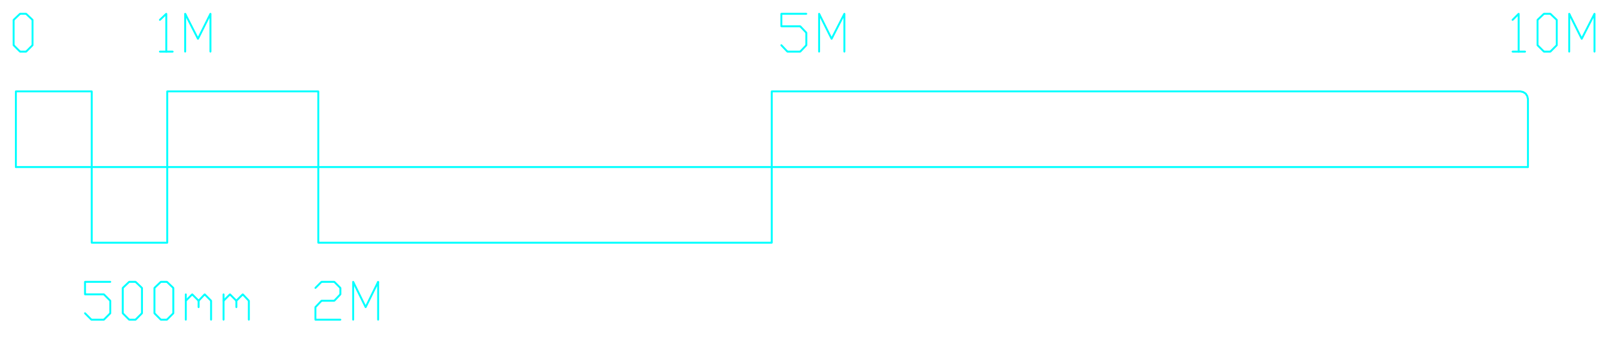

SCALE
1/200

TITLE
Proposed Extensions &
Community Facilities

DATE
June 2015

Solent Lodge
42, Bedhampton Hill Havant

CONTRACTOR MUST CHECK ALL DIMENSIONS ON SITE ONLY FIGURED DIMENSIONS ARE TO BE WORKED FROM DISCREPANCIES MUST BE REPORTED TO THE ARCHITECT BEFORE PROCEEDING

© COPYRIGHT

DETAIL
Sections

AUTHOR
PG

DRAWING No
14/200/S01

| A | B | C | D | EF | G | H |
|---|---|---|---|---|---|---|
| J | K | L | M | NP | Q | R |
| S | T | U | VW | X | Y | Z |

PETER GALLOWAY ARCHITECT
HAVANT, HAMPSHIRE PO9 1RA
TEL 02392 483153 MOB. 07808 483362
E-MAIL: peter@pgparchitects.co.uk