

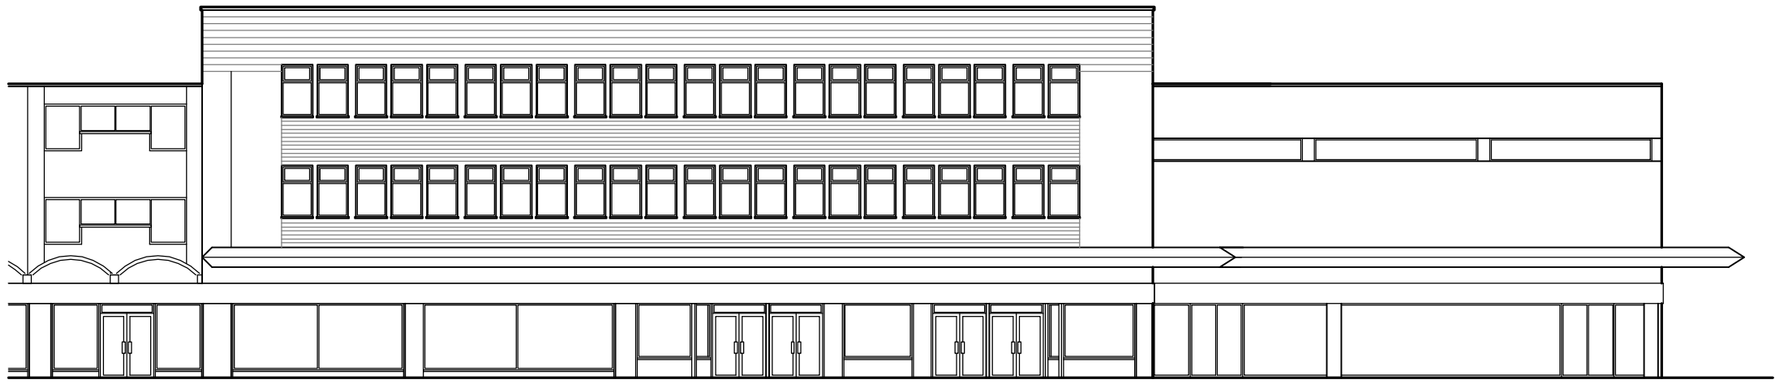



A - EXISTING ELEVATION

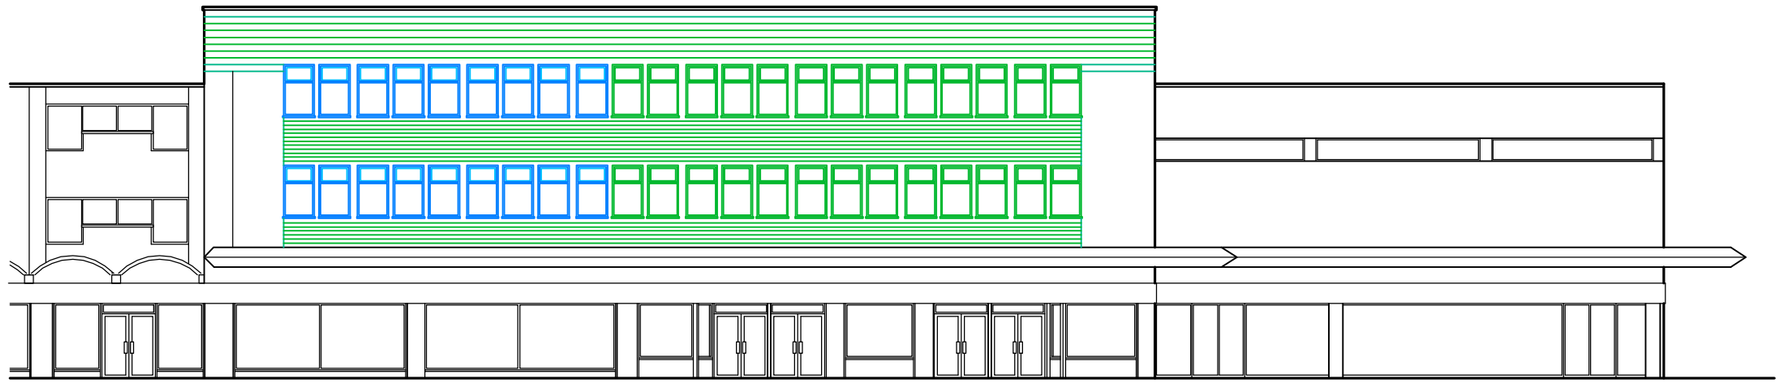


A - PROPOSED ELEVATION

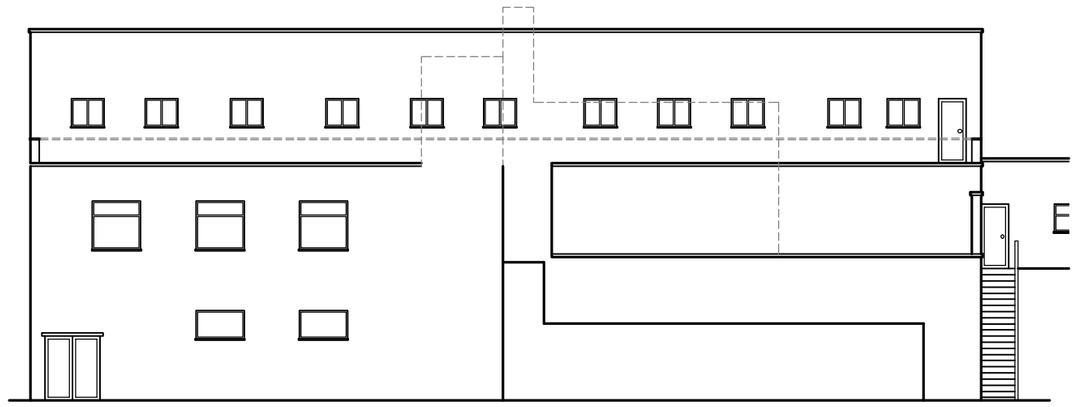


C - EXISTING ELEVATION

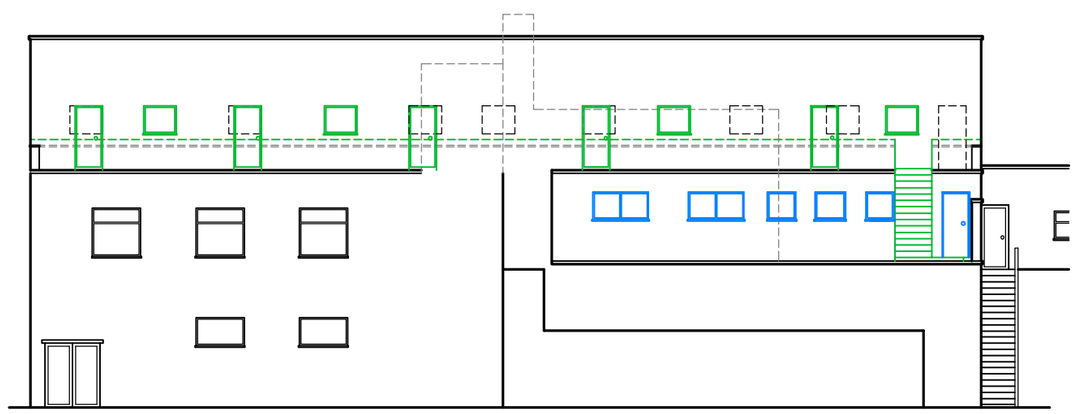


C - PROPOSED ELEVATION

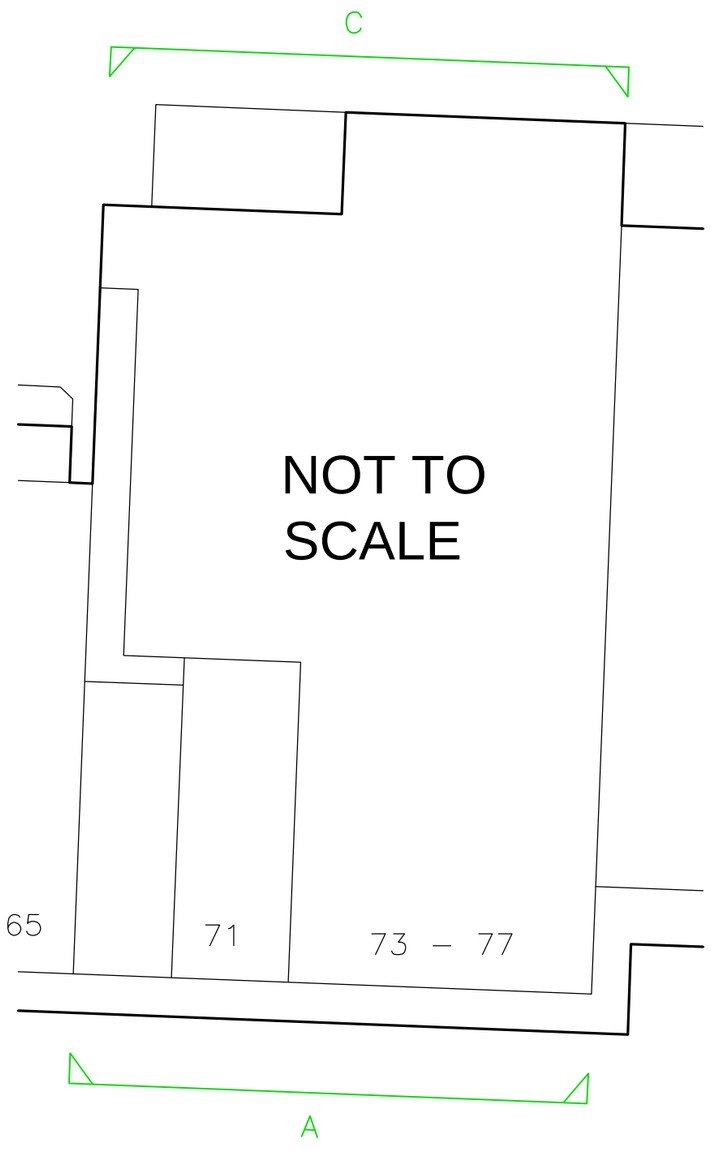

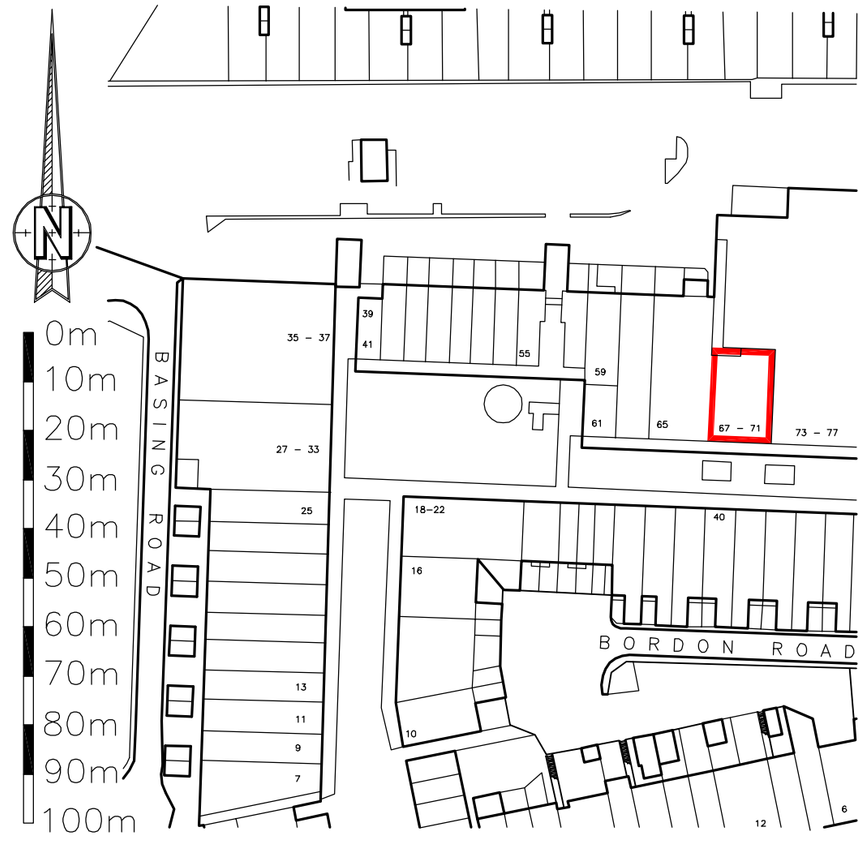


LOCATION PLAN 1:1250@A2

ALREADY APPROVED IN PREVIOUS APPLICATION

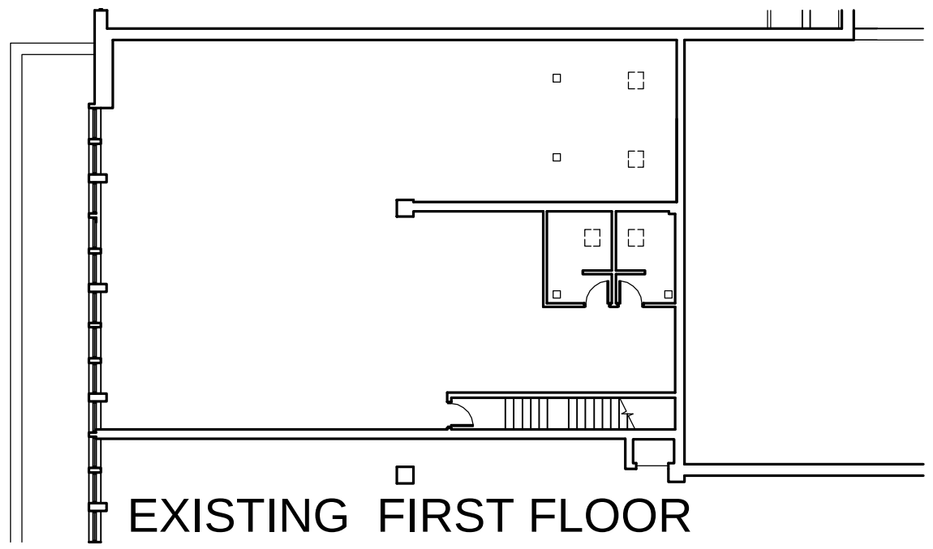

EXISTING FIRST FLOOR

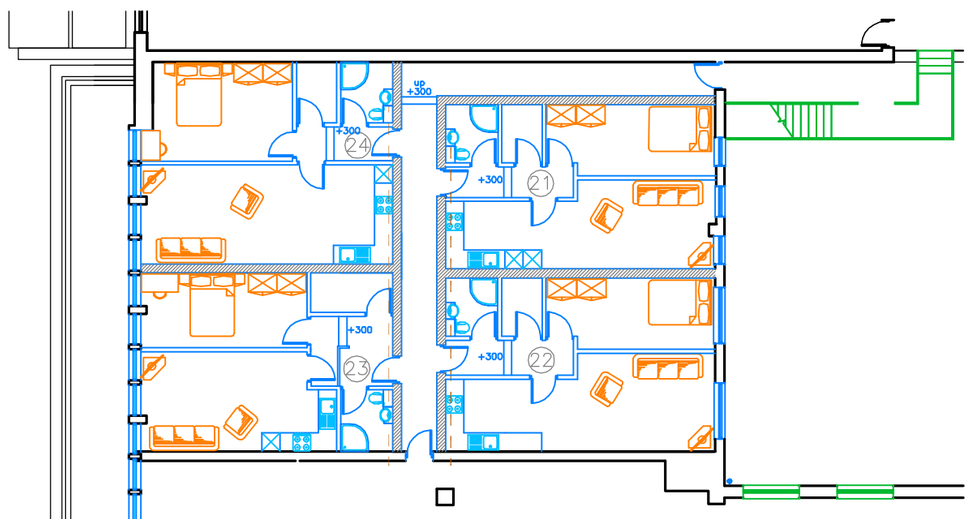

PROPOSED FIRST FLOOR



Rev	Revision	By	Date

KNIGHT ARCHITECTURAL DESIGN
K.A.D. Ltd.
The Gatehouse, Admirals Wood
7 Coldeast Way
Sarisbury Green
Southampton
SO31 7AT
m: 07801 346 479
t: 01489 660 194
e: ian@k-a-d.co.uk

Client
SINCLAIR CLARK ALLEGRA LTD

Project
FIRST FLOOR 67-69
GREYWELL SHOPPING CENTRE
LEIGH PARK, HAVANT

Drawing
EXISTING AND PROPOSED
ELEVATIONS/FIRST FLOOR PLANS

Scale	Date
1:200@A2	SEP 15

Project no.	Sequential	Bldg/Floor	Detail	Rev
KAD	1	A	PRO	.