



NOTE:  
tightest\ site\ dim\ take  
(varies\ generally\ +/- 25)


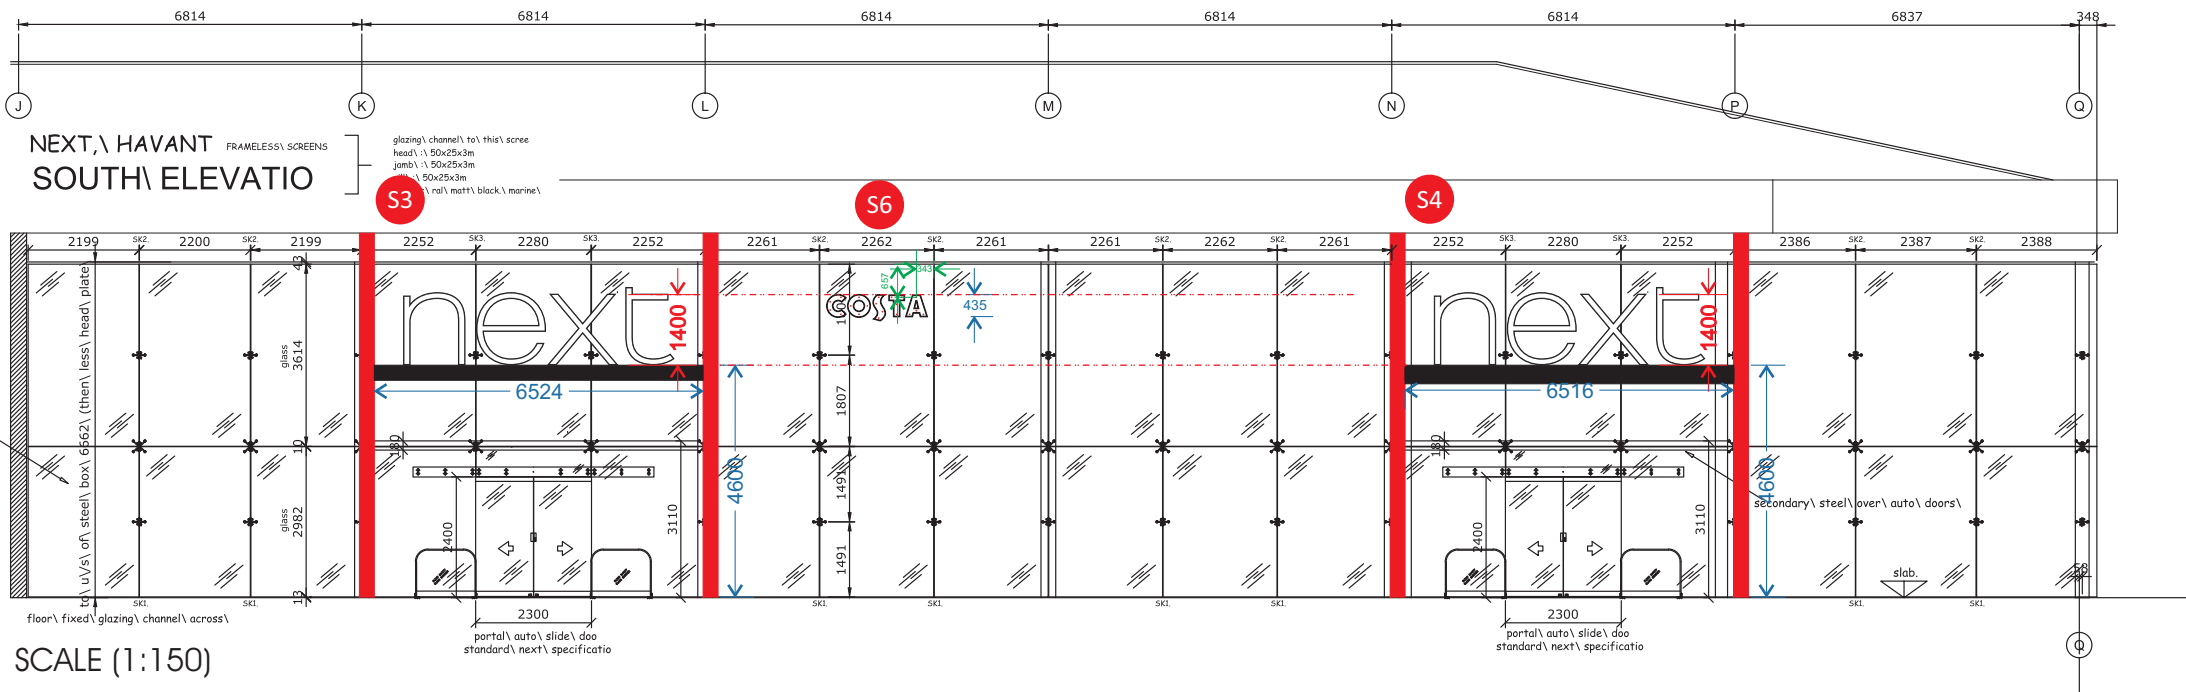


SCALE (1:150)

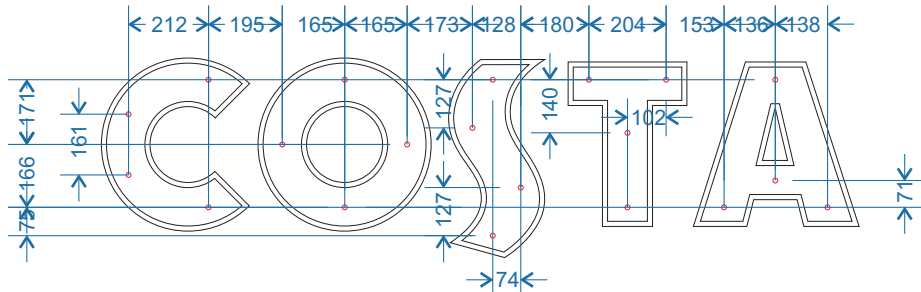


[1:20] 435MM HIGH ['A' HEIGHT] - DRILLING LAYOUT - 13MM HOLES

S3 S4

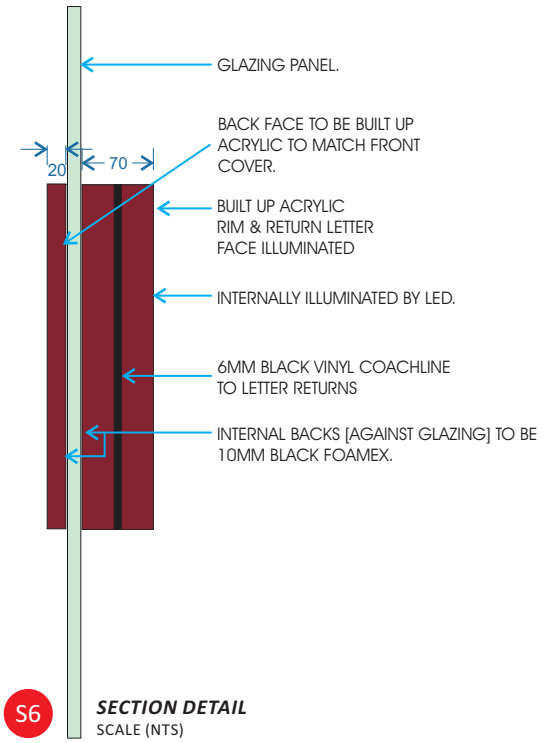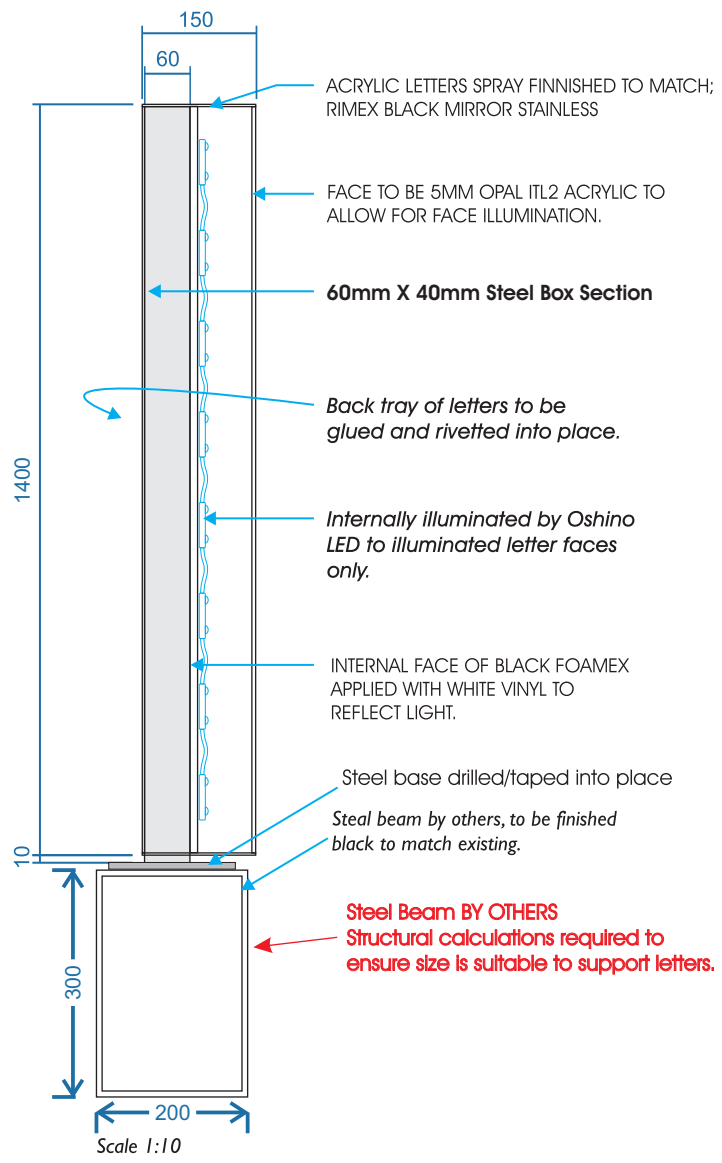

SECTION DETAIL  
SCALE (NTS)

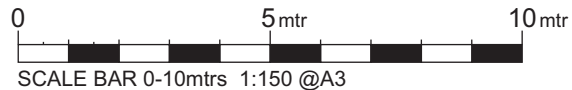

|   |                         |                     |
|---|-------------------------|---------------------|
| Client:<br>NEXT - Havant   |                         |                     |
| Description:<br>SIGNAGE   |                         |                     |
| Draw By:<br>J. Aughton   | Checked By:<br>DE       | Date:<br>17.08.2015 |
| Drawing No:<br>JA-0815-13   | Status:<br>For Approval | Scale:<br>A/S @A3   |
| Revisions:<br>A   21.09.15   Amended next layout<br>B   28.09.15   New elevation drawing used/columns highlighted<br>C   28.09.15   Sign positions amended<br>D   00.00.15  <br>E   00.00.15                                                                                            |                         |                     |
| <div><div></div><div>Bestwood Road   Bulwell<br/>Nottingham   NG6 8SS<br/>Tel: 0115 976 1188<br/>Fax: 0115 976 1213</div></div>   |                         |                     |
| PREFERRED FORMATS: OTHER FORMATS:<br>CorelDRAW X5 .cdr Adobe Acrobat .pdf<br>Adobe Illustrator CS3 .ai Adobe Photoshop CS3 .psd<br>Encapsulated Post Script .eps AutoCAD 2007 .dwg/.dxf                                                                                                 |                         |                     |
| We require VECTOR GRAPHICS (LINES AND CURVES WITH FONTS BROKEN APART) FOR CUTTING / MANUFACTURE OR HIGH RES IMAGES FOR DIGITAL PRINTING. PLEASE SUPPLY ANY COLOUR REFERENCES, FONTS AND ARTWORK GUIDELINES. ARTWORK DEVELOPMENT, RE-GENERATION OR CONVERSION MAY INCUR ADDITIONAL COST. |                         |                     |