


© Crown copyright.
All rights reserved.
Reproduced by permission.
Licence No. 100046837

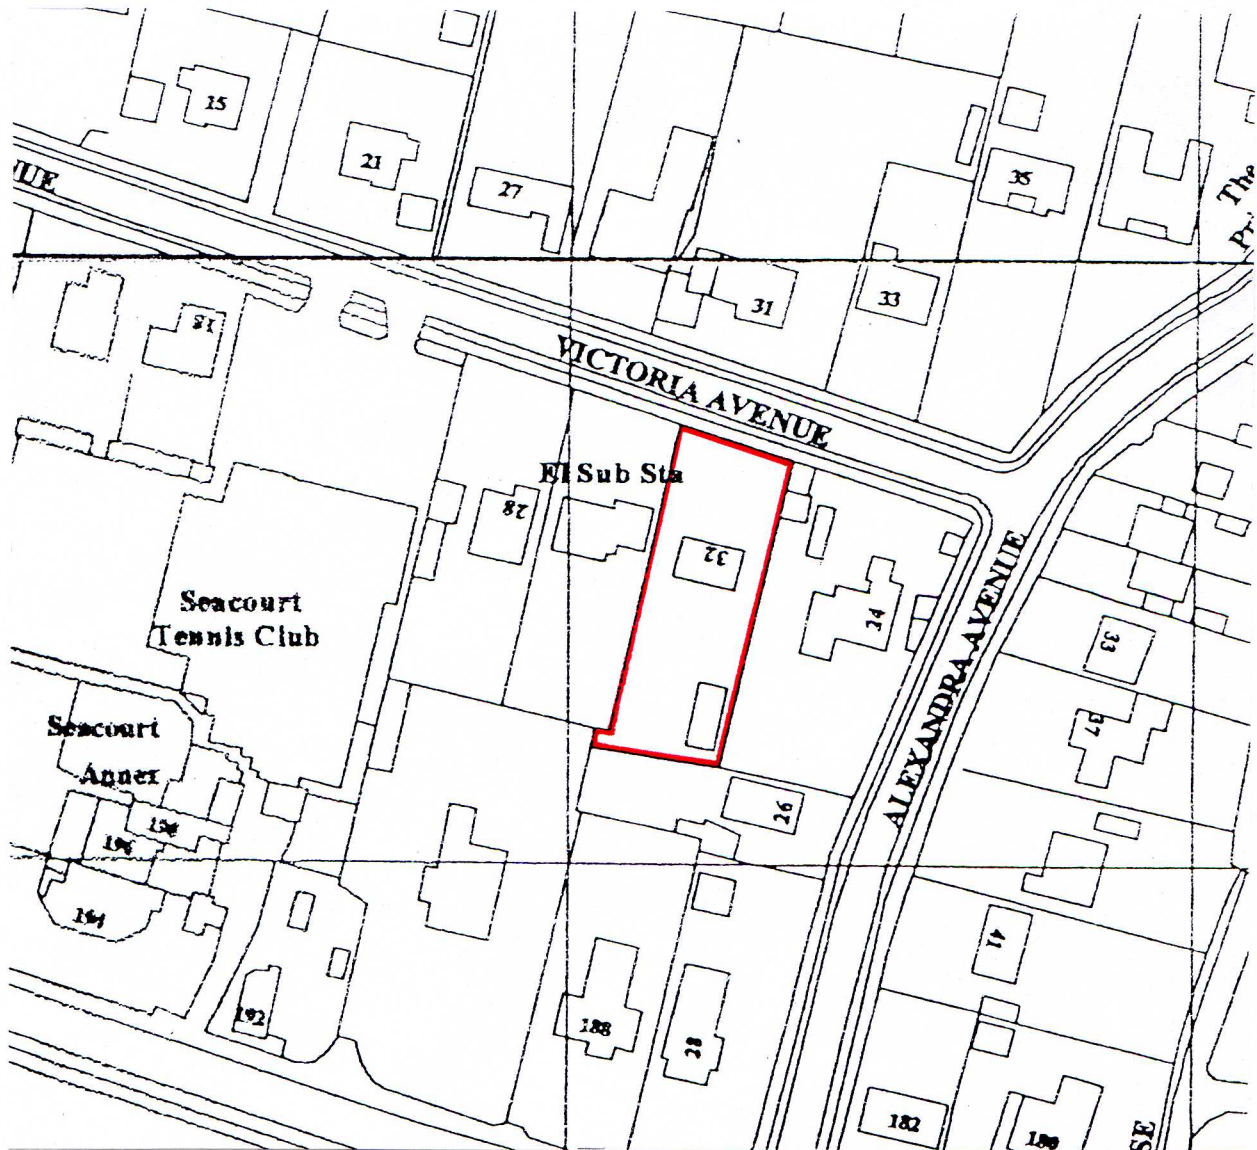

Martin Critchley
CHARTERED ARCHITECT
15E South Street, Havant,
Hampshire, PO9 1BU

JOB

32 Victoria Avenue,
Hayling Island, PO11 9AJ

Job No.

1449

DRAWING

LOCATION PLAN

Drg No.

201

DATE: 24/06/15

SCALE: 1:1250

DRAWN: P.C.