


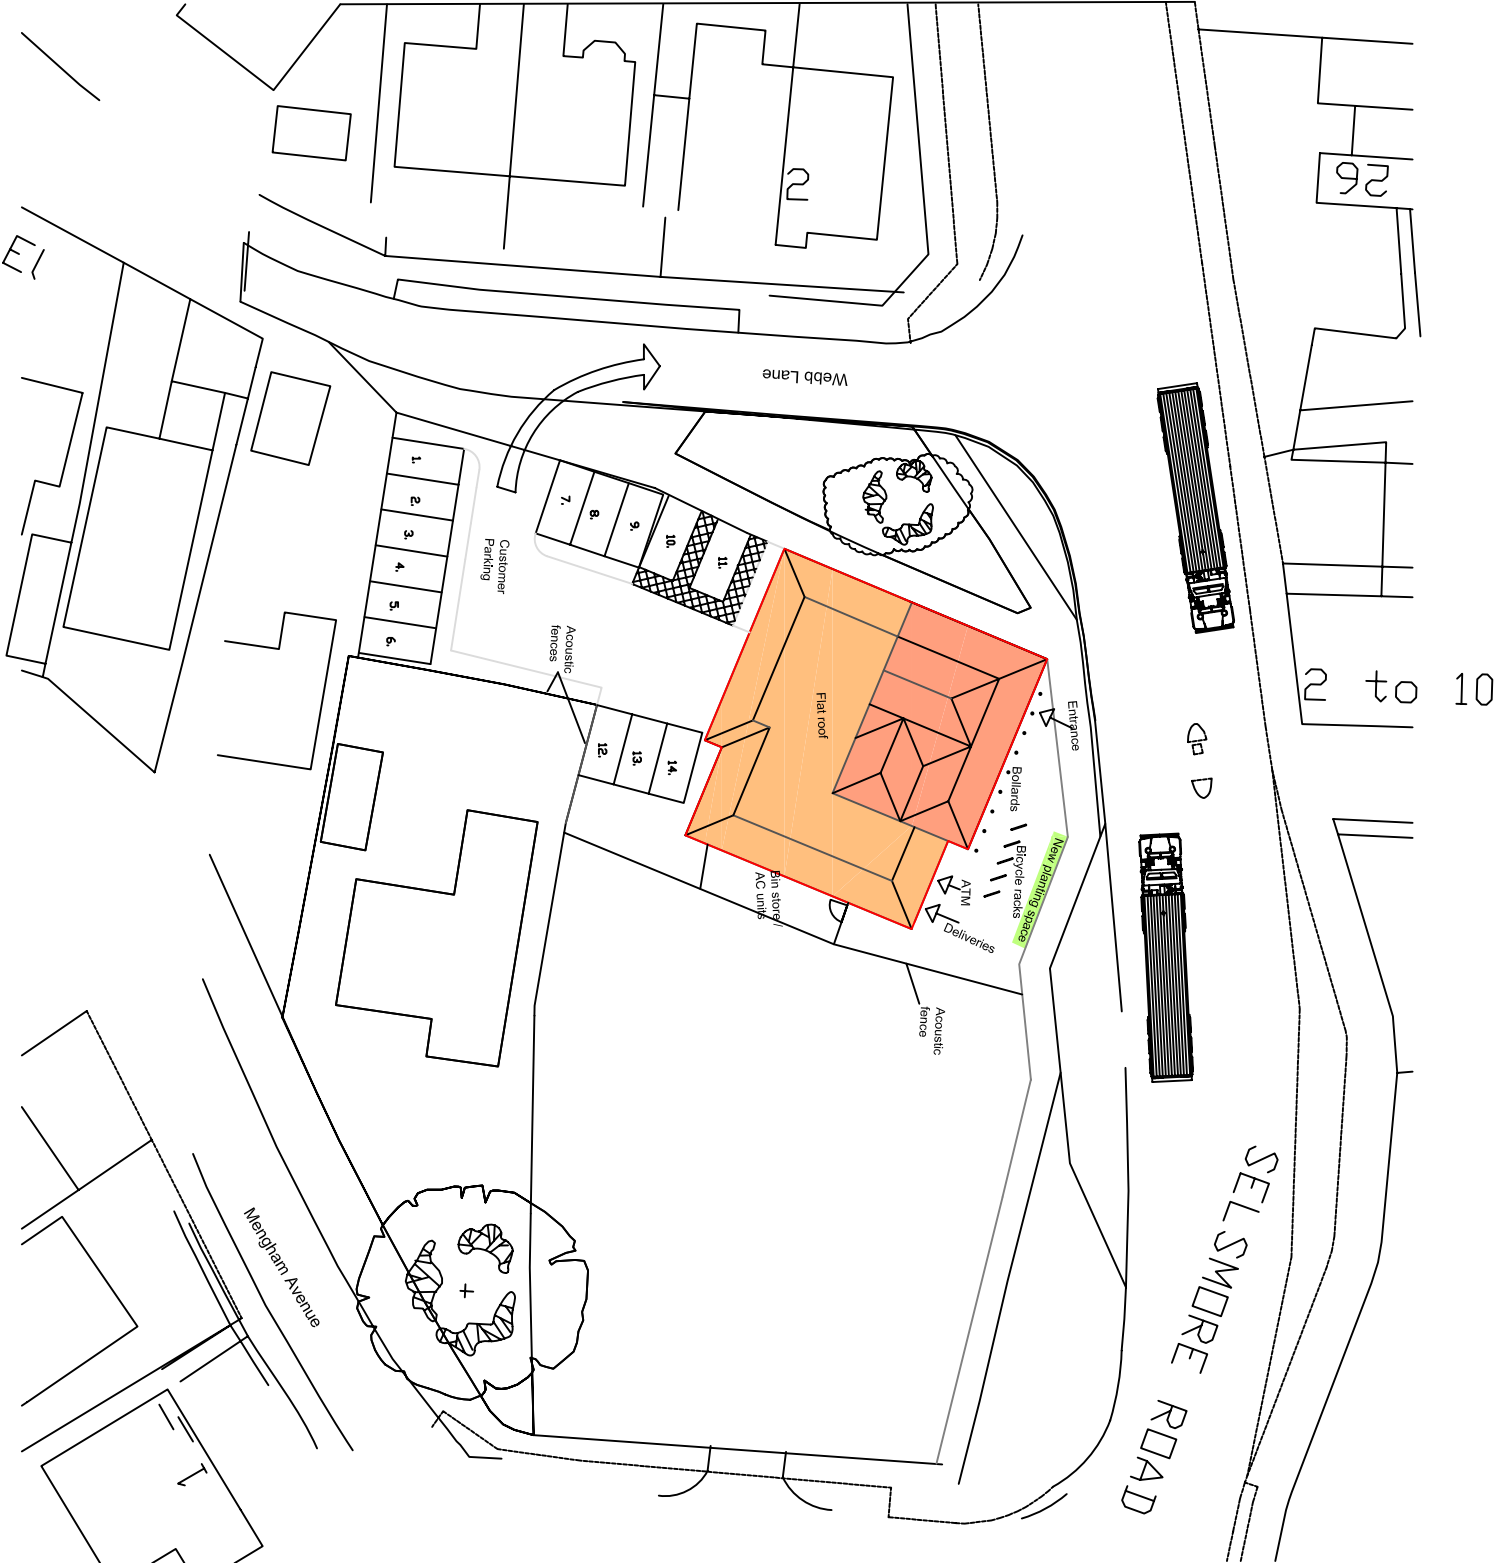

revisions

-	-
-	-
-	-
-	-
-	-
-	-
-	-
-	-

client

drawn by
AF

checked by
NEI

project

Rose in June
Haying Island
drawing
Proposed Block Plan

drawing no. revision

P - 008 F

date scale at A3

29/07/13 1:500

job no.

SNBC251803



Building & Project
Consultancy
2 Charlotte Place
Southampton
SO14 0TB
t 02380 713 900
f 02380 713 901
e