


**PROPOSED SINGLE STOREY REAR ADDITION.
9, WESTWAYS, BEDHAMPTON, HAVANT, HANTS.
FOR MR & MRS M. LINDOPP.**

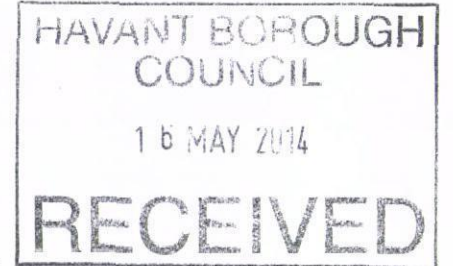

RAINWATER DOWNPIPE TO PICK UP INTO EXISTING
SURFACE WATER DRAIN RUNNING UNDER THE GARAGE
THIS IS TO BE AGREED TO LA APPROVAL ON SITE

THERE IS TO BE NO PROJECTION OVER THE BOUNDARY
WITH EITHER FOUNDATIONS OR RAINWATER GUTTERING


THE EXISTING BOILER IS TO BE RE-SITED BY GAS SAFE
ENGINEER TO LA BUILDING CONTROL APPROVAL AND A
CERTIFICATE ISSUED

NEW STUBB STACK PLUMBING TO BS 5572 USE 75MM
DEEP SEAL TRAPS, SVP TO TERMINATE WITH A DURGO
UNIT ABOVE THE LEVEL OF THE INLET OF THE HIGHEST
FITTING. PROVIDE A RODDING ACCESS POINT AT THE
BASE OF THE STACK

STUDWORK WELL BRACED 100x50MM TIMBER WITH
12.5MM PLASTERBOARD AND SET BOTH SIDES.
EXISTING INSPECTION CHAMBER FITTED WITH DOUBLE
SCREW DOWN COVER AND FRAME.

EXISTING INSPECTION CHAMBER NOW INTERNAL TO BE
FITTED WITH A DOUBLE SEAL SCREW DOWN COVER AND
FRAME

ELECTRICAL INSTALLATION BY APPROVED
CERTIFICATED ELECTRICIAN TO COMPLY WITH
APPROVED DOCUMENT P.
CERTIFICATE TO BE ISSUED ON COMPLETION OF WORK.
BY COMPETENT APPROVED CERTIFICATED ELECTRICIAN
USE ENERGY EFFICIENT LIGHT BULBS AND FITTINGS.

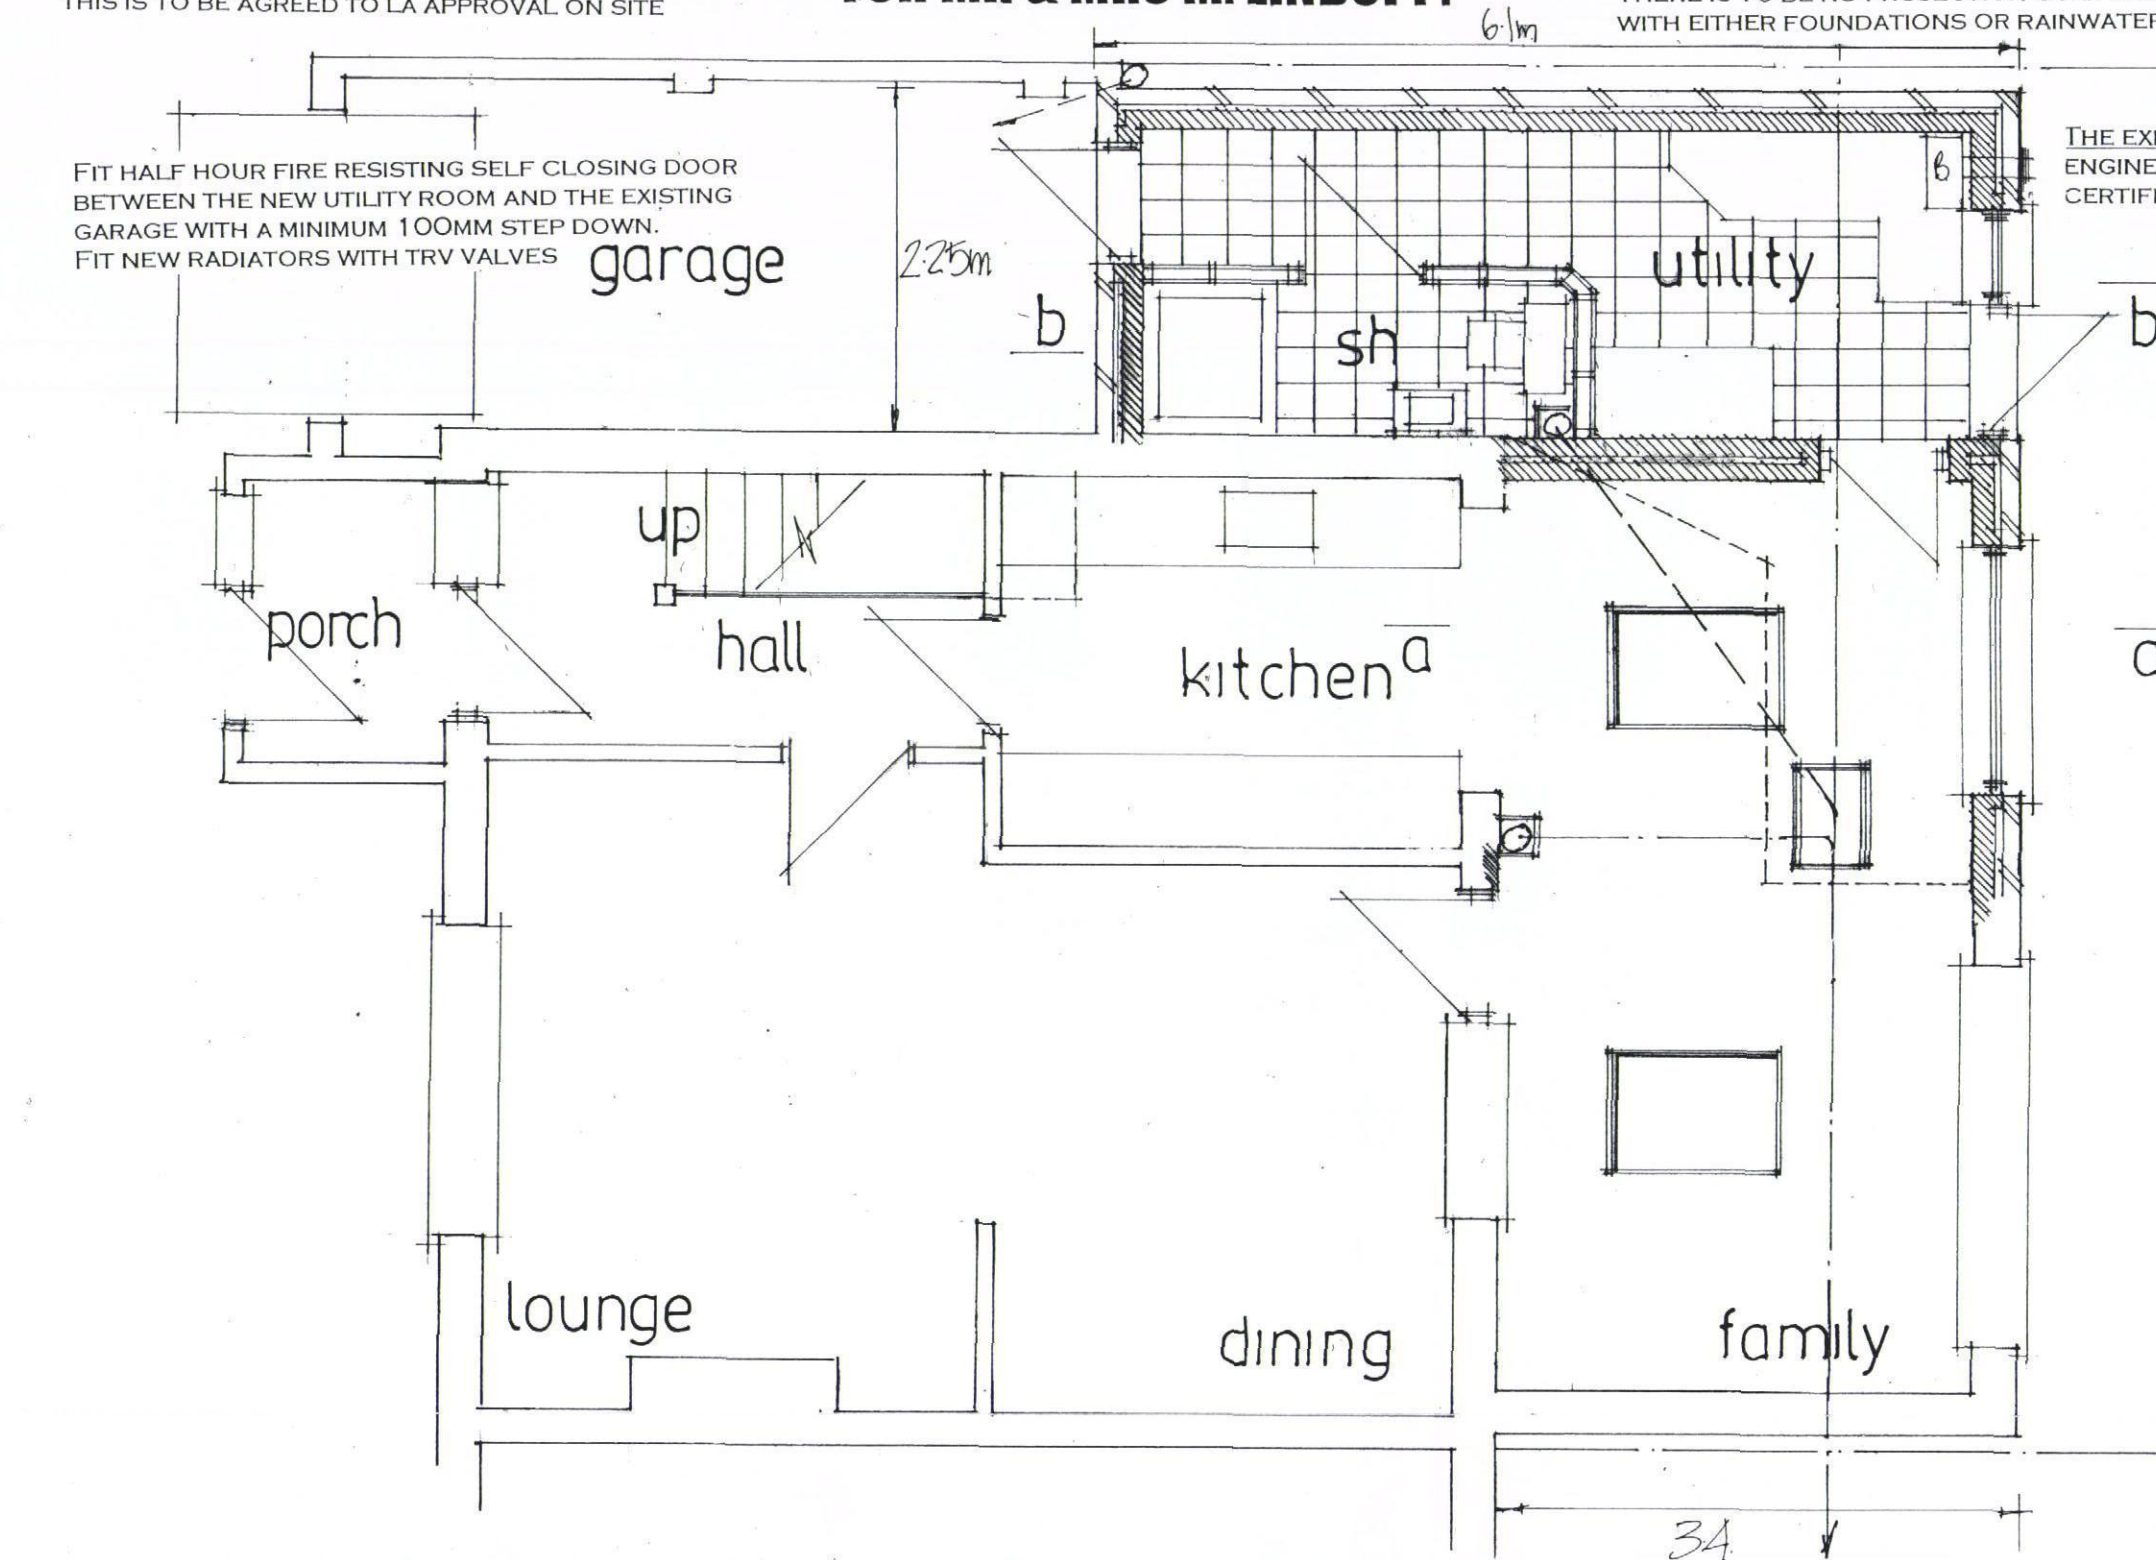

date may 2014
scale 1:50

Proposed ground floor

PETER J. WALKER MRICS
CHARTERED SURVEYOR
182 SEAFRONT, HAYLING ISLAND, HANTS
PO11 9 AN

TEL: 02392 467571