


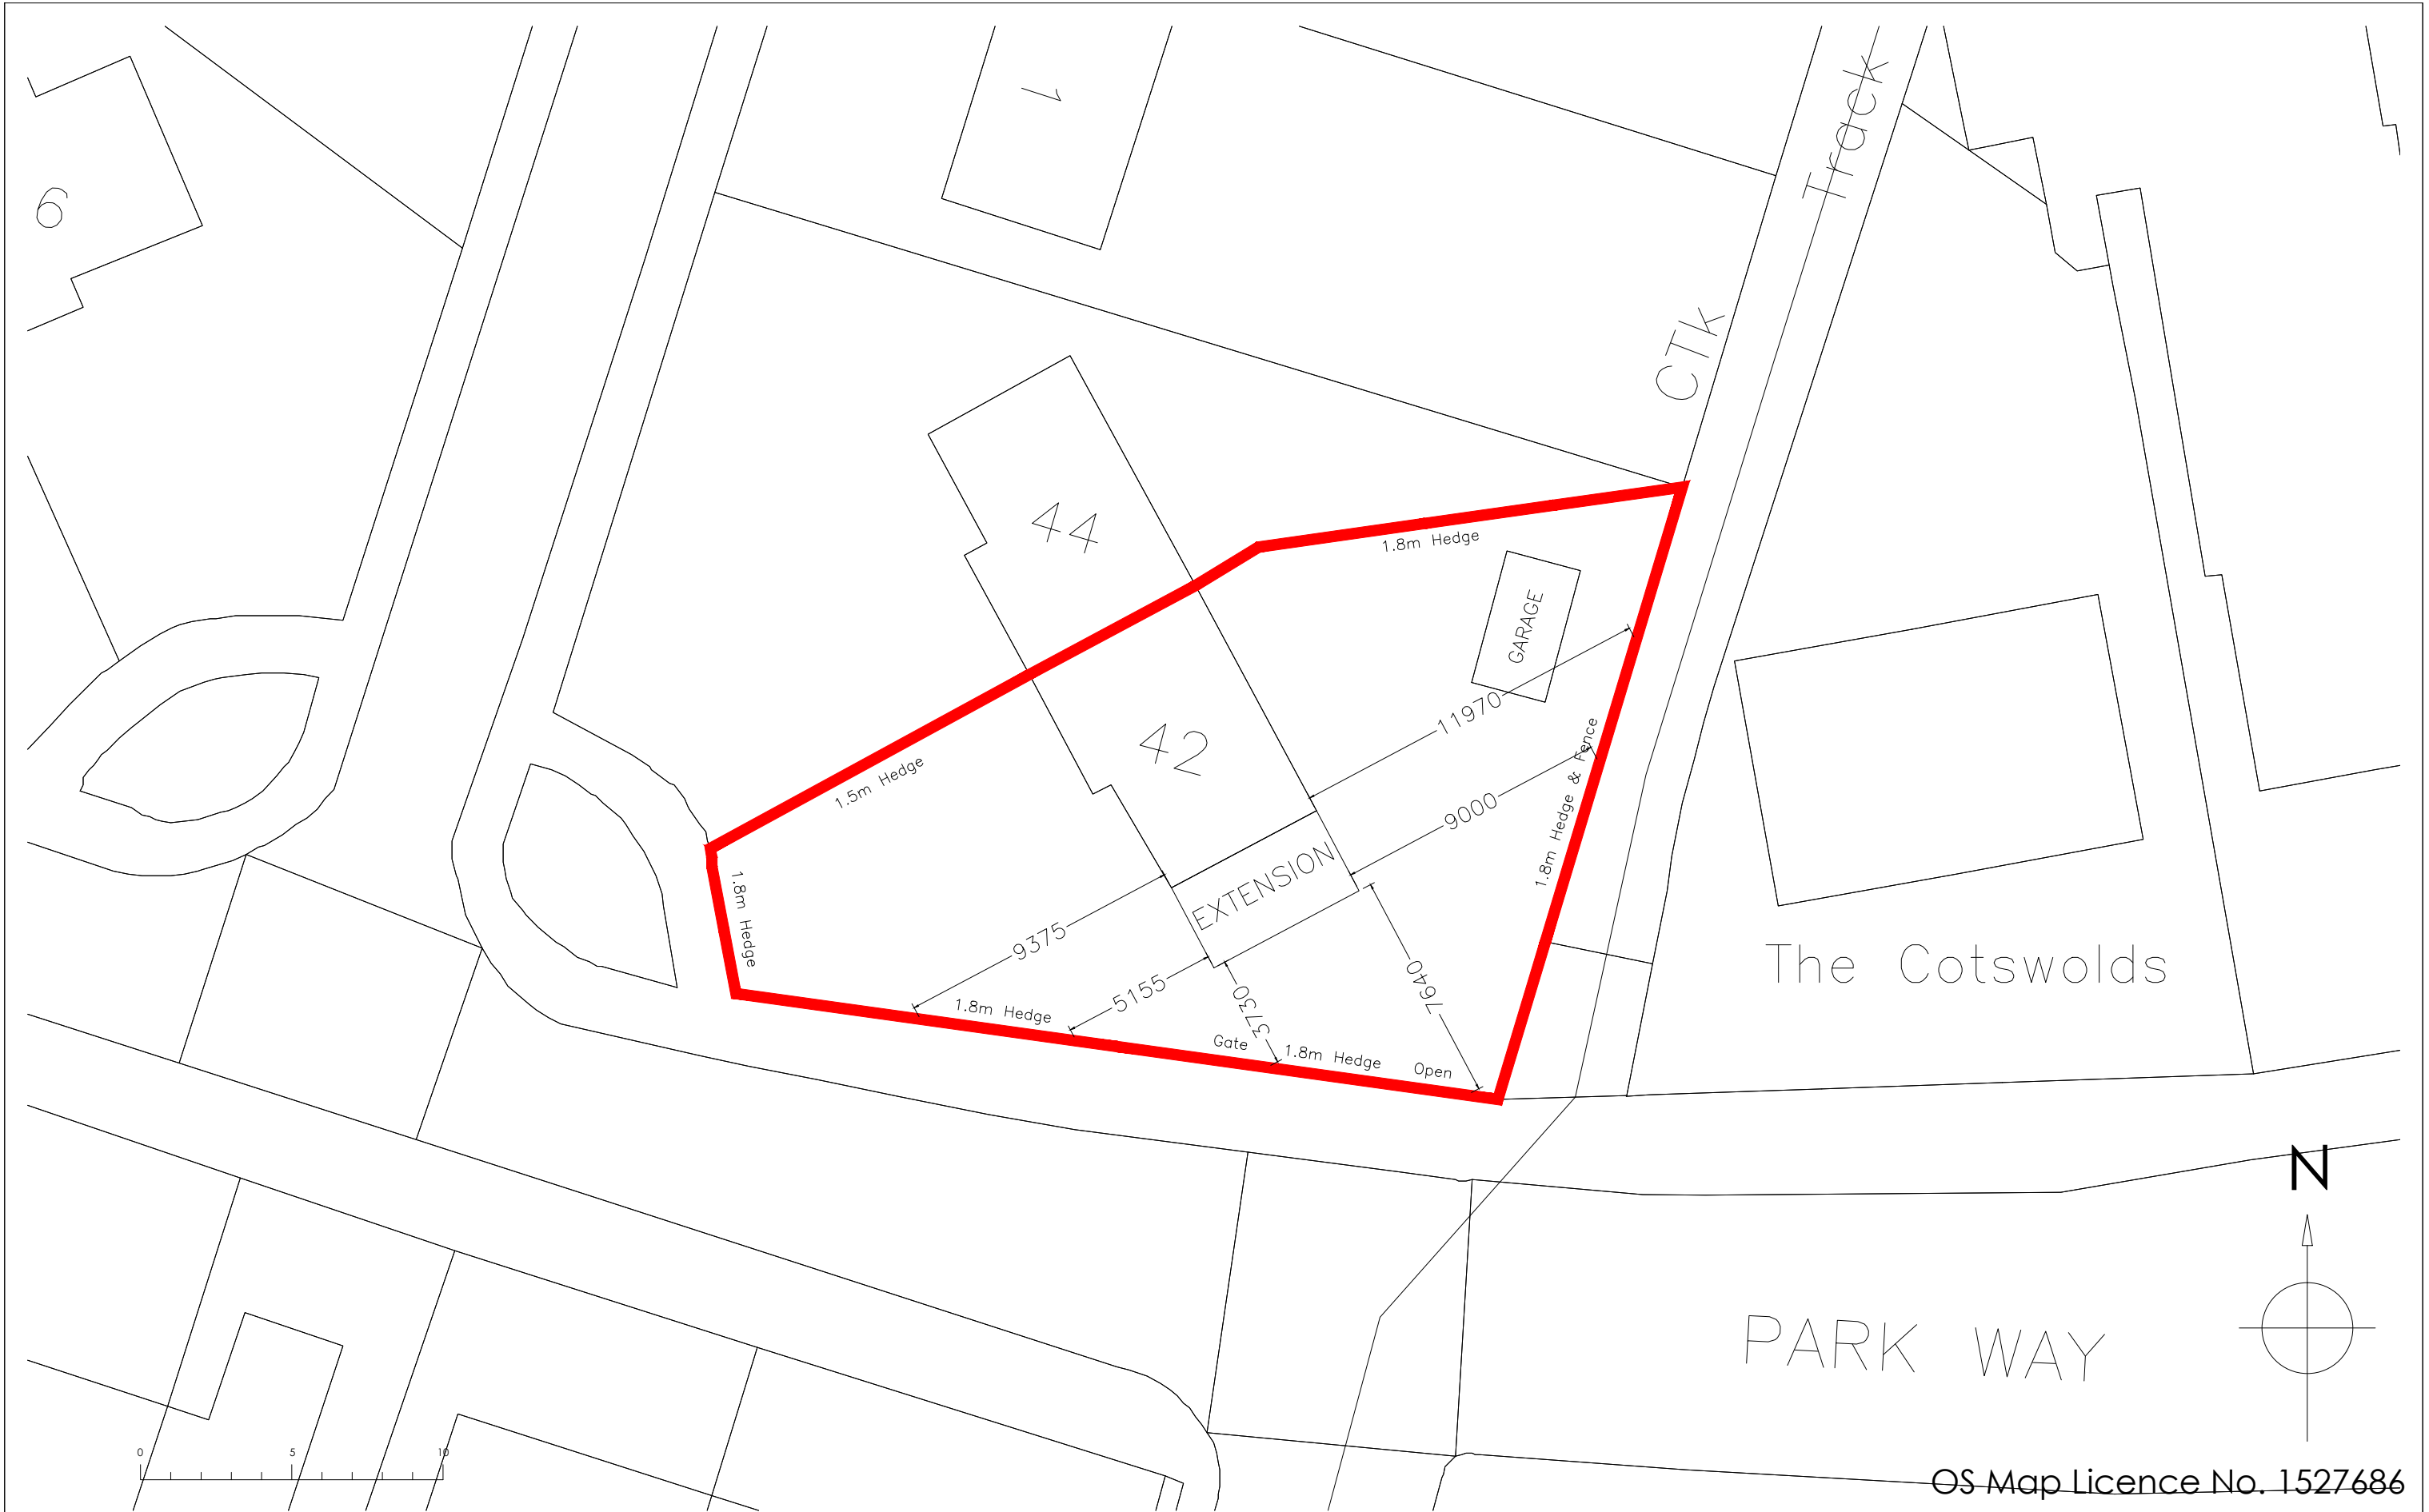

OS Map Licence No. 1527686

Copyright is reserved by GBS Designs and is issued on the condition that it is not copied or disclosed by or to any unauthorised persons without prior consent in writing from GBS Designs. All dimensions to be checked on site All structural elements to be specified by a suitably qualified structural engineer.	REV	DESCRIPTION	DRAWN	DATE	Drawing Ref		Drawing Title	
	-	Initial design	GBS	27.04.15	THOM 08		Mr G Thomas	
	A	Skylight windows added	GBS	29.05.15	Scale at A1	Scale at A3	42 Park Way	
	B	Extra details added	GBS	22.06.15			Havant	
					N/A	1:200	Hampshire	
					Date		PO9 1HH	
					27 April 2015			
					Drawn by			
					GBS			



CAD - ARCHITECTURE - DESIGN

6 Shillinglee Waterlooville
Hampshire PO7 5RW

Tel 023 9225 8315
www.gbsimages.co.uk