


PROPOSED PLANTING SCHEDULE										
Key	Species	Pot	Density	A	B	C	D	E	F	Total
1	Photinia x fraseri 'Red Robin'	2lt	4/m run	7			7			14
2	Euonymus fortunei 'Emerald Gaiety'	2lt	4/m run		7	7		7	7	28
3	Berberis darwinii (Darwin's Barberry)	2lt	4/m run	7			7			14
4	Ceanothus (Californian Lilac)	2lt	4/m run		5			14		19
5	Fuchsia magellanica	2lt	4/m run	6			6			12
6	Viburnum tinus (Laurustinus)	2lt	3/m run		10			5		15
7	Lonicera pileata	2lt	4/m run		17			15		32
8	Prunus Lusitanica (Portugese Laurel)	2lt	4/m run	12	5		12	11		40
9	Hebe 'Mrs Winder'	1lt	4/m2			8			8	16

Trees Planting			
T1	Betula utilis Jacquemontii	25lt	2m
T2	Cercis siliquastrum	25lt	2m
T3	Betula utilis Jacquemontii	25lt	2m
T4	Magnolia soulangeana	25lt	2m

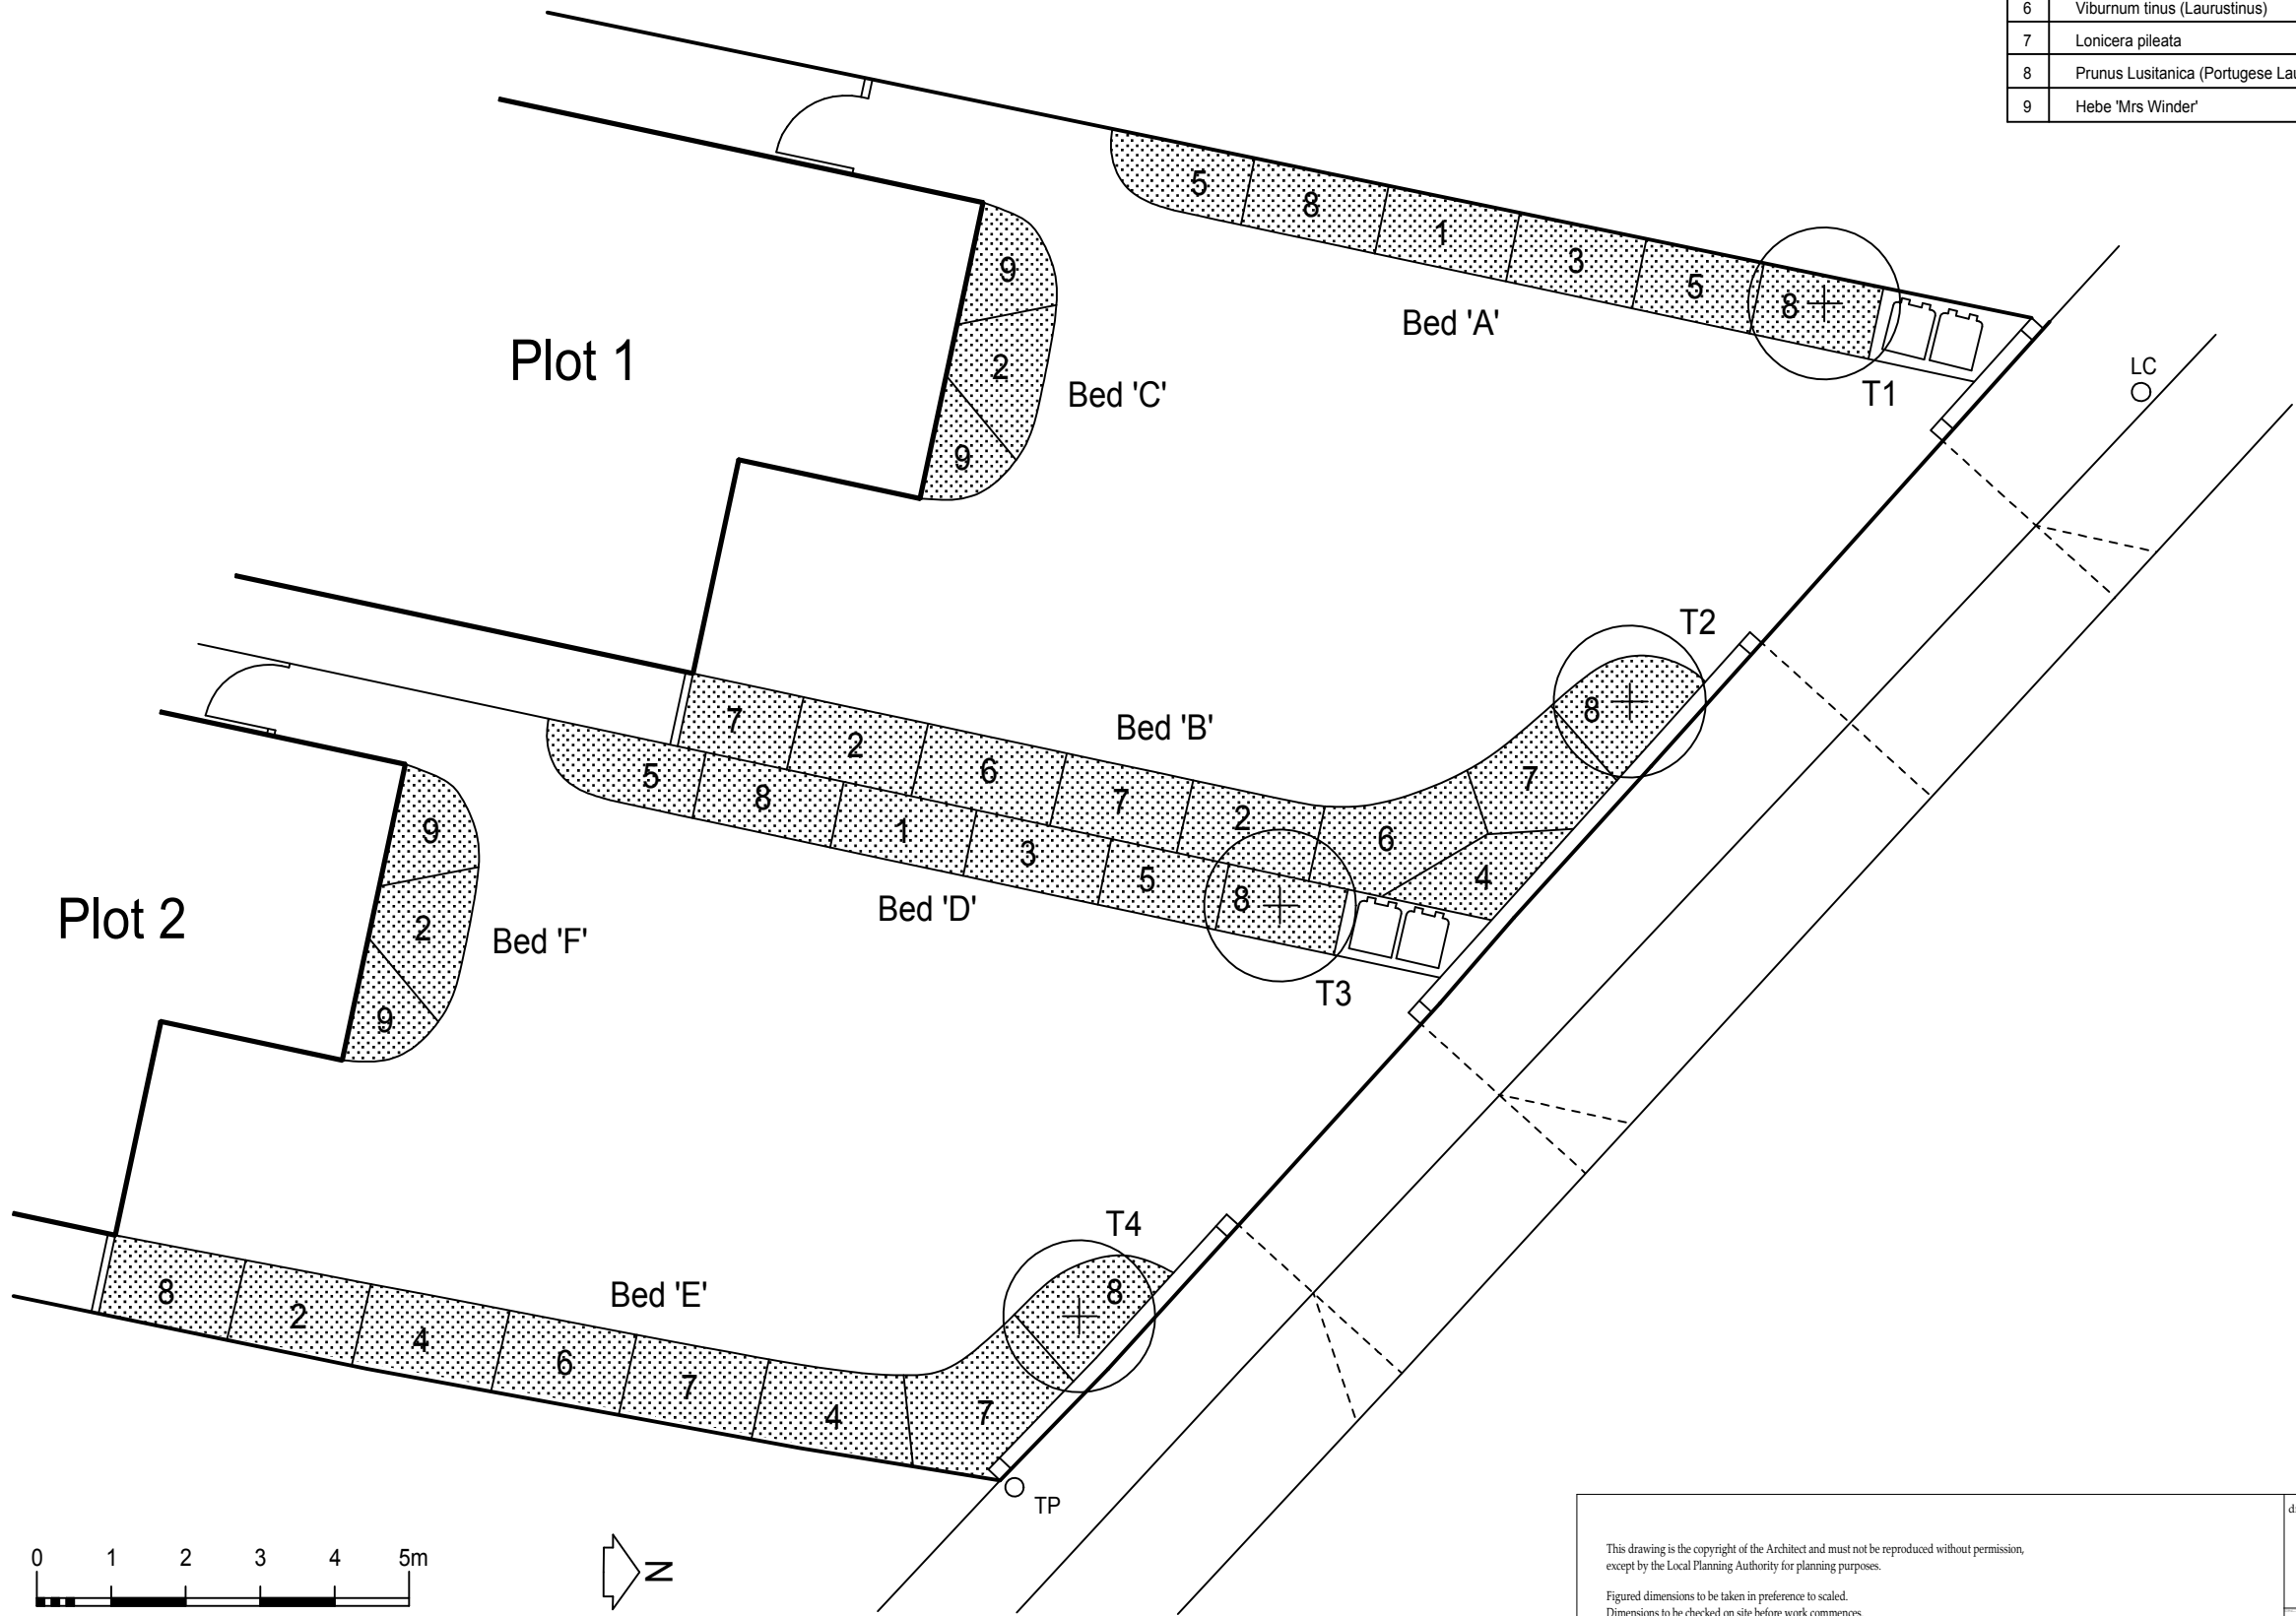

Proposed Soft Landscaping Layout 1:100

B - Scheme amended to suit as-built hard landscaping layout. 10-07-15
A - Scheme amended in response to Council's landscape architect. 21-01-14

revisions date

This drawing is the copyright of the Architect and must not be reproduced without permission, except by the Local Planning Authority for planning purposes. Figured dimensions to be taken in preference to scaled. Dimensions to be checked on site before work commences. No deviation from this drawing will be permitted without the prior written consent of the Architect. Ground floor slabs, foundations, structure, etc., and all work below ground is shown provisionally and inspection of ground conditions is essential prior to work commencing. Reassessment is essential when the ground conditions are apparent and redesign may be necessary in the light of soil conditions found. The responsibility for establishing the soil and subsoil conditions rests with the Contractor.	drawing	drawing no.	rev.	date	scale(s)	sheet size
	PROPOSED SOFT LANDSCAPING LAYOUT & PLANTING SCHEDULE	21303/07	B	NOV 2013	1:100	A3
	project	client MEADOWLANDS NEW HOMES LTD.				
2 NO. DETACHED 4 BED REPLACEMENT DWELLINGS AT 20 THE CRESCENT WATERLOOVILLE, HAMPSHIRE PO7 5EU		Jeffrey Douglas Chartered Architect 114 Havant Road Hayling Island Hampshire PO11 0LJ Tel: (023) 9246 8889 E-mail: jdo@jeffreydouglas.co.uk				