


PROPOSED REAR ADDITION

4, NORTHWOOD LANE, HAYLING ISLAND, HANTS.

FOR MR & MRS T. VAN-BEERS.

A PARTY WALL AGREEMENT IS TO BE OBTAINED IN WRITING WITH THE ADJOINING NEIGHBOUR PRIOR TO THE COMMENCEMENT OF ANY WORK ON SITE FOR THE EXCAVATION OF FOUNDATIONS WITHIN 3M

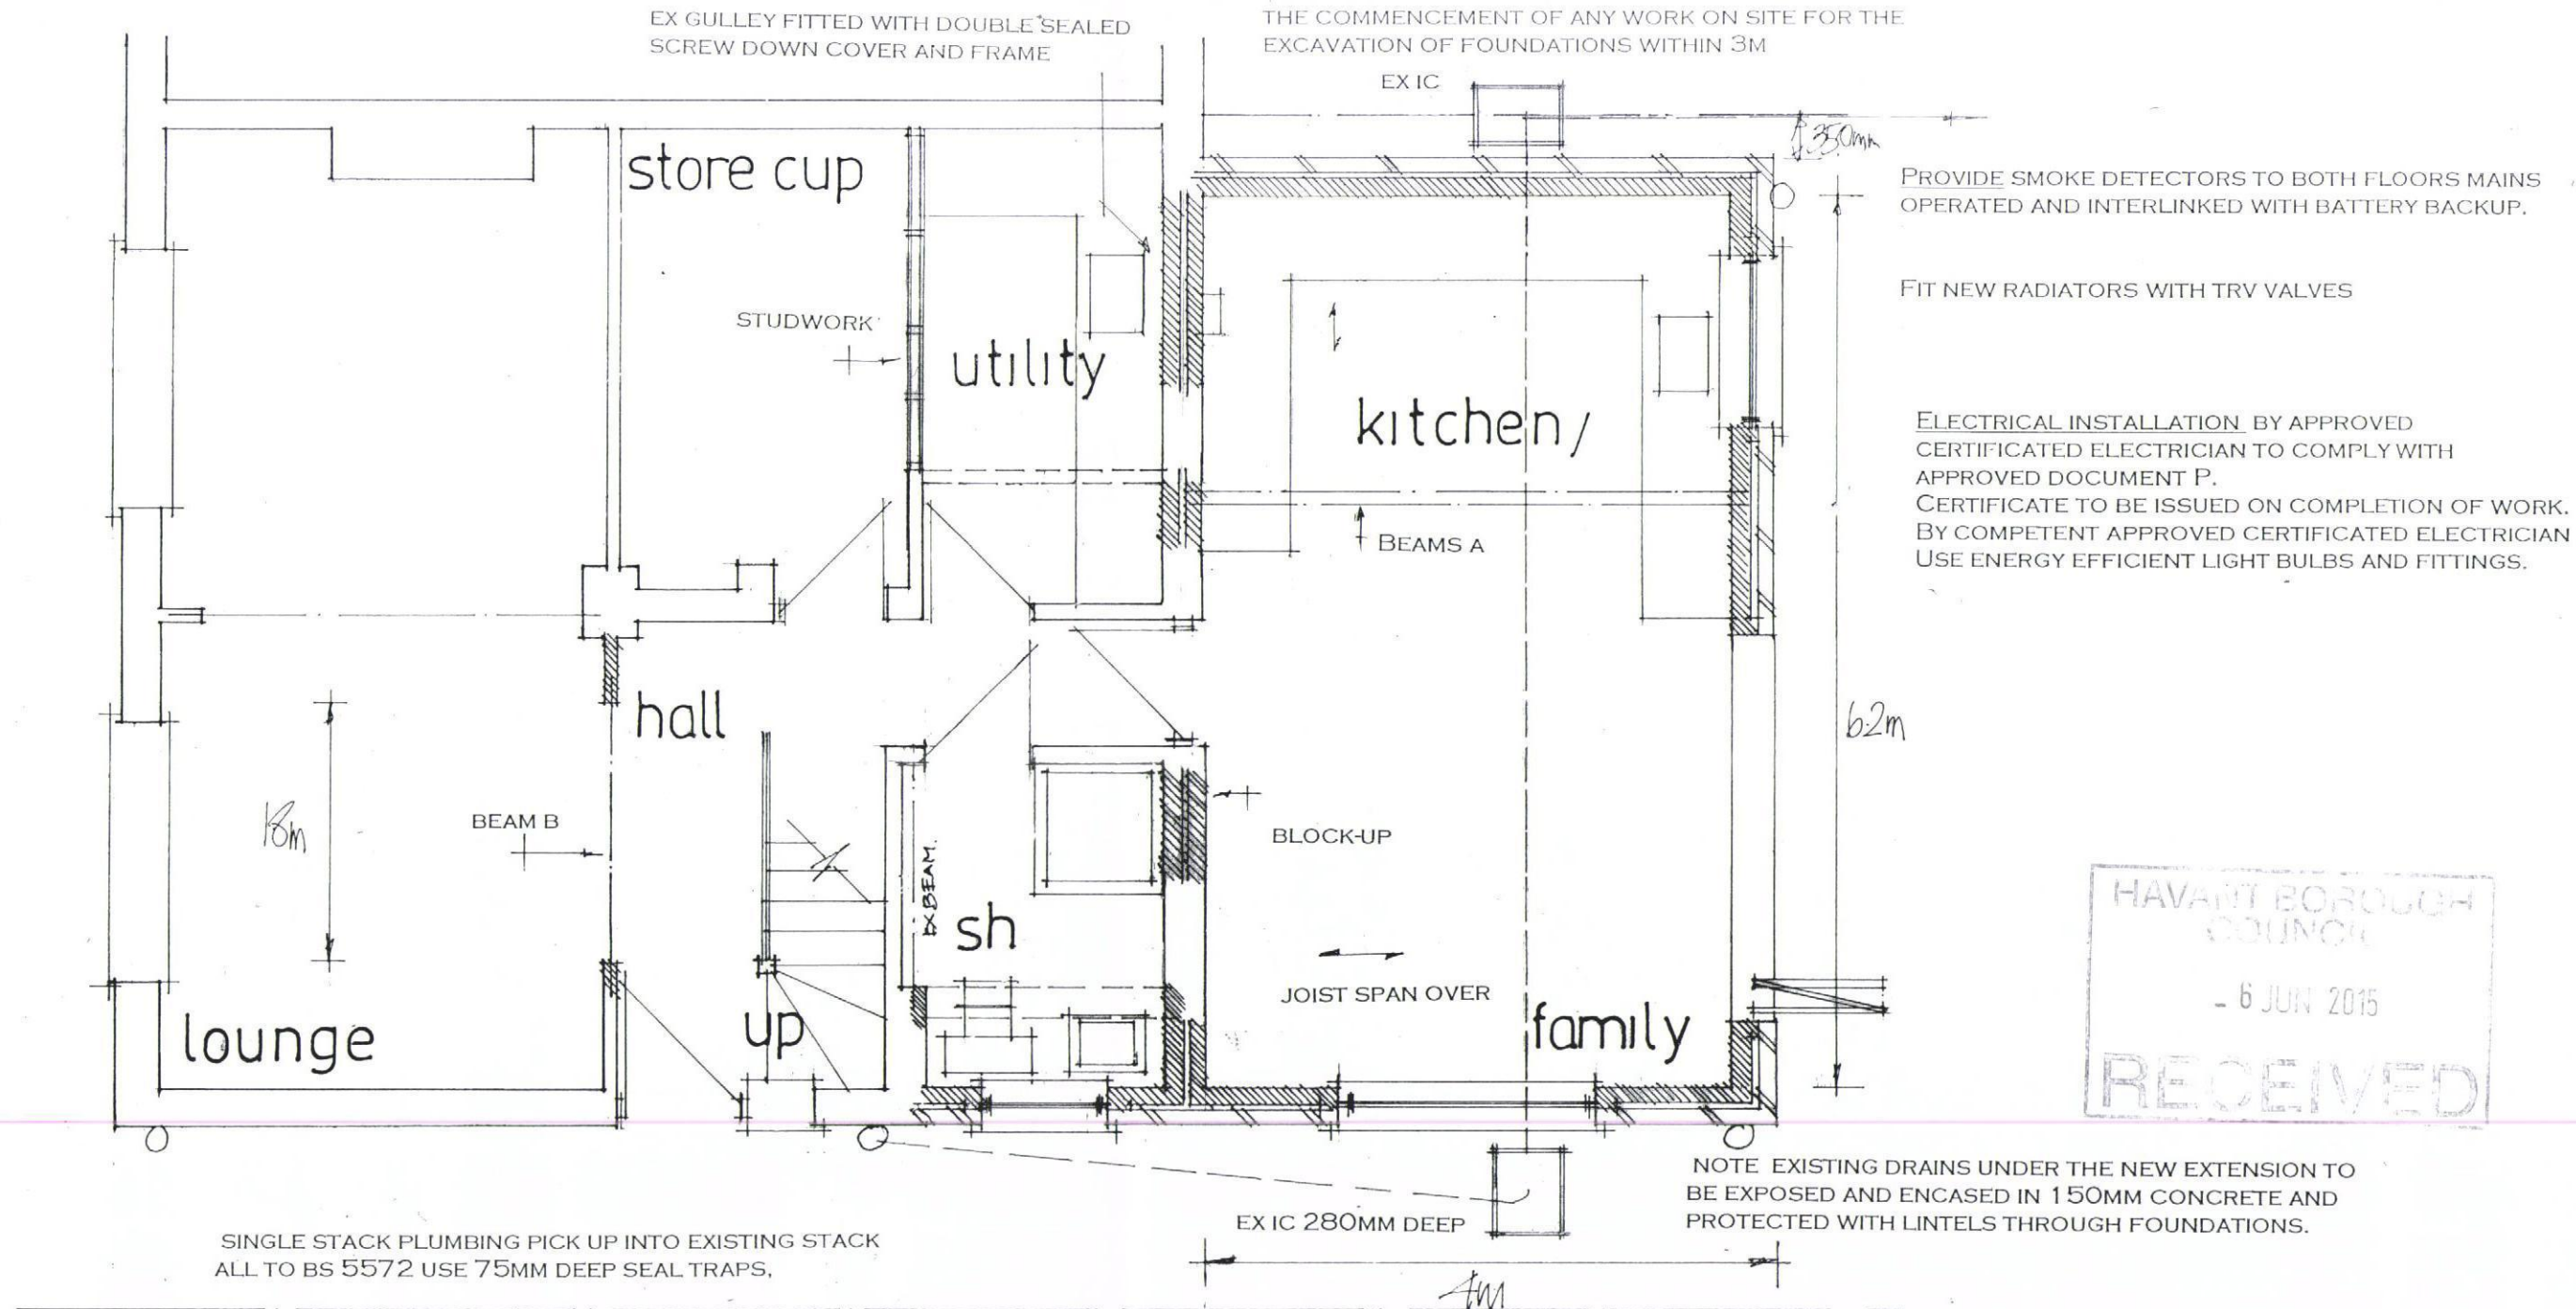

date june 15
scale 1.50

PROPOSED GROUND FLOOR

PETER J. WALKER MRICS
CHARTERED SURVEYOR
182 SEAFRONT, HAYLING ISLAND, HANTS
PO11 9 AN

TEL: 02392467571