




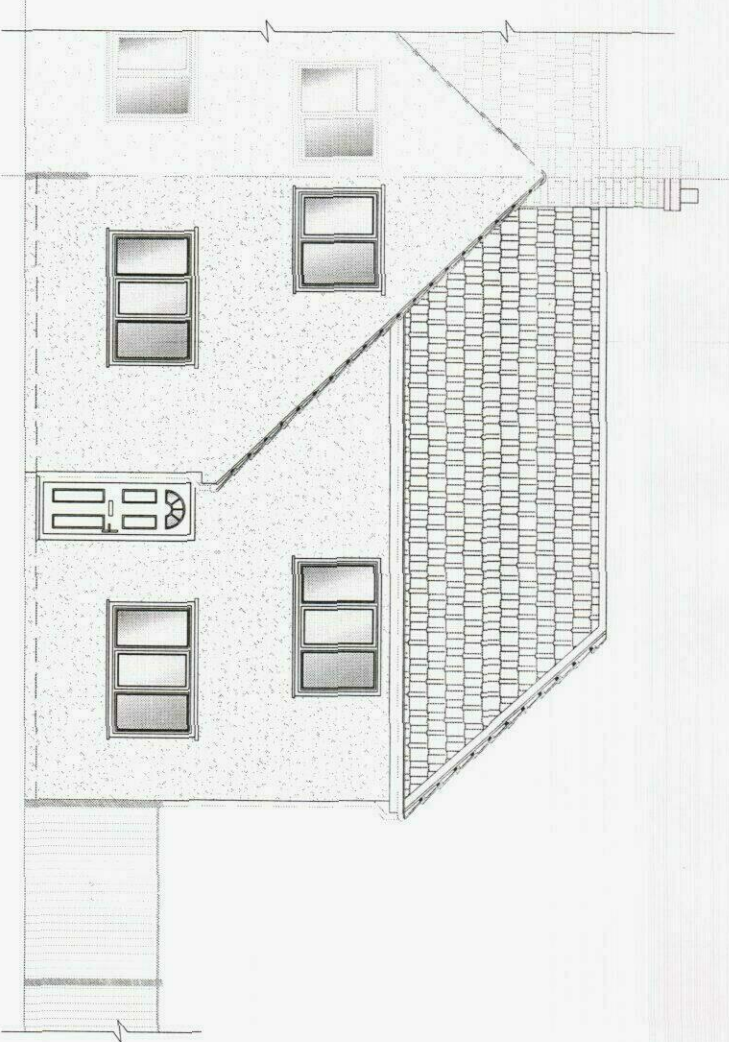


1 EXISTING SOUTH EAST FRONT ELEVATION 1:100

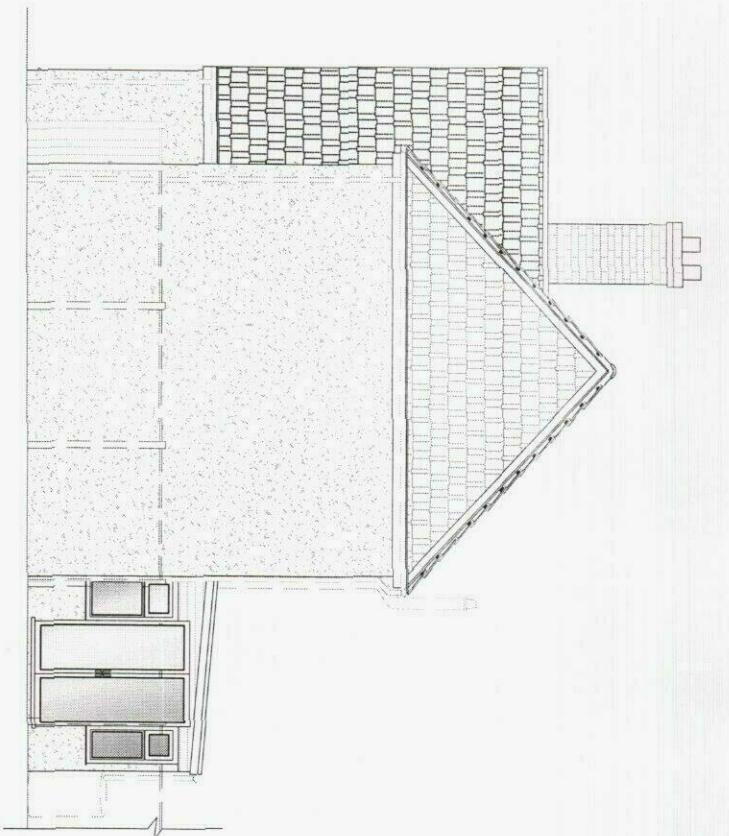


2 EXISTING NORTH EAST SIDE ELEVATION 1:100

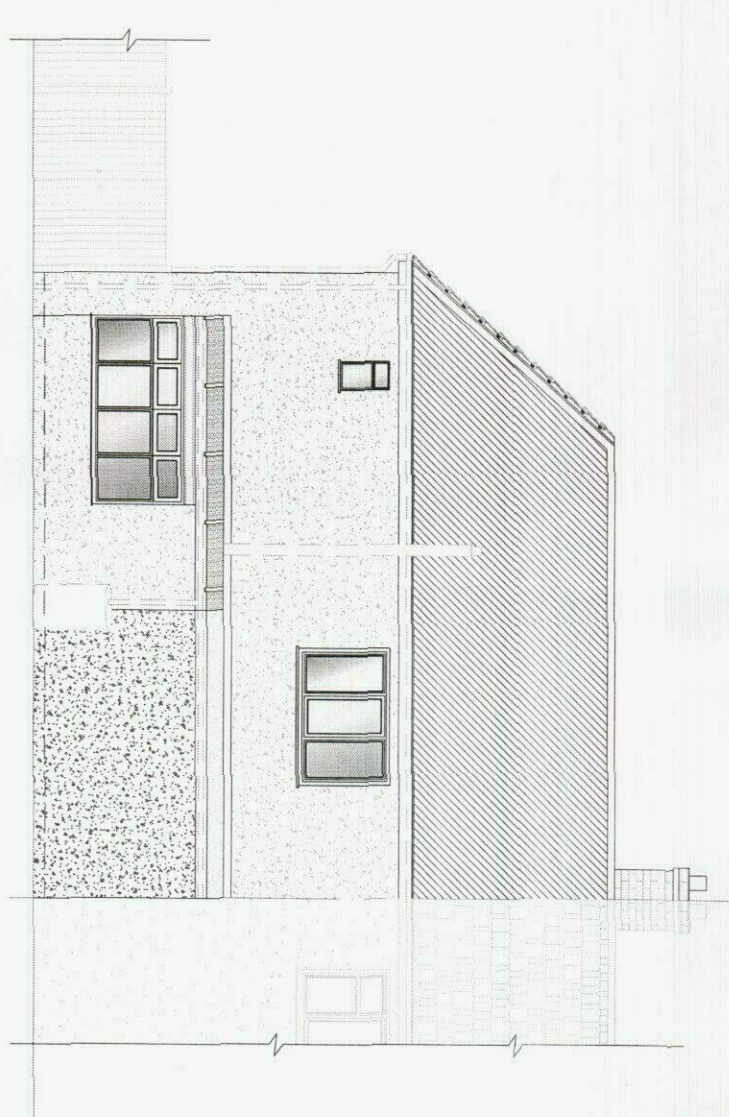


3 EXISTING NORTH WESTREAR ELEVATION 1:100

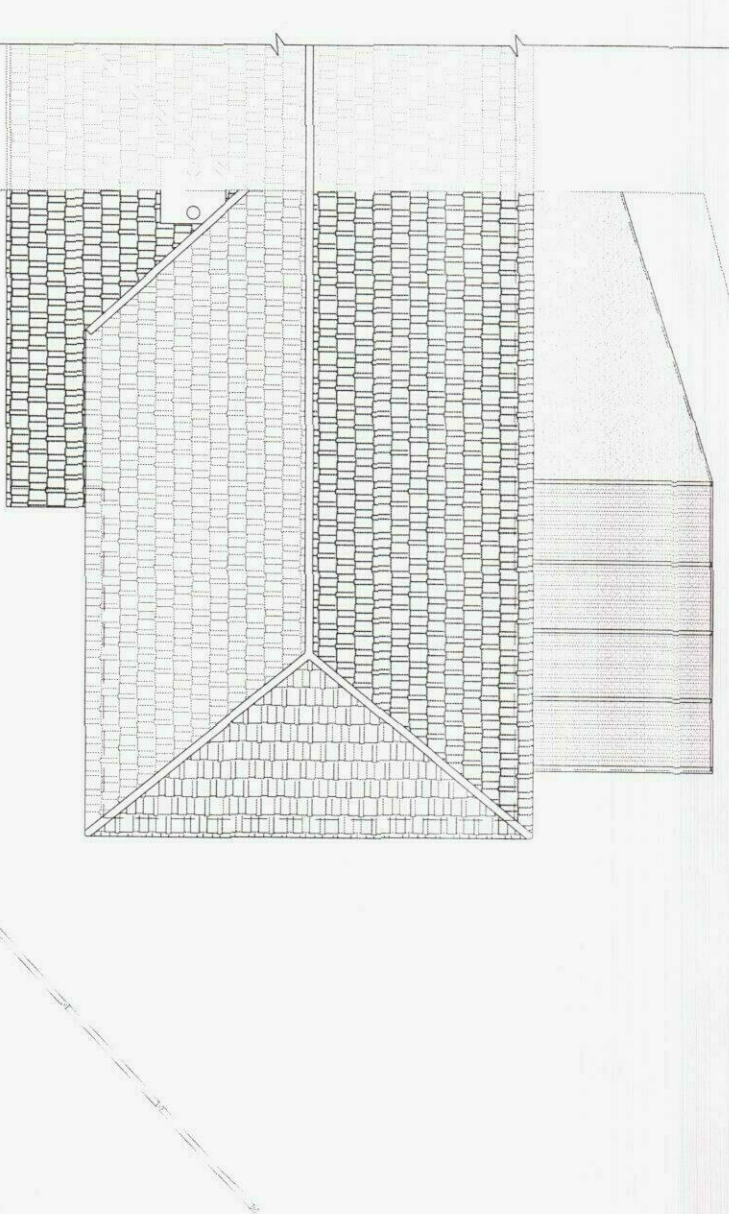


4 EXISTING ROOF PLAN 1:100

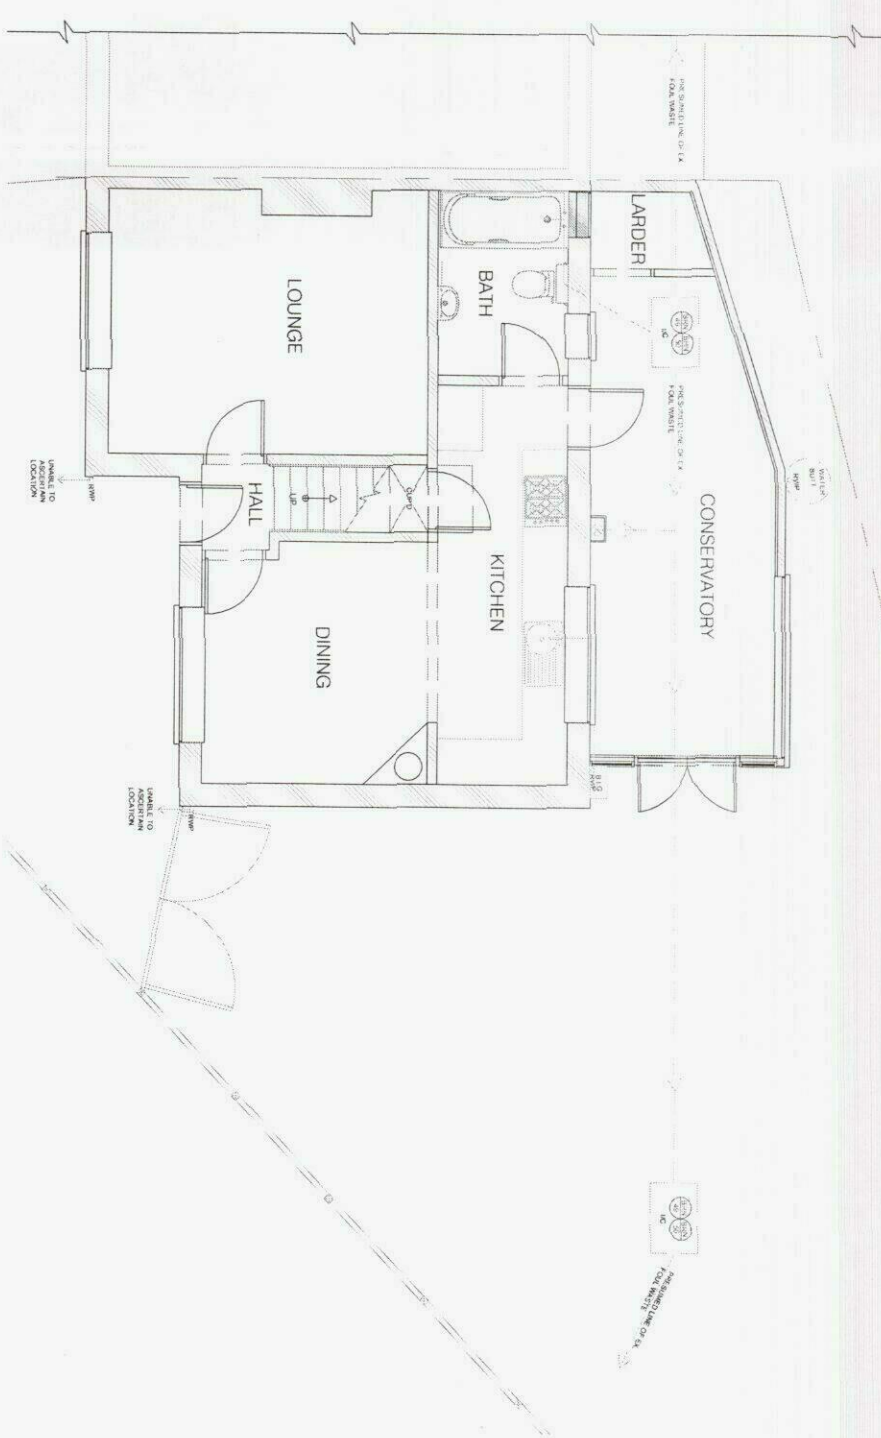

5 EXISTING GRD FLOOR PLAN 1:100

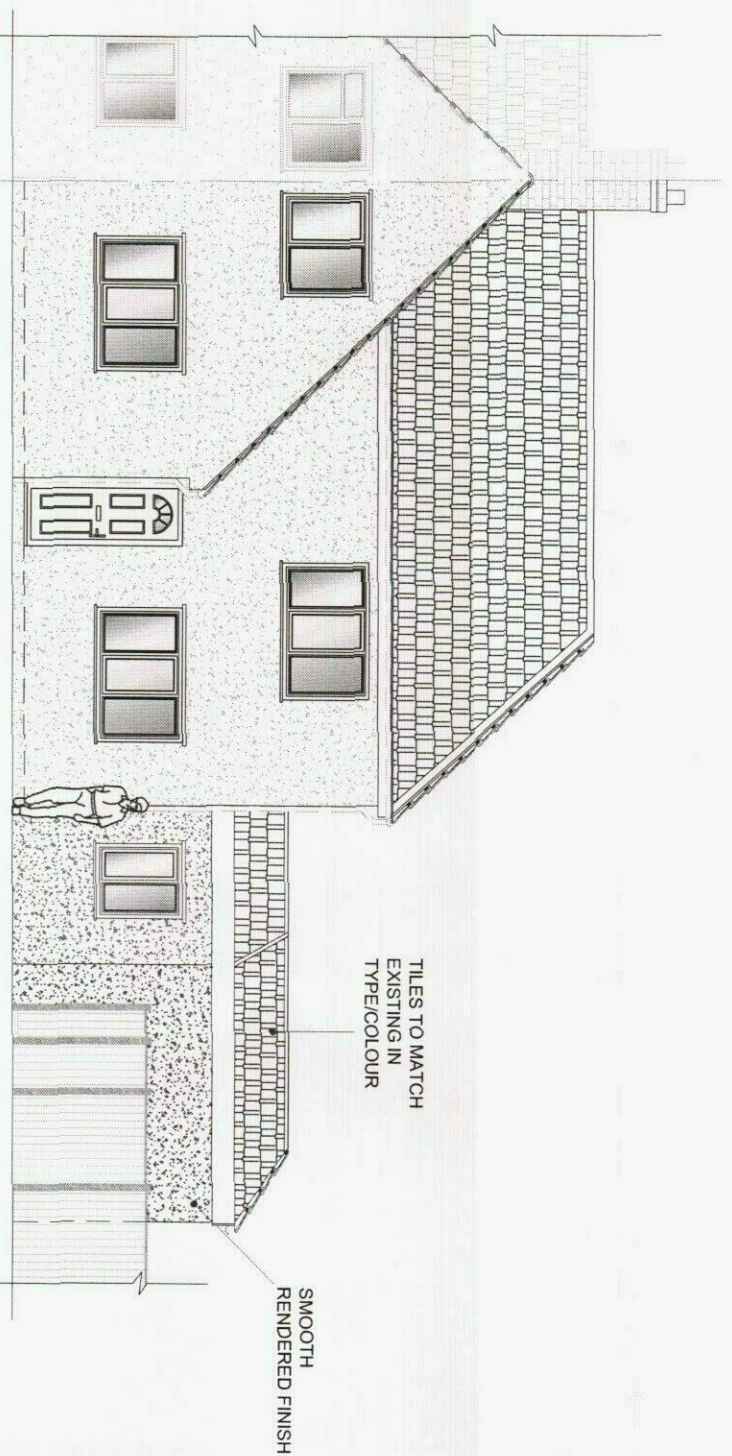


6 PROPOSED SOUTH EAST FRONT ELEVATION 1:100

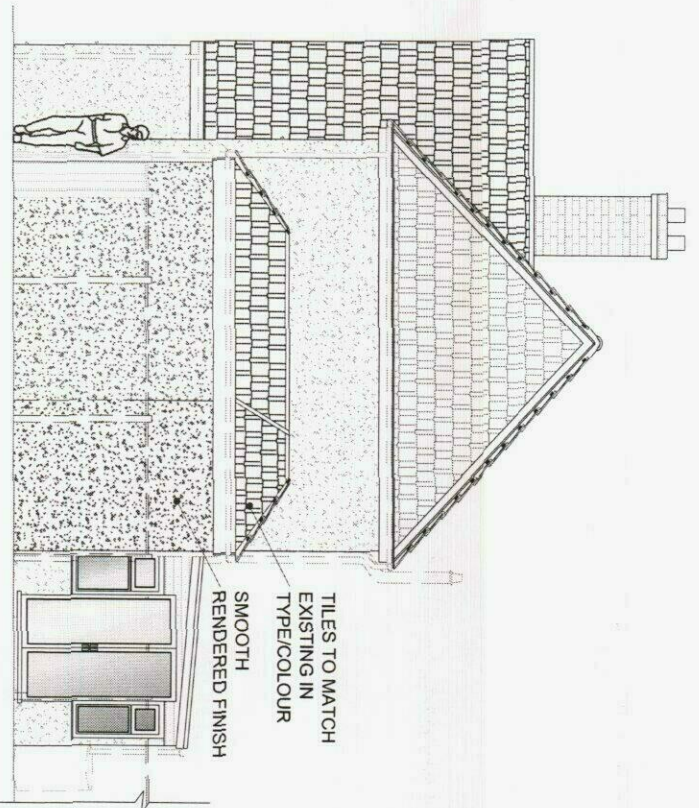


7 PROPOSED NORTH EAST SIDE ELEVATION 1:100




8 PROPOSED NORTH WESTREAR ELEVATION 1:100

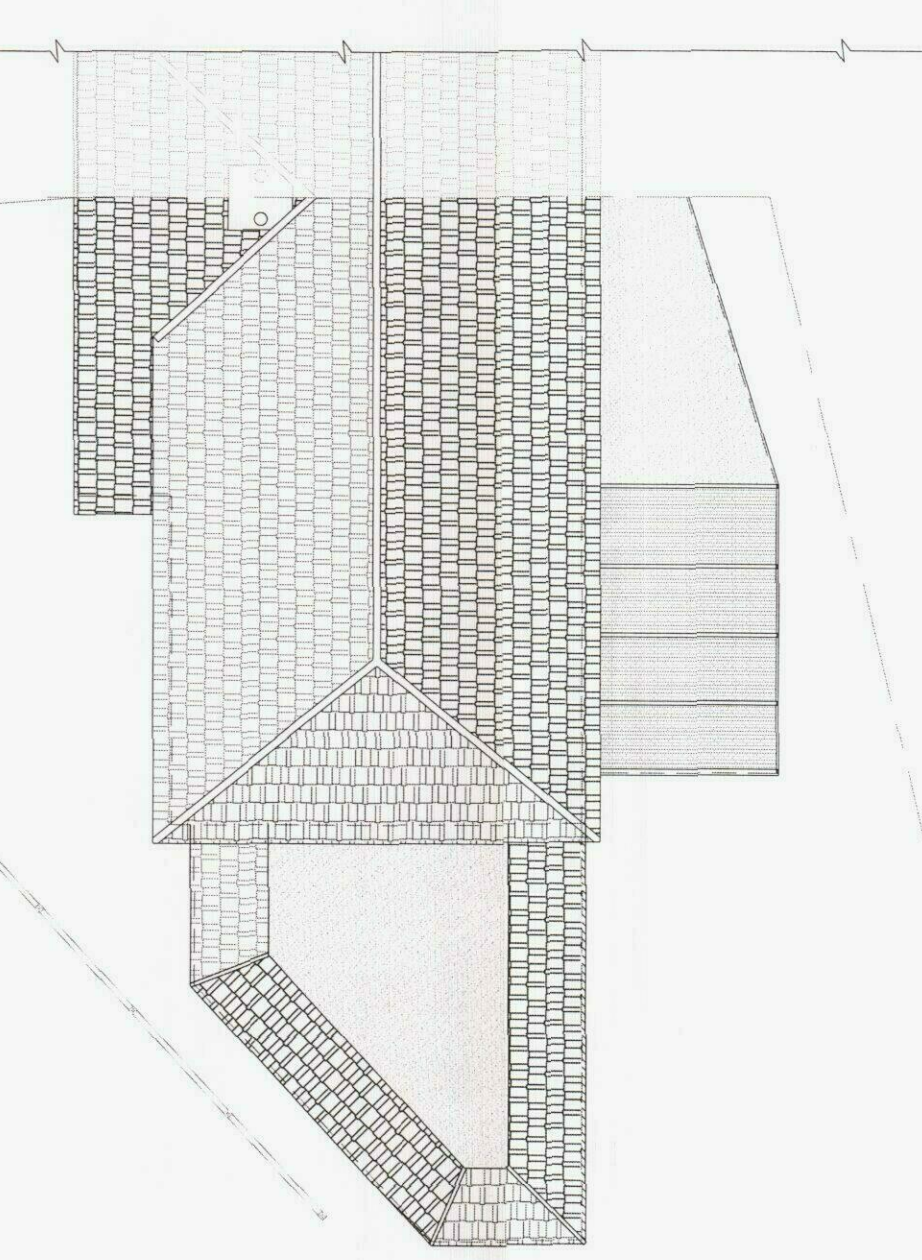


9 PROPOSED ROOF PLAN 1:100

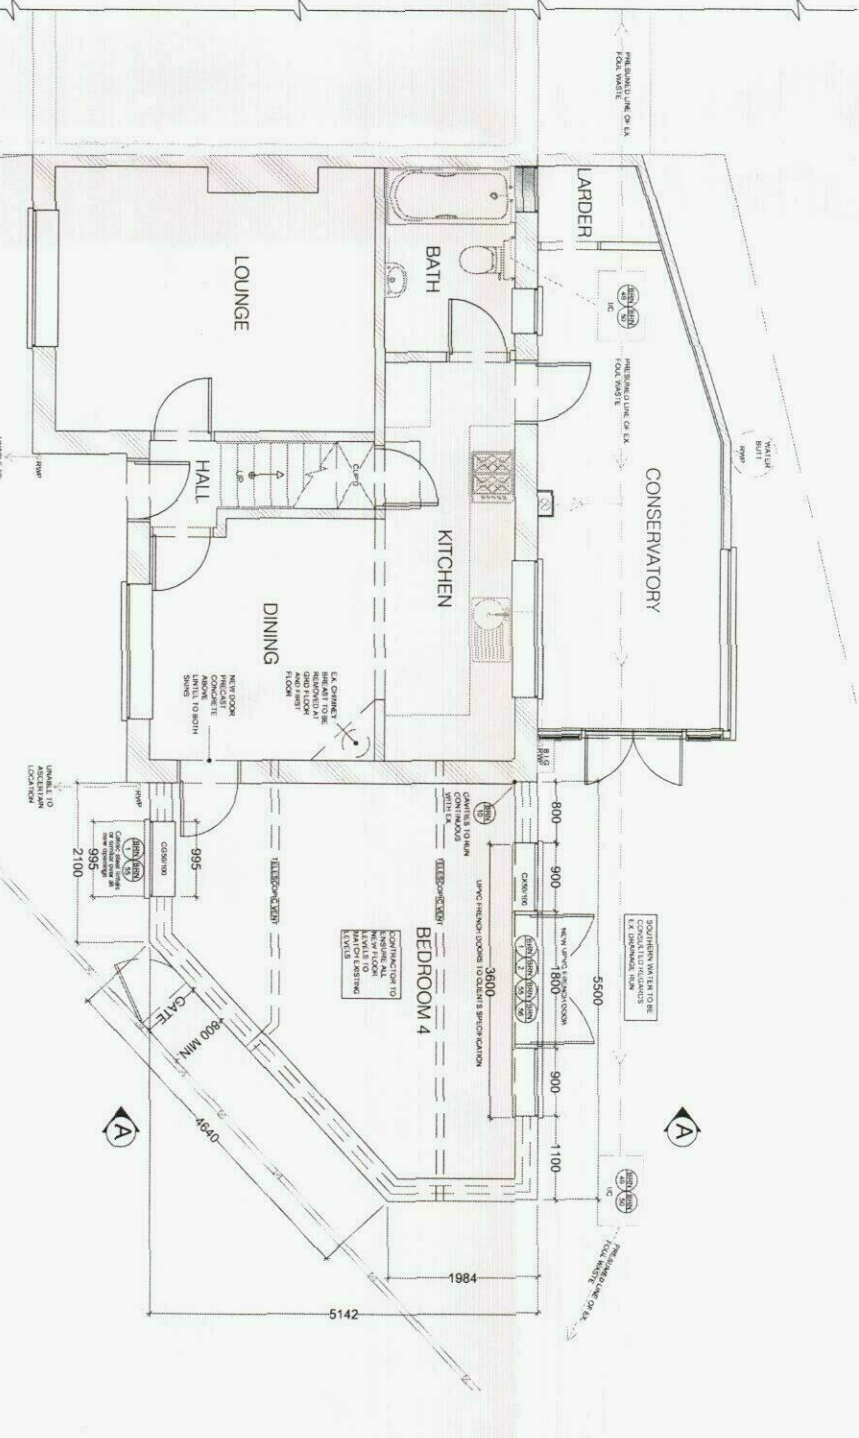


10 PROPOSED GRD FLOOR PLAN 1:100

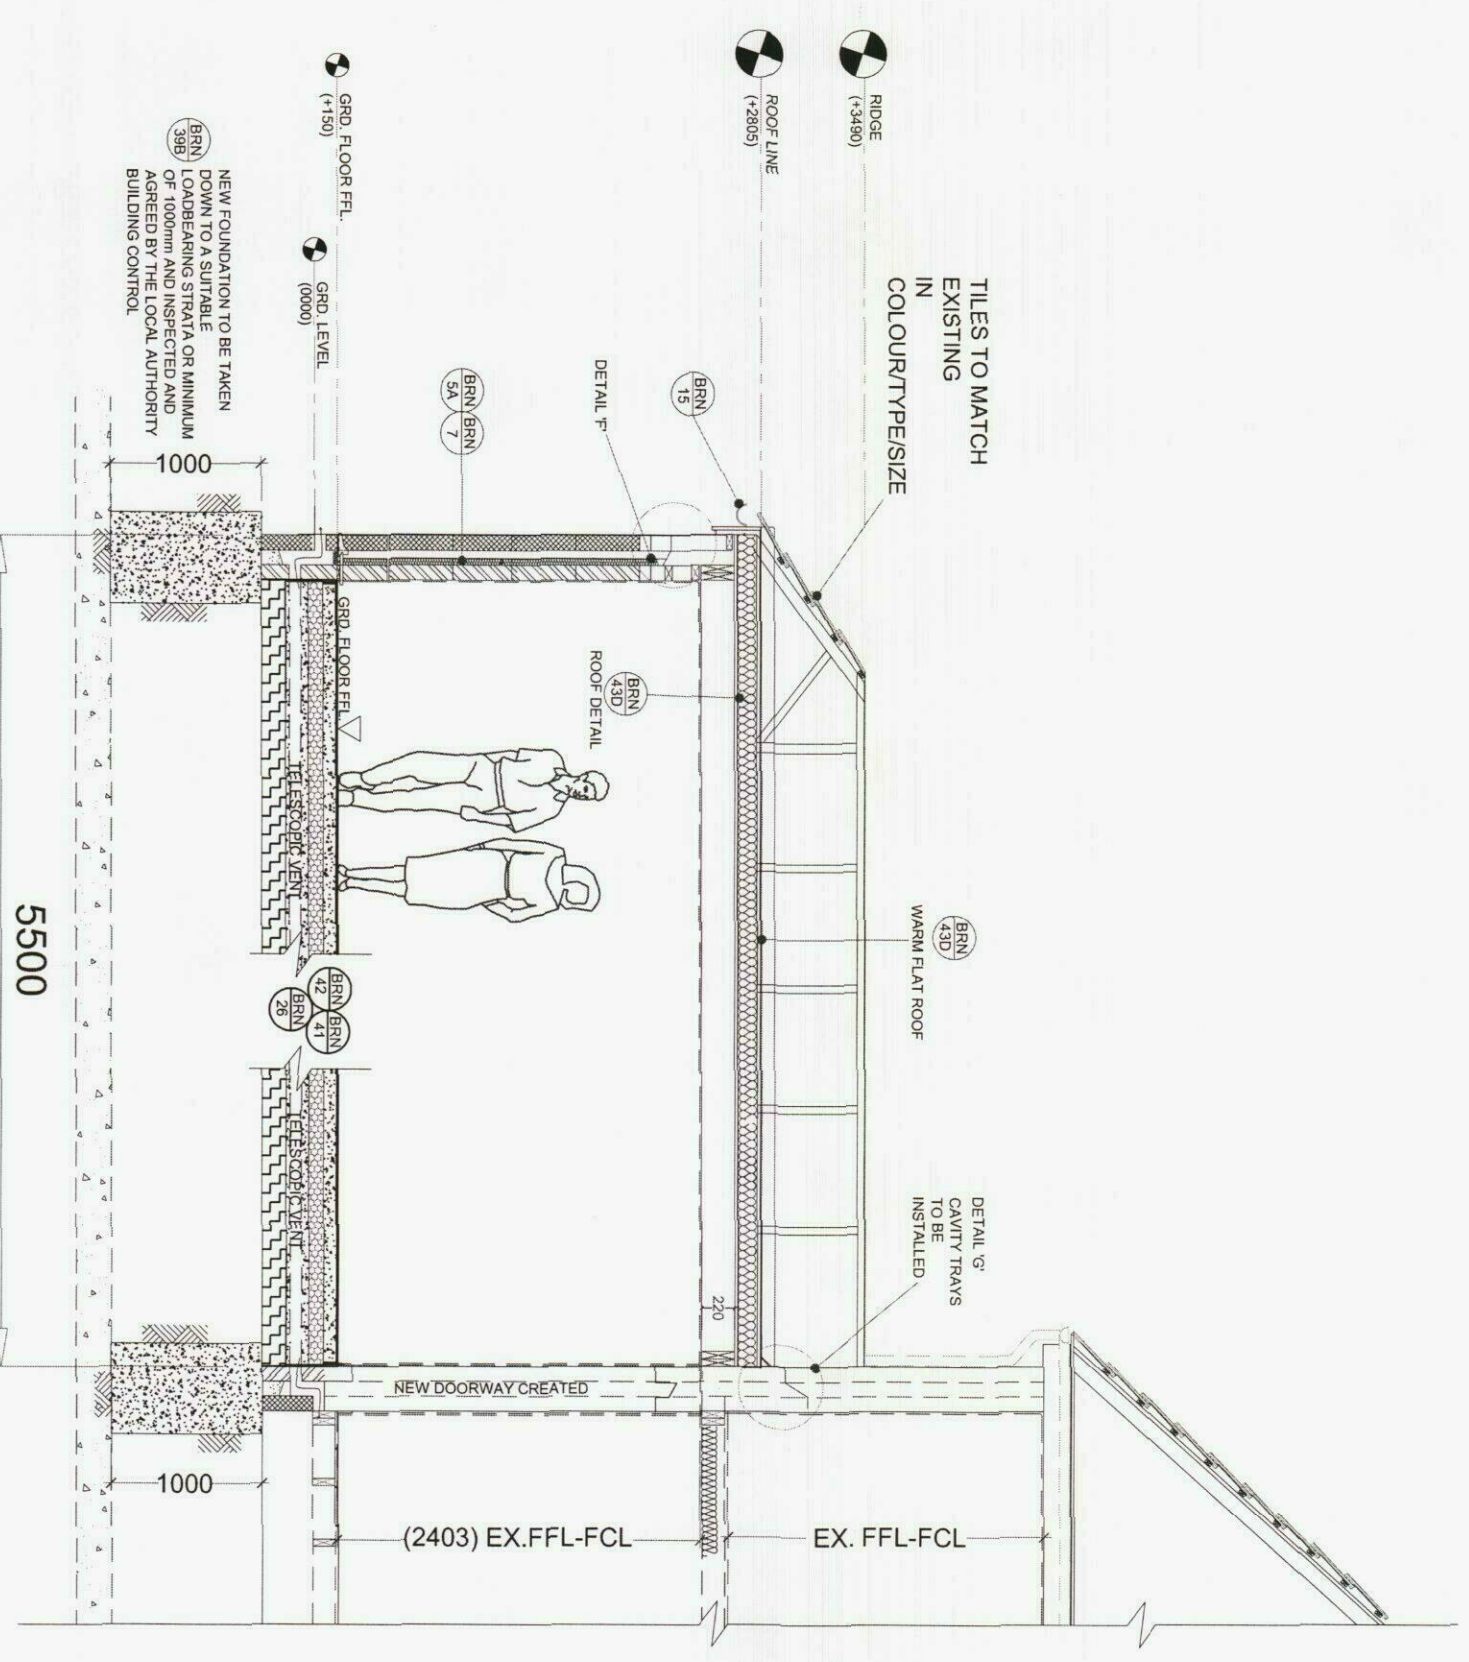


11 PROPOSED SECTION A-A 1:100

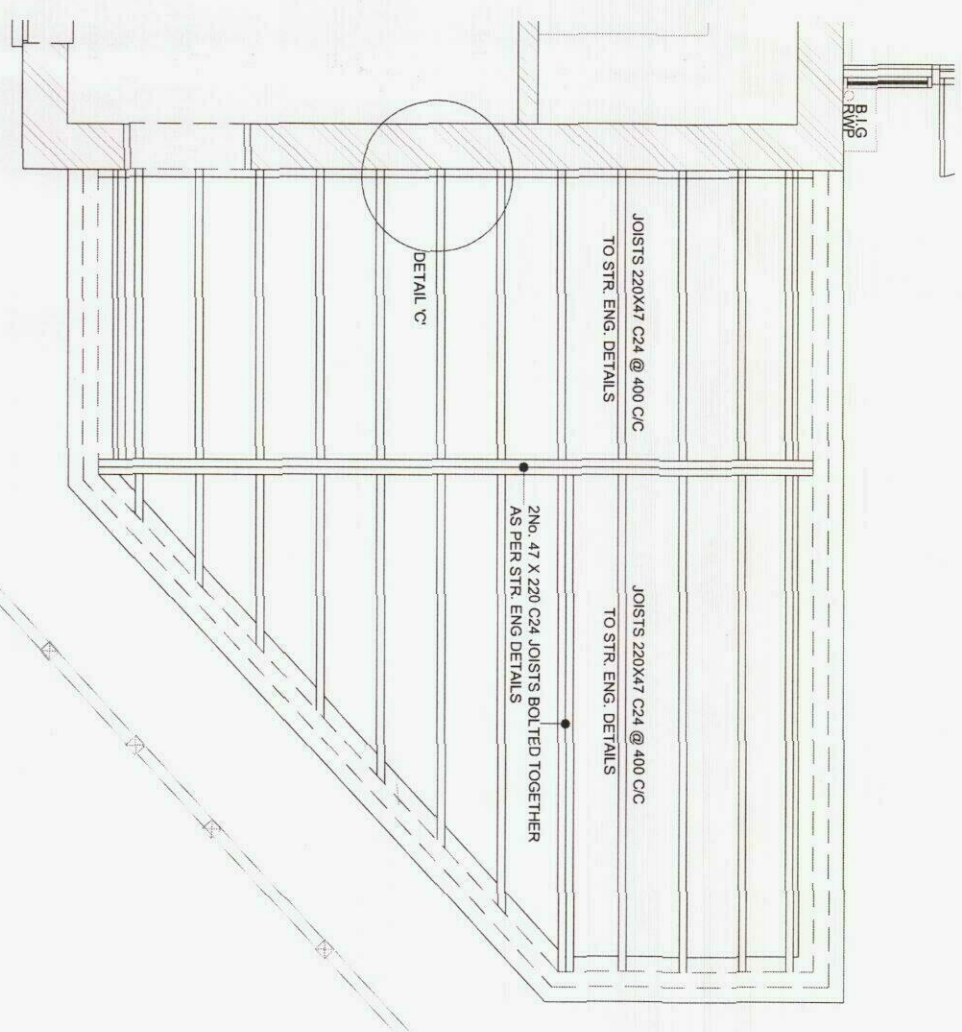


12 PROPOSED ROOF JOISTS LAYOUT 1:100

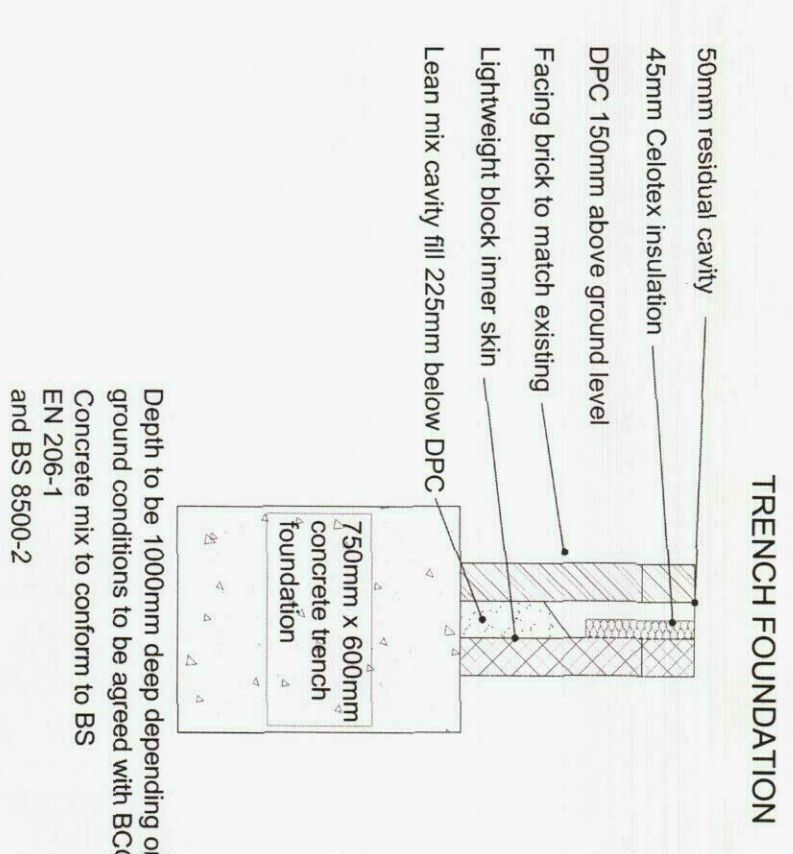

16 PROPOSED FOUNDATION DETAIL 1:20

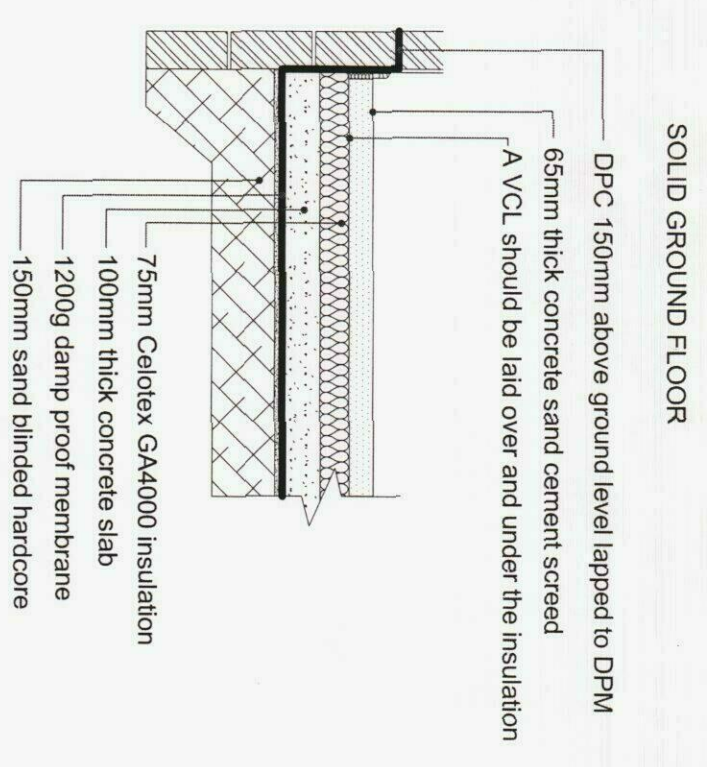


13 PROPOSED FLOOR SECTION 1:20

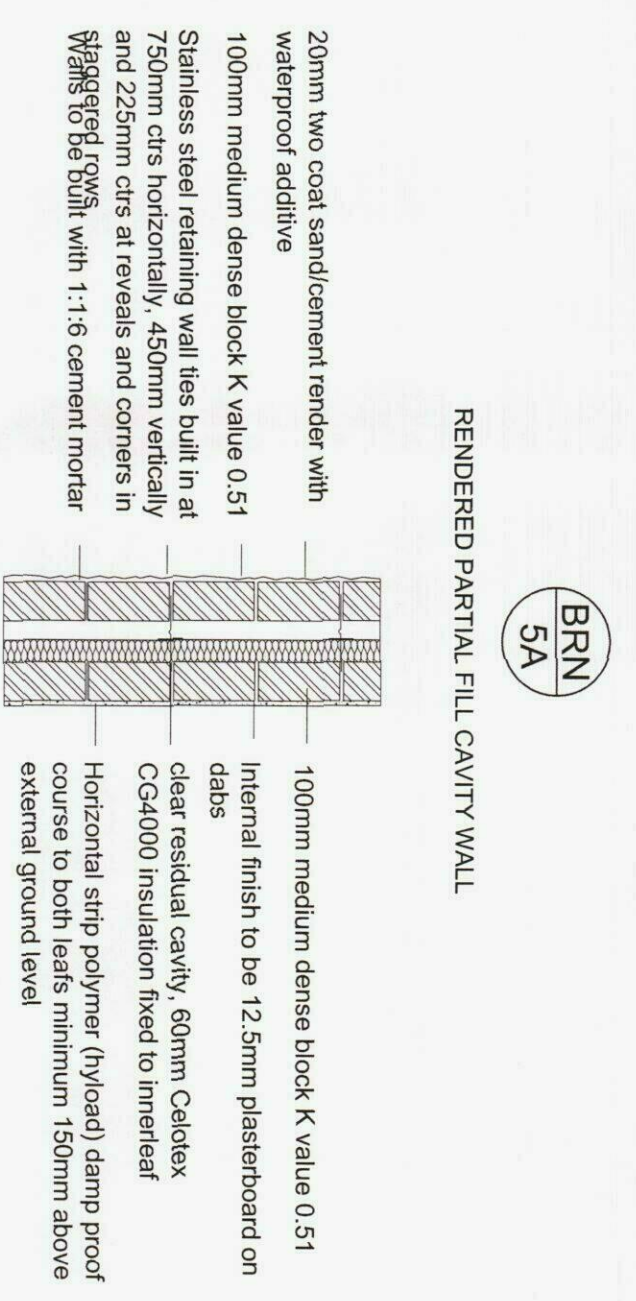


14 PROPOSED WALL SECTION THRU' 1:20

JOIST BUILT INTO EXTERNAL WALL

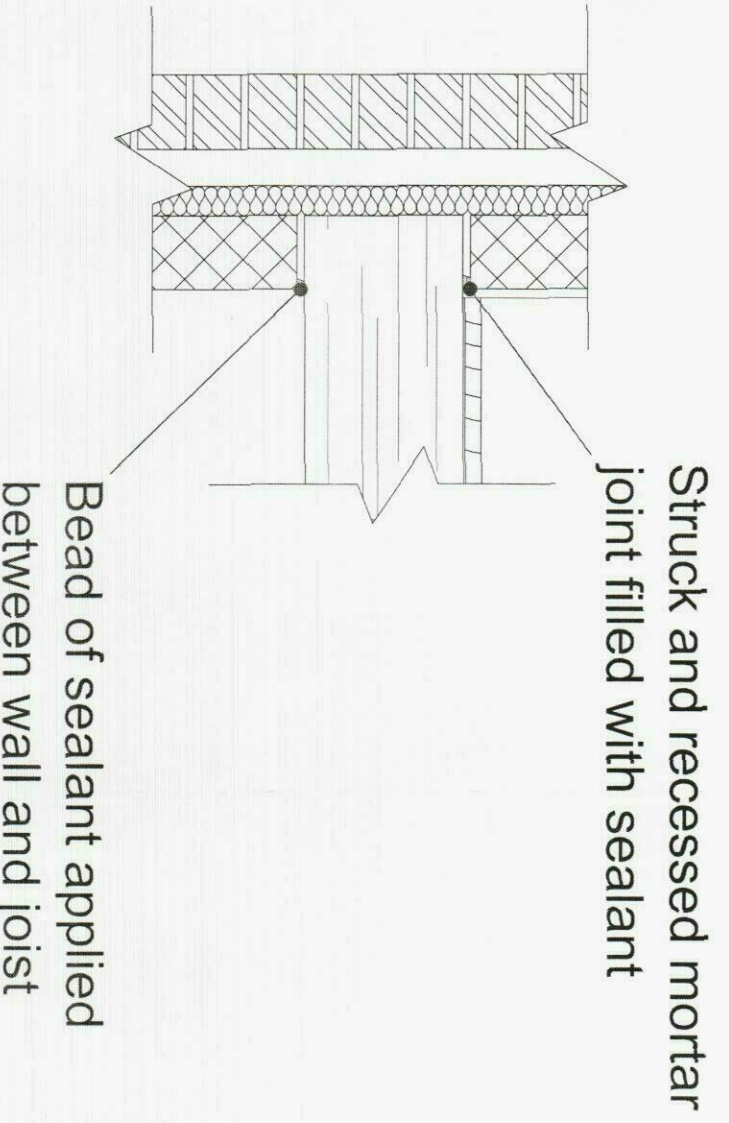


DETAIL 'C' (OPTIONAL)


FLAT ROOF / WALL ABUTMENT

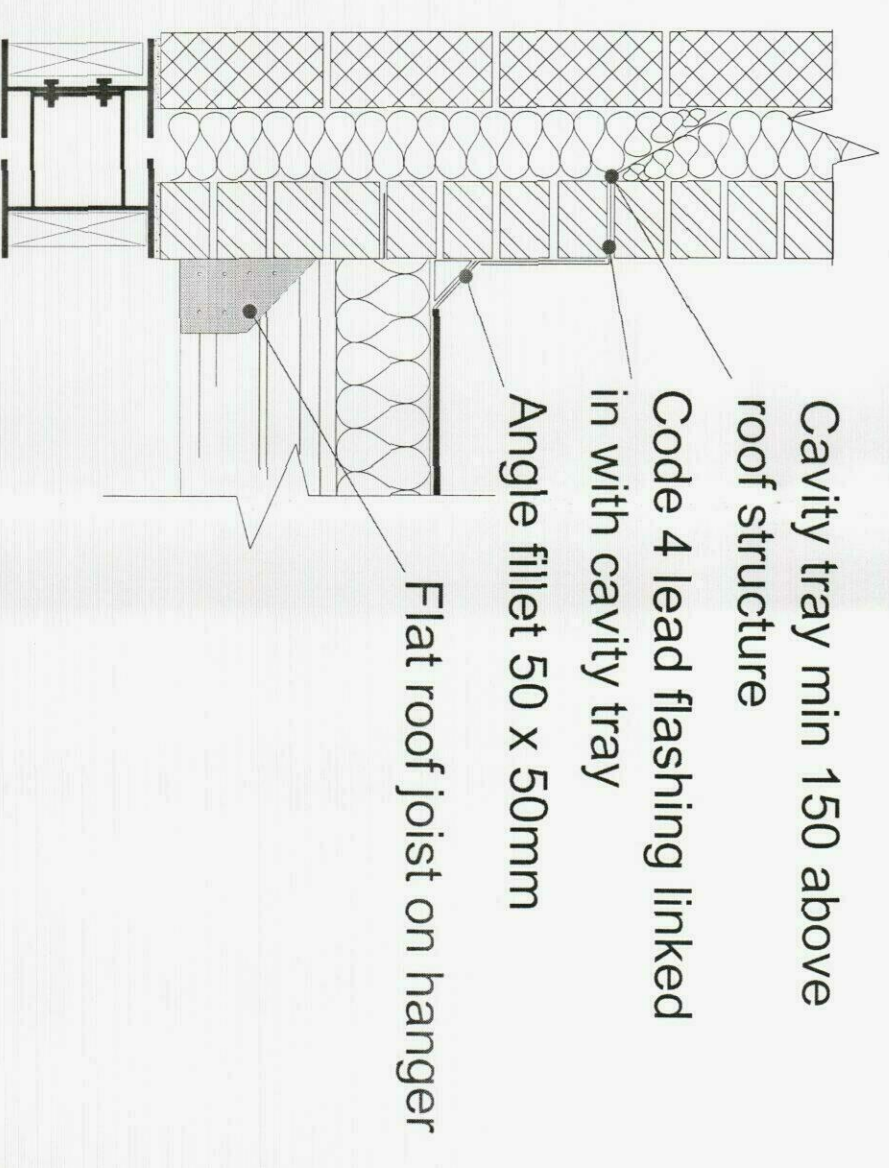

DETAIL 'F'

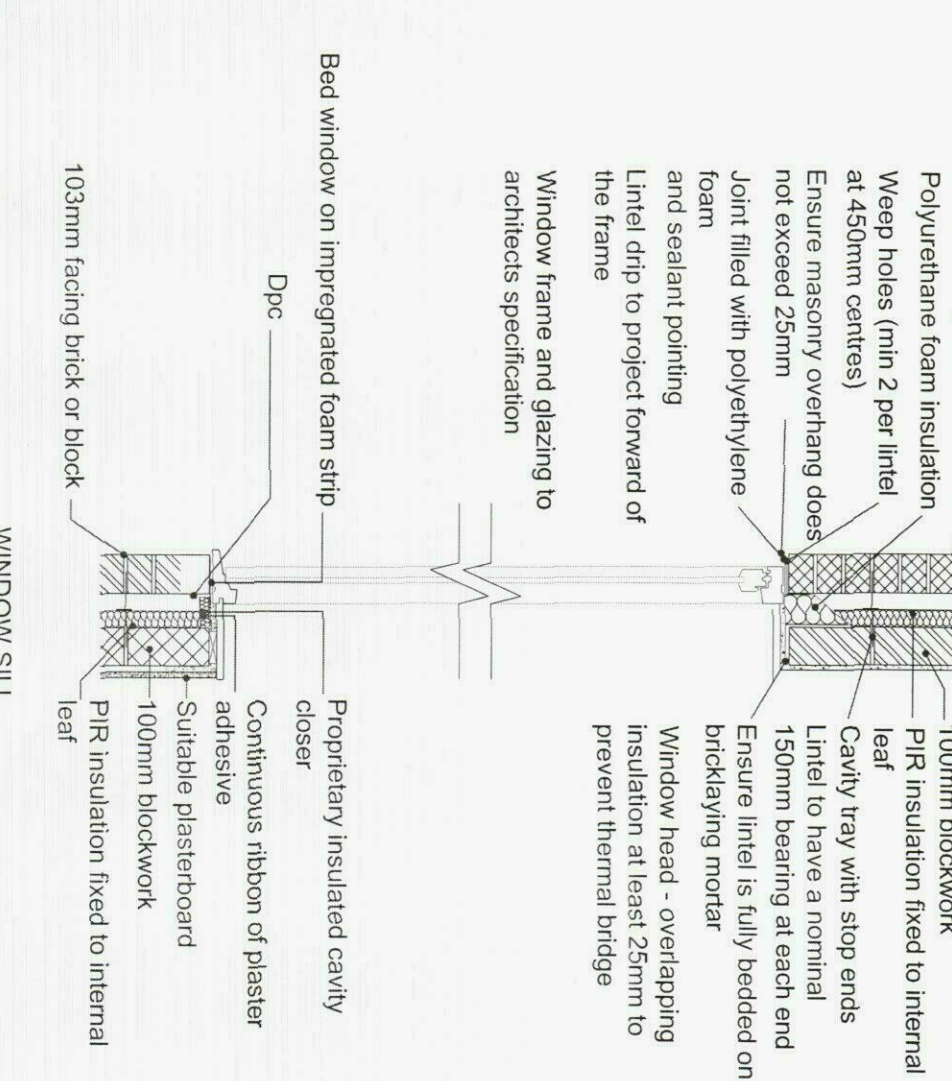

16 PROPOSED DETAIL 'F' 1:20

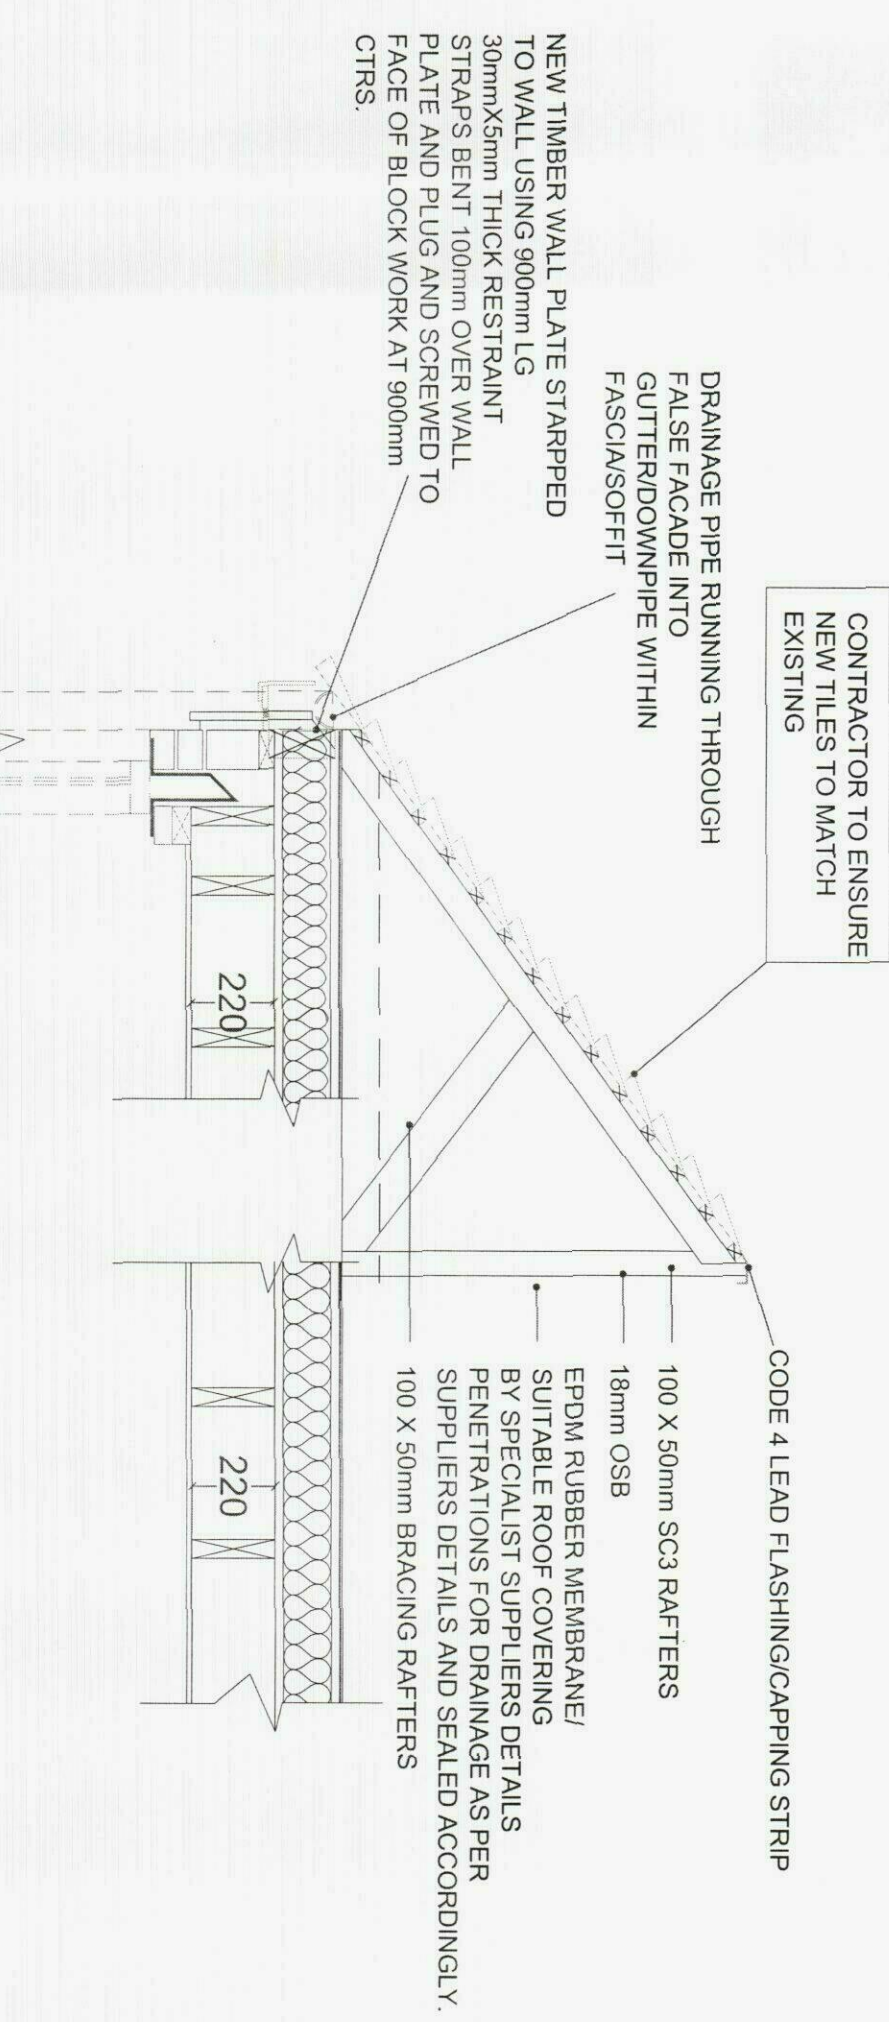

17 PROPOSED ROOF SECTION 1:20

• DENOTES ATTACHED BUILDING REGULATION NOTES
• DENOTES ITEM NO.

NOTE:
DRAWING: INGRAM 01A TO BE
USED IN CONJUNCTION WITH
ASSOCIATED BUILDING
REGULATIONS NOTES
INGRAM/BRN
DIRECTIONAL NORTH ARROW
SHOWN ON BLOCK & LOCATION
PLANS INGRAM/BLP.

PROPOSED SINGLE STOREY SIDE EXTENSION

INGRAM 01A
11 MAR 2015
RECEIVED
C INGRAM
89 VICTORIA ROAD, EMSWORTH
HANTS, PO10 7NJ