

Scur Architects
82 Southview Road
Haverhill
AL5 1SD 02 333989
email: scur@scur.co.uk
architects # designers project managers



Notes:
All drawings to be read in conjunction with all other drawings as noted on issue sheet.


Application Boundary:

SITE AREAS SCHEDULE (D0160)

TYPE	m ²
DEMISED SITE AREA	4199
BUILDING FOOTPRINT	319
GIA	546
GEA	637
DINING AREA	238

PARKING SCHEDULE

TYPE	No.
GENERAL	42
ACCESSIBLE	02
RESERVE BAY	02
TOTAL	46

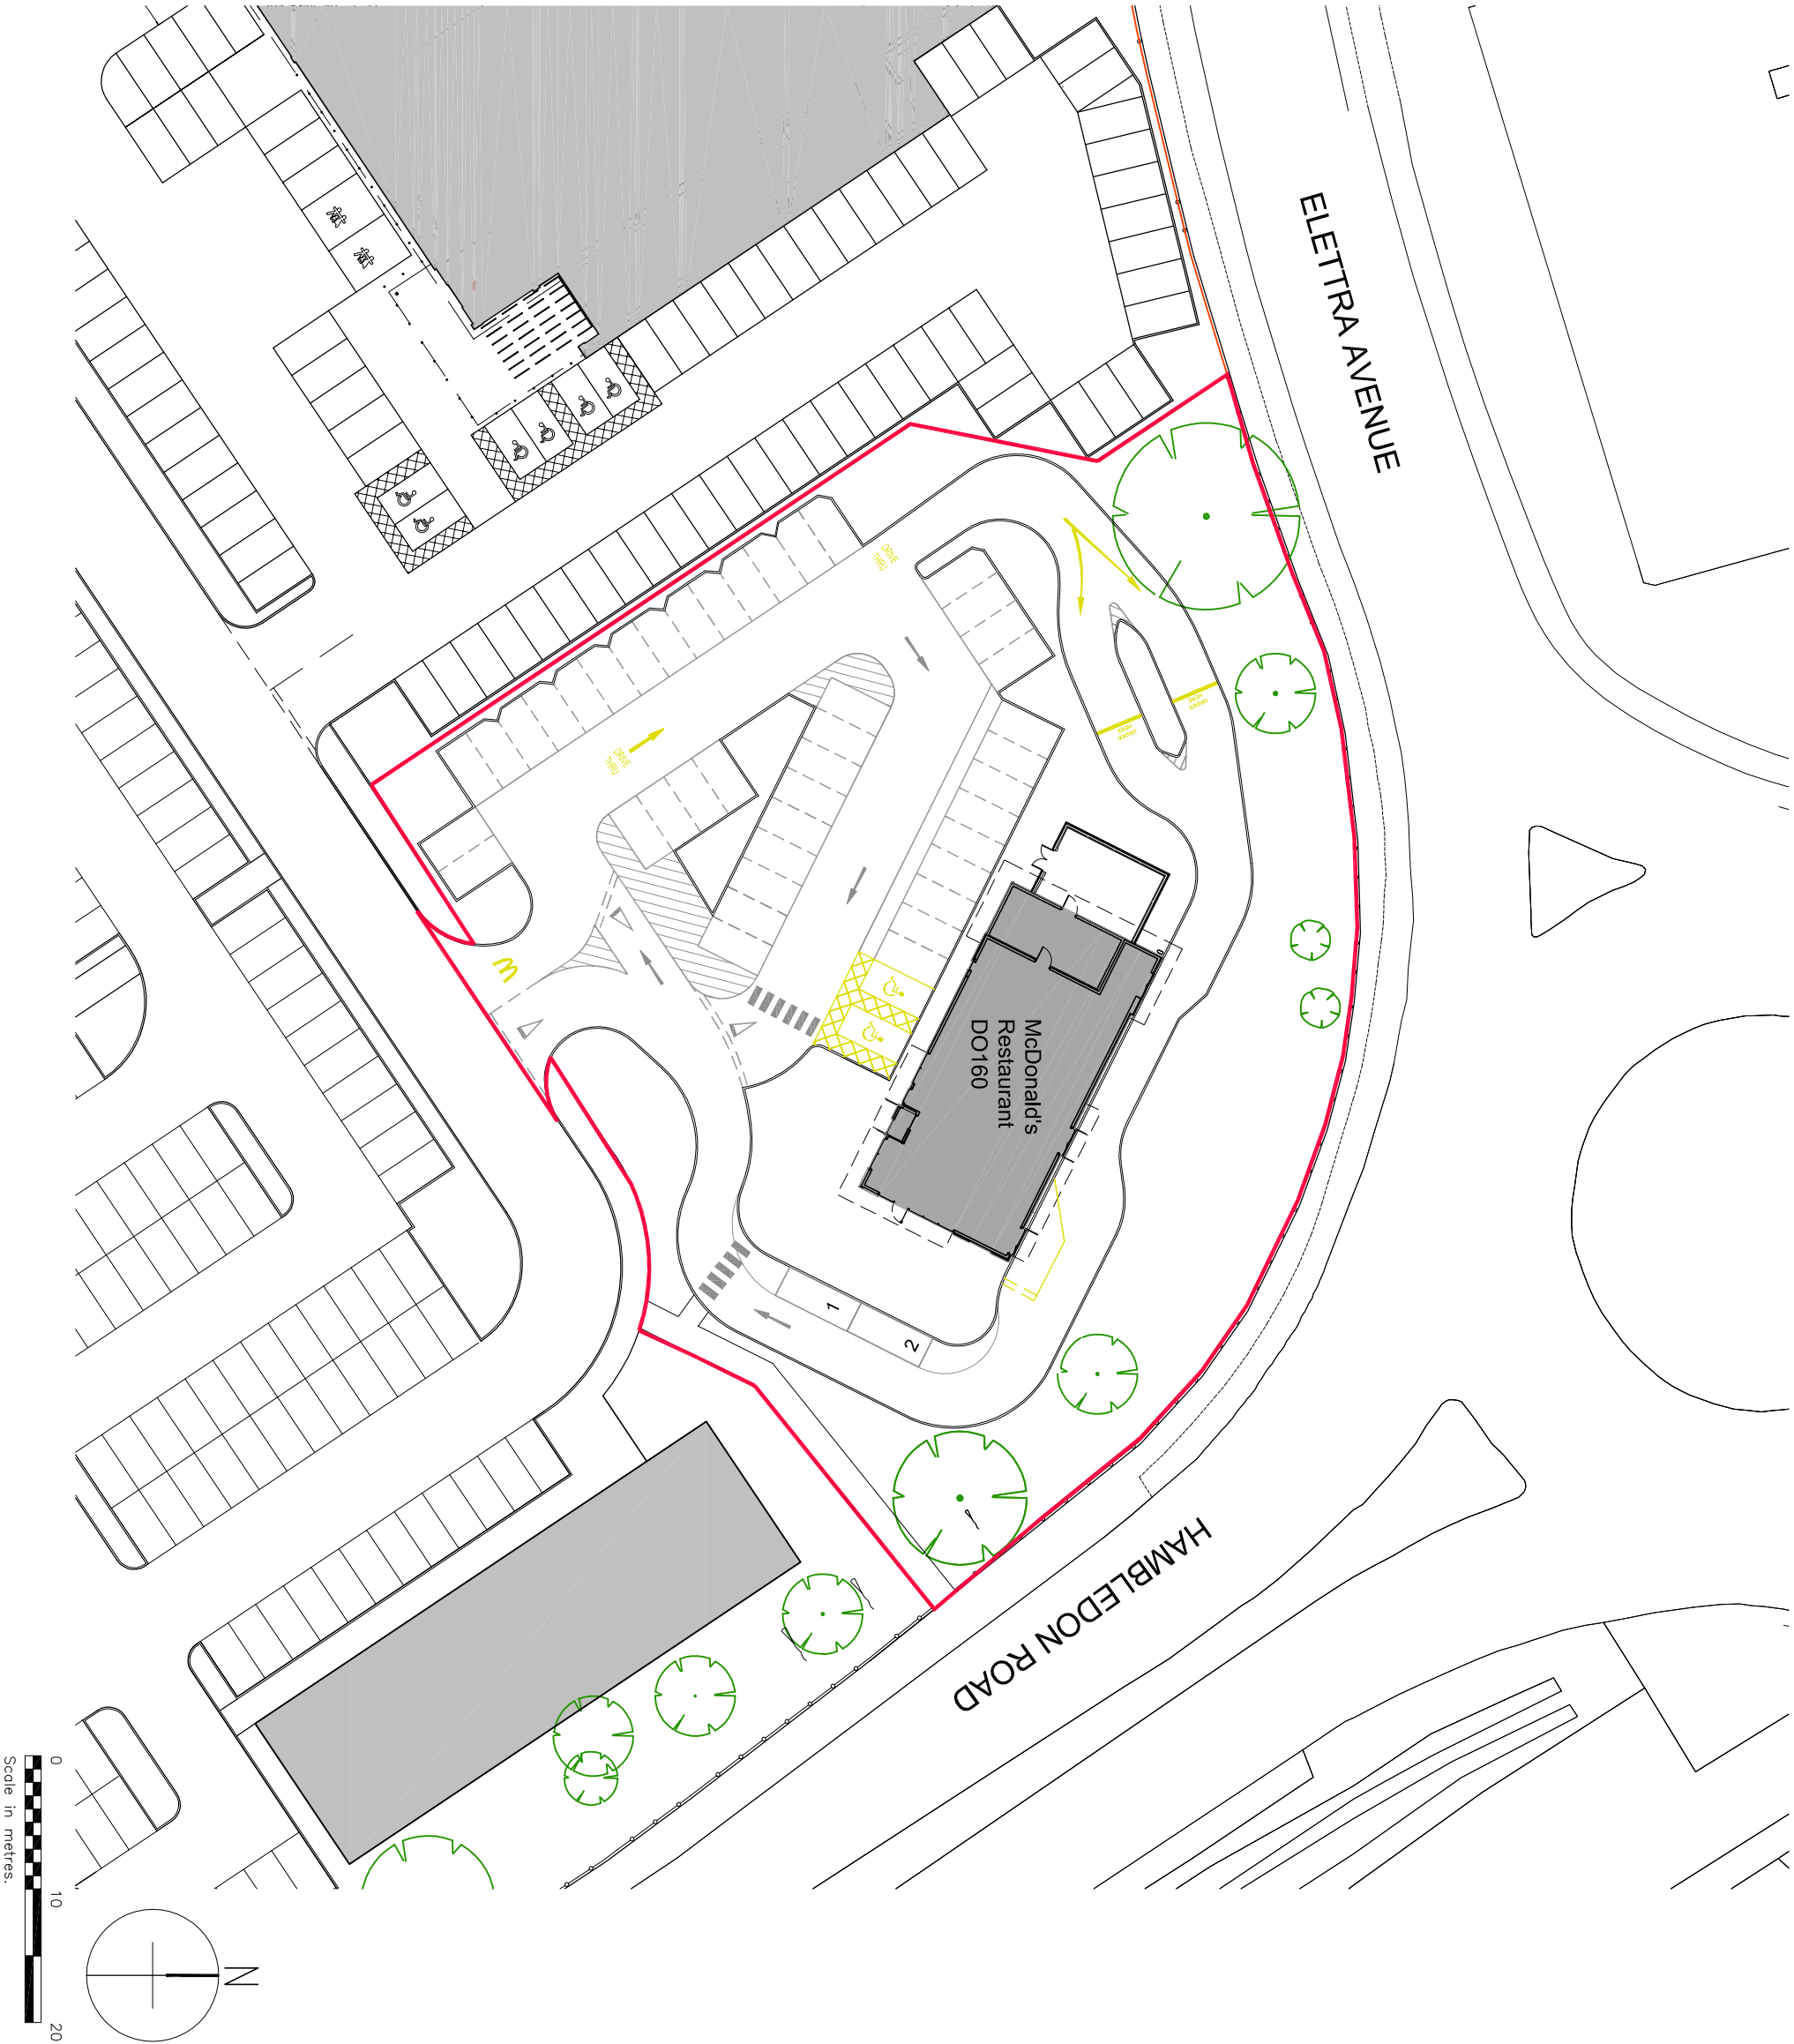

D0160

B	12.06.1205	Updated to latest Developer Base Plan.	TA	JK
A	13.05.1205	Updated to latest developer base drawing.	JK	-
REV.	DATE	DESIGN RESPONSE	BR.	CHECKED

GENERAL NOTES:
All works are to be undertaken in accordance with the Building Regulations and the latest British Standards. All work in accordance with the manufacturer's recommendations. All dimensions to be checked on site prior to construction. All risks assessed to comply with the designer's responsibility under the Construction (Design Management) Regulations 2007.

PROPOSED DEVELOPMENT AT


STORE No :-

Eleetra Avenue
WATERLOOVILLE
8212

ON BEHALF OF :-
McDonald's Restaurants Ltd

DRAWING TITLE :-
Block Plan

DRAWN BY BV	CHECKED BY JK	DRAWING NO. 6449-PL-002	REV. NO. B
SCALE & DATE 1:500@A3 April 2015			

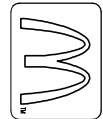

Scur Architects
82 Southview Road
Haverhill
AL5 1SD 02 333989
email: scur@scur.co.uk
architects # designers project managers



© Copyright McDonald's Restaurants & Scur Architects