


**DIMENSIONS TO BE CHECKED ON SITE
SCALING ONLY FOR LOCAL AUTHORITY PURPOSES**


NOTES:

This drawing is to be read in conjunction with the clients standard specification, Structural Engineers and Mechanical & Electrical engineers design and details. Do not scale off this drawing. Use figured dimensions only. All dimensions discrepancies to be brought to the immediate attention of Design Team.

3no. Car parking spaces (including one in the garage)

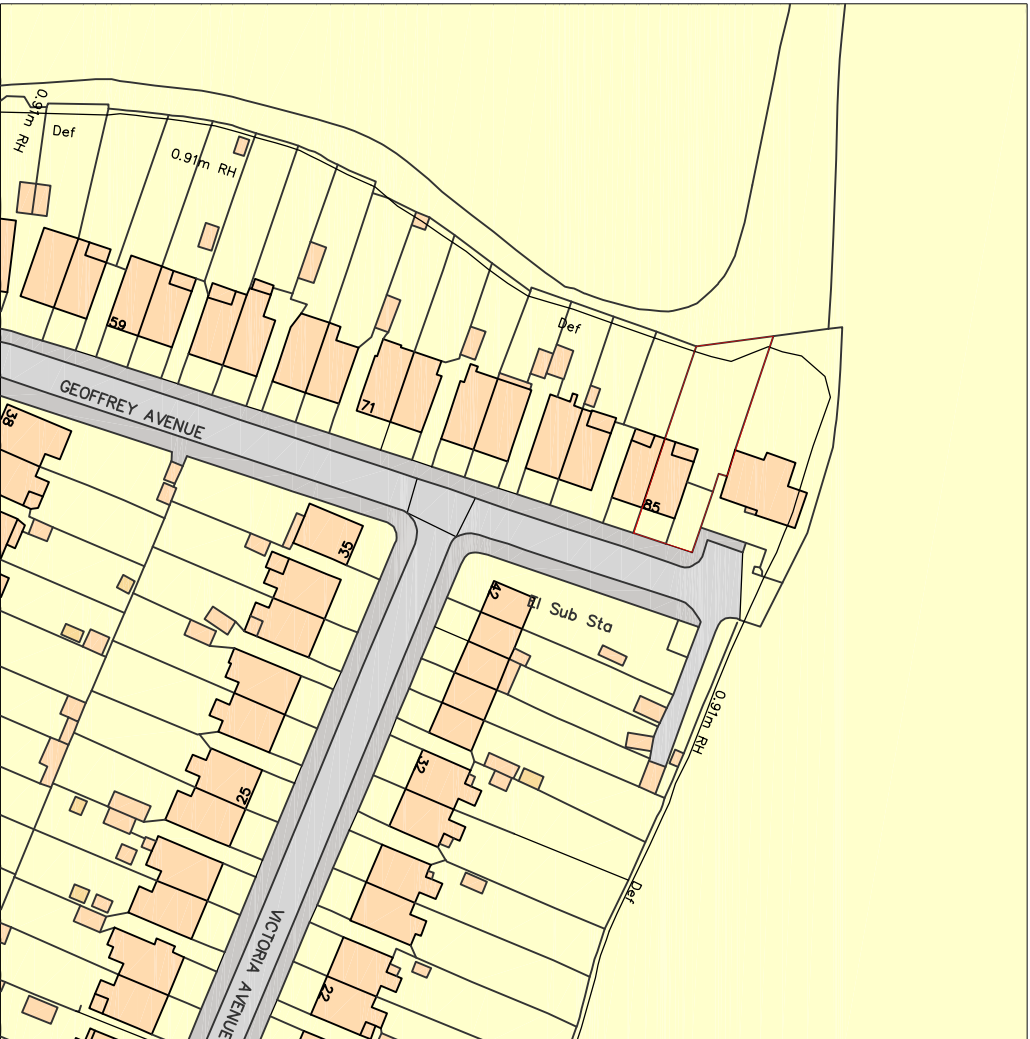

Crown copyright, All rights reserved. 2013. License number 0100031673

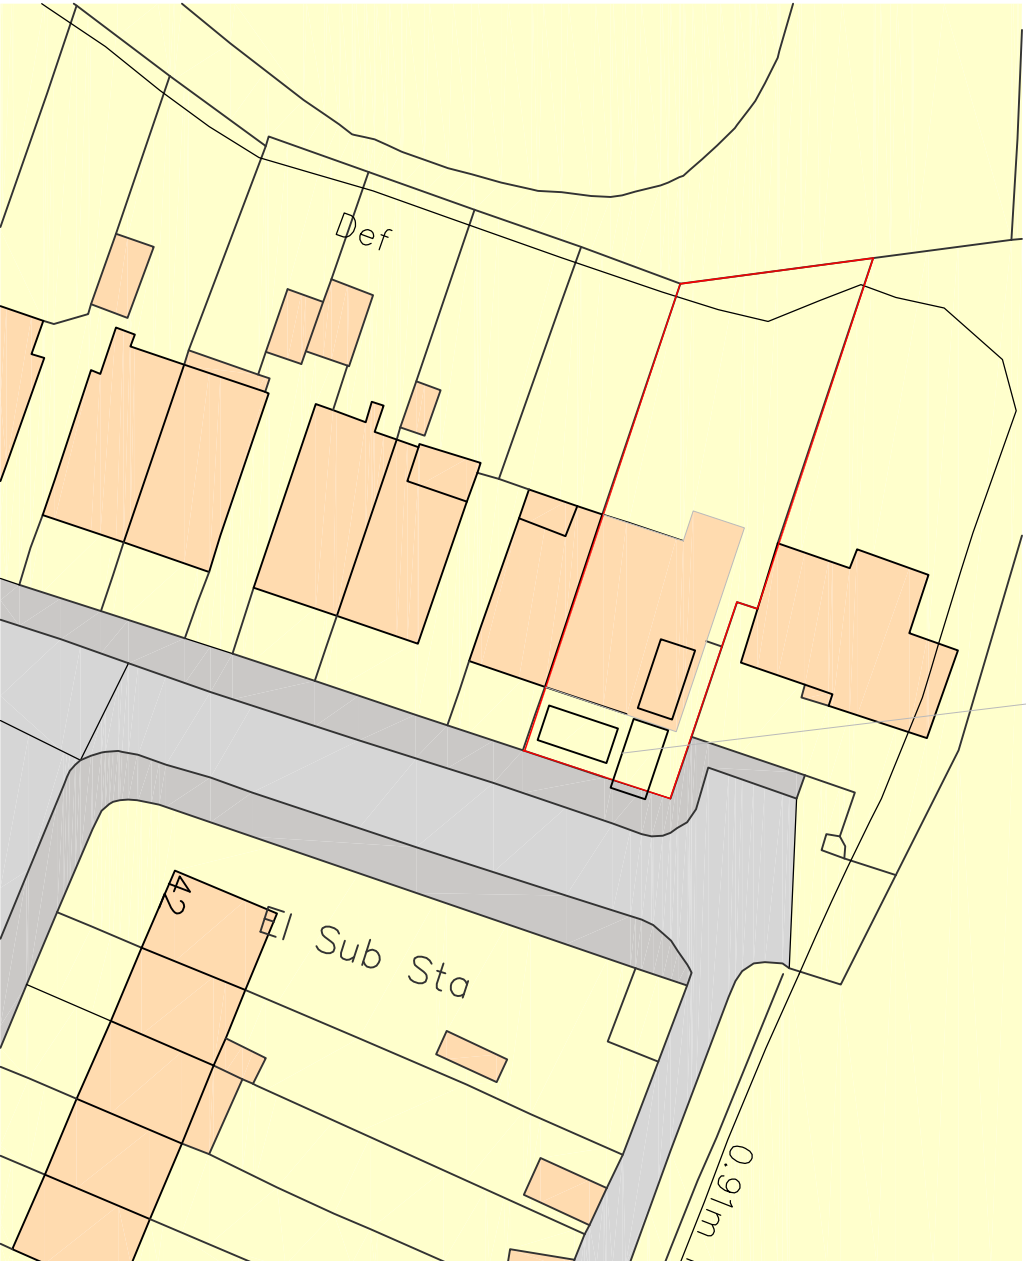

Block plan amended to show proposal and car park spaces

25 July '14

REVISION:	DESCRIPTION:

DATE:

PROJECT:

HOUSE EXTENSION FOR MR ALI OZDEMIR
85 GEOFFREY AVENUE,
WATERLOOVILLE,
PO7 5BH.

DRAWING TITLE:

EXISTING OS PLAN AND BLOCK PLAN

DRAWING NO:

DATE:

14.GA.P100

July'14

APPROVAL	INFORMATION	TENDER	CONSTRUCTION

—

PLANNING APPLICATION

OS MAP
(SCALE 1:1250 @ A3)

BLOCK PLAN
(SCALE 1:500 @ A3)