


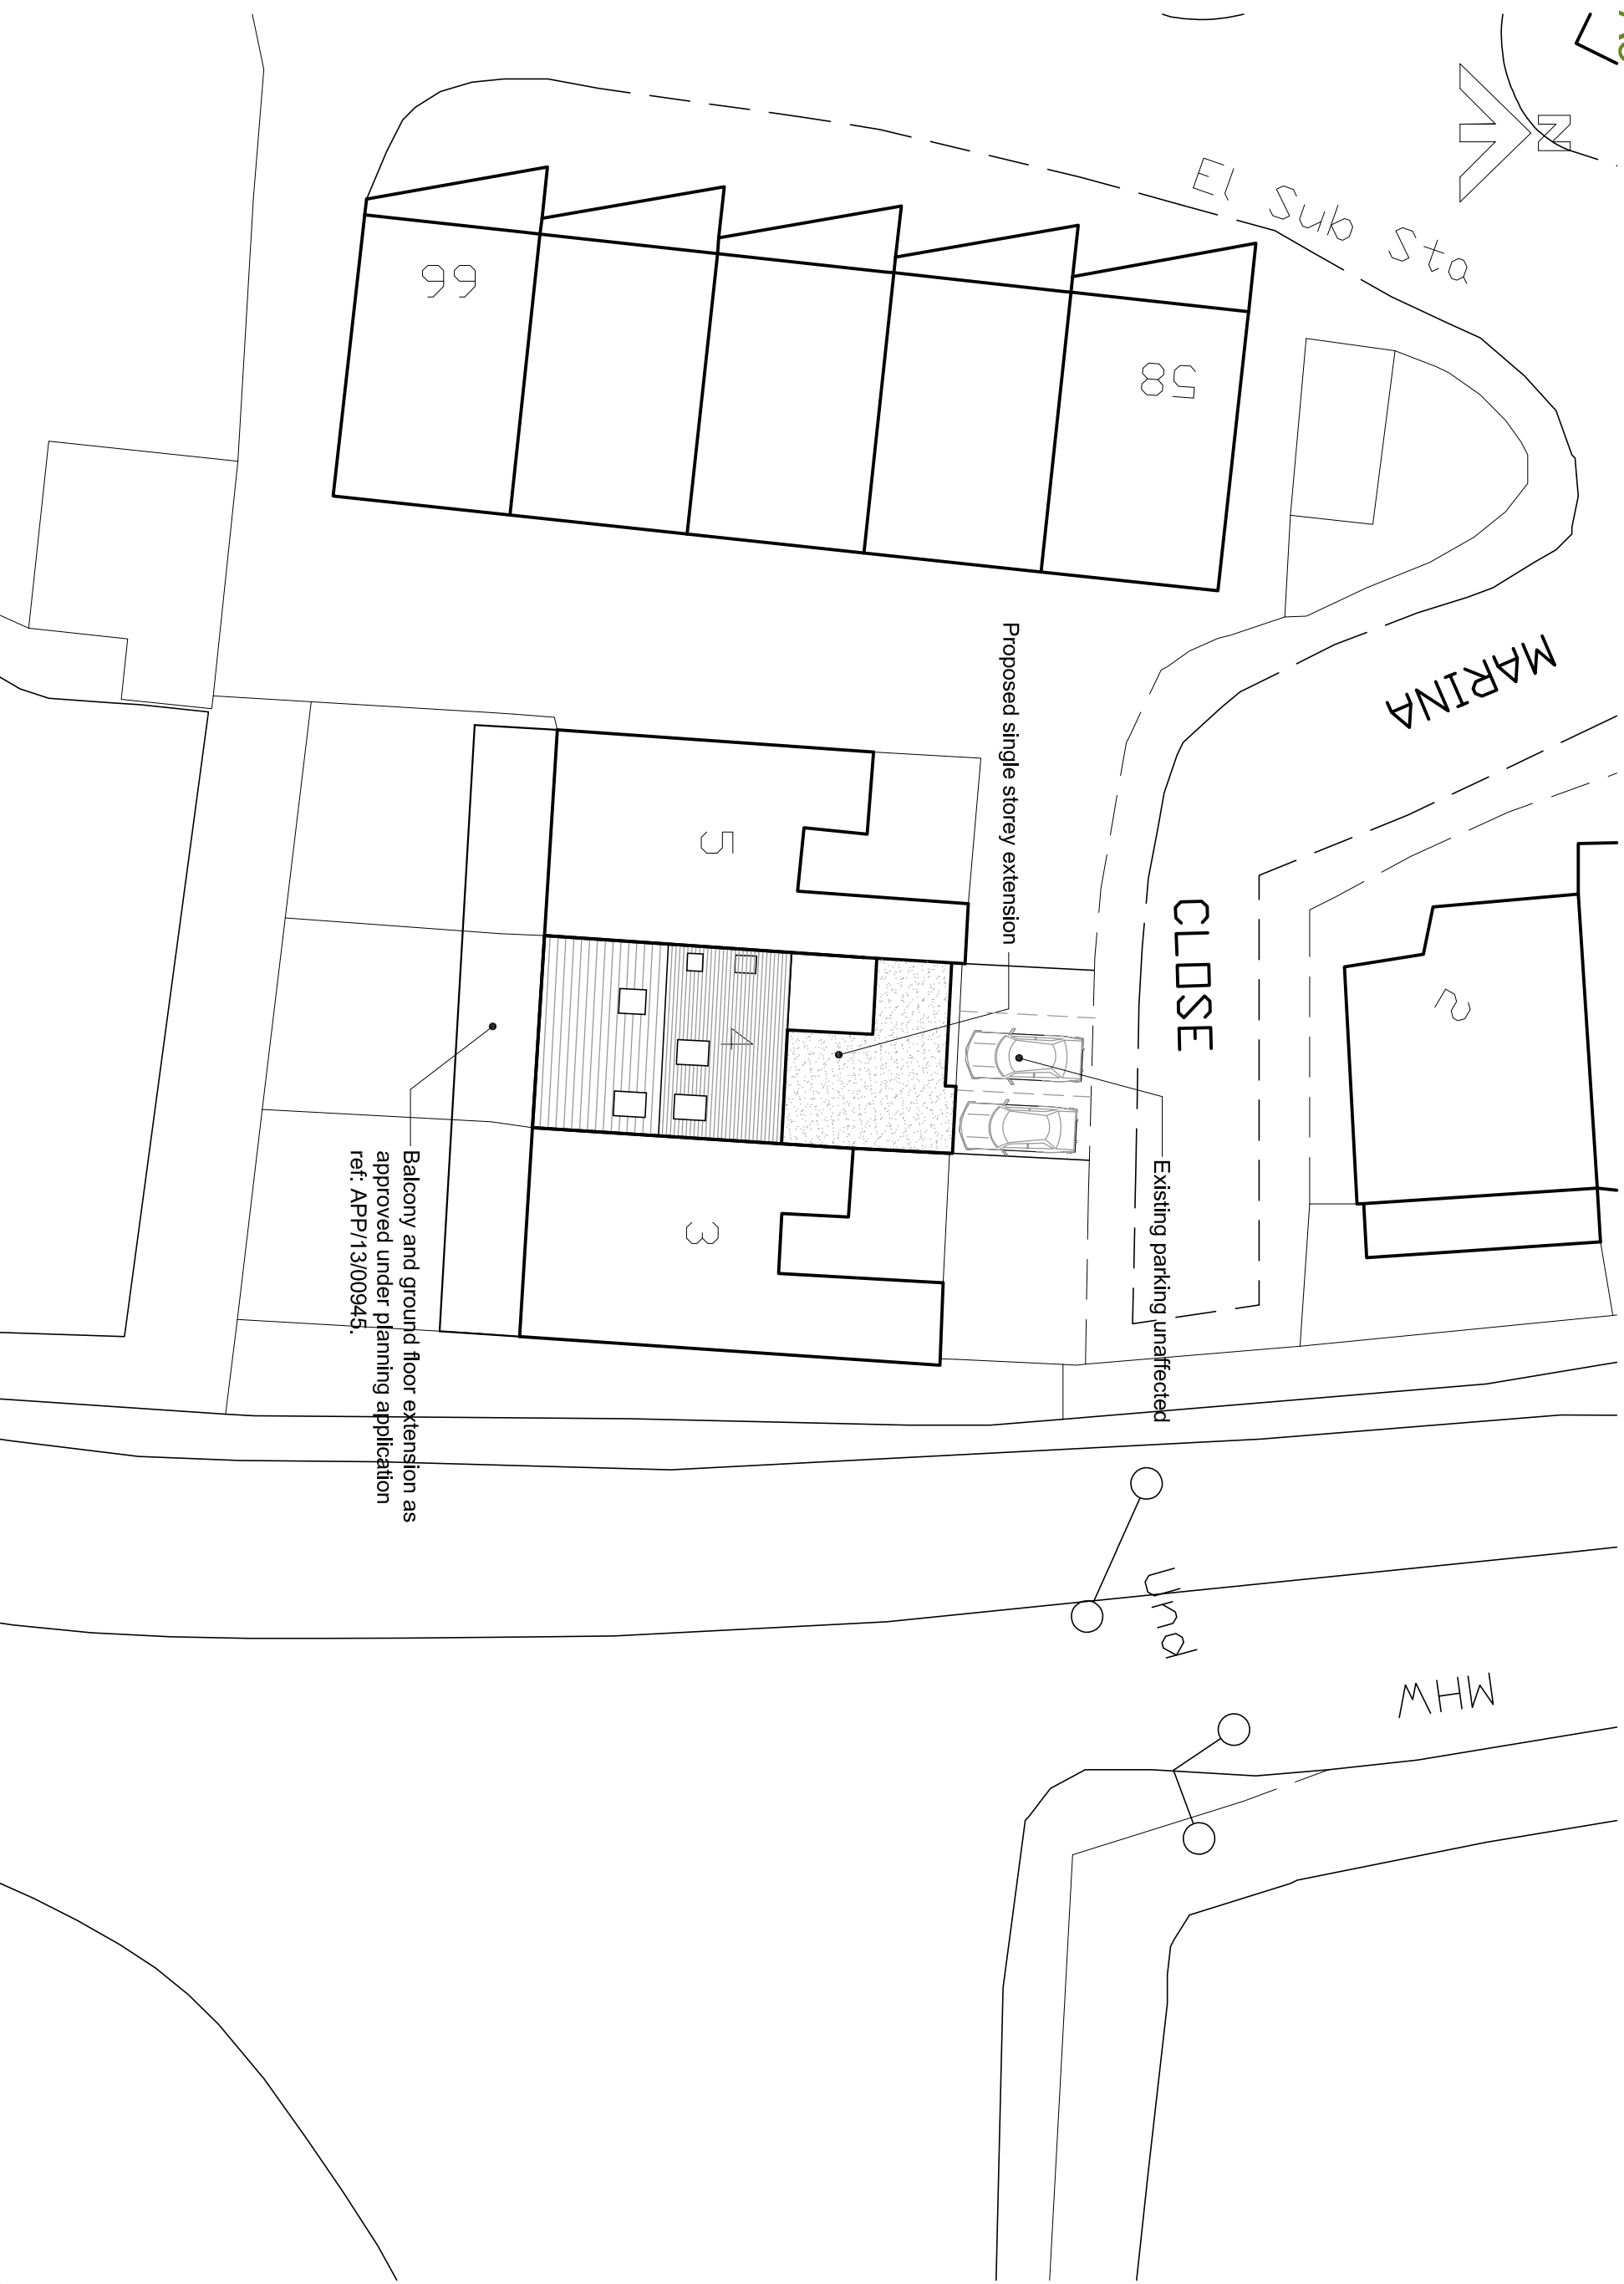

Client: Mr & Mrs Timms			
Address: 4 Marina Close, Emsworth, PO10 7BG.			
Drawing title: Block Plan			
Scale: 1:200	Date Drawn: 17.06.14	Drawn by: JAS	
Job No: 0158	Dwg No: PL05	Rev: A	
Status: Planning Submission			