



HAVANT BOROUGH
COUNCIL
- 8 SEP 2015
RECEIVED

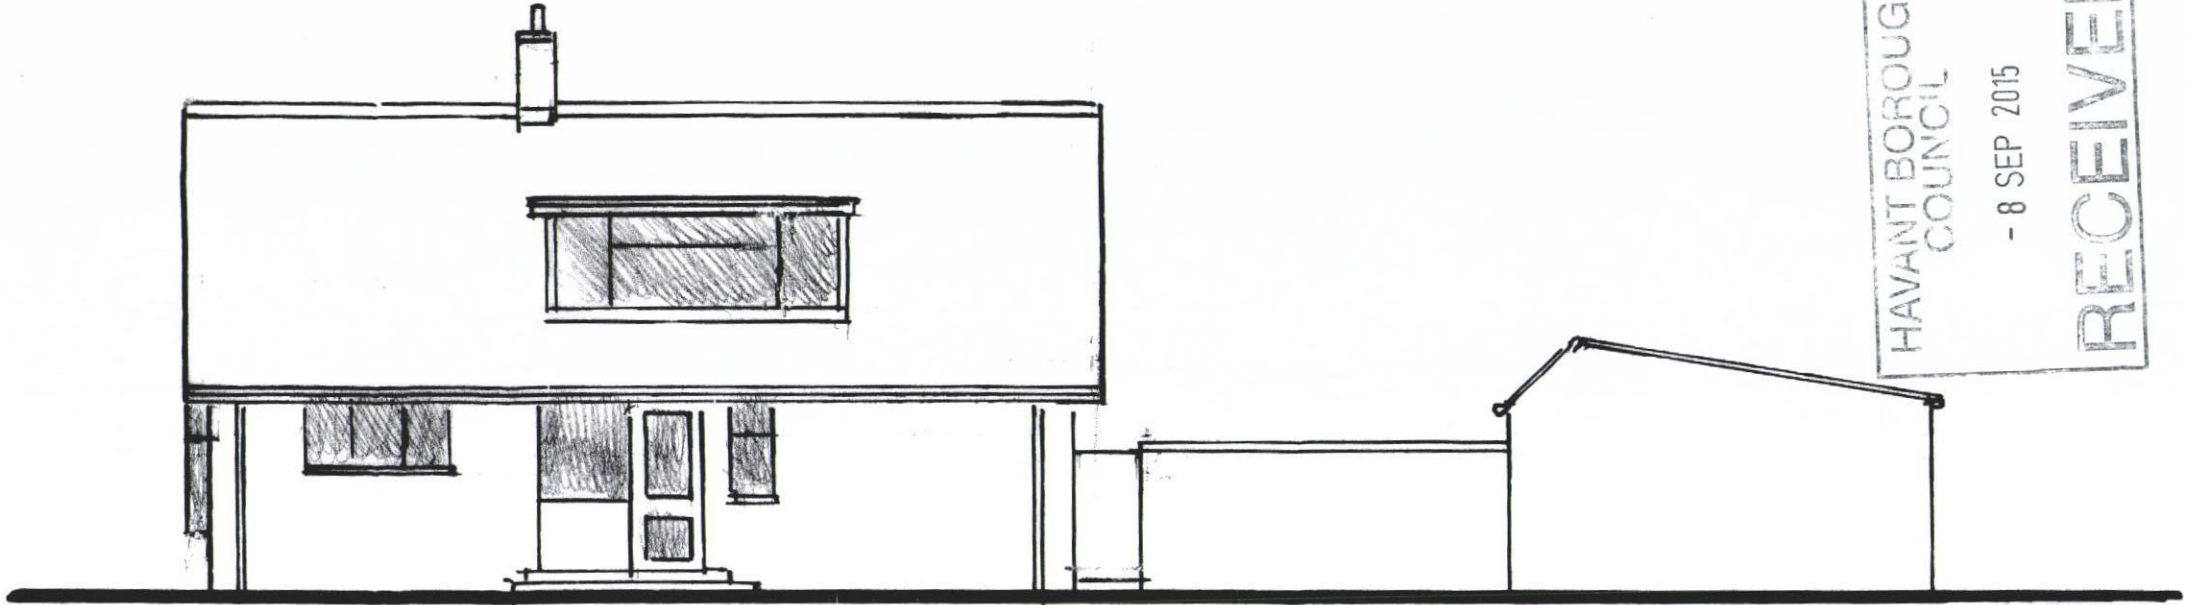

WEST

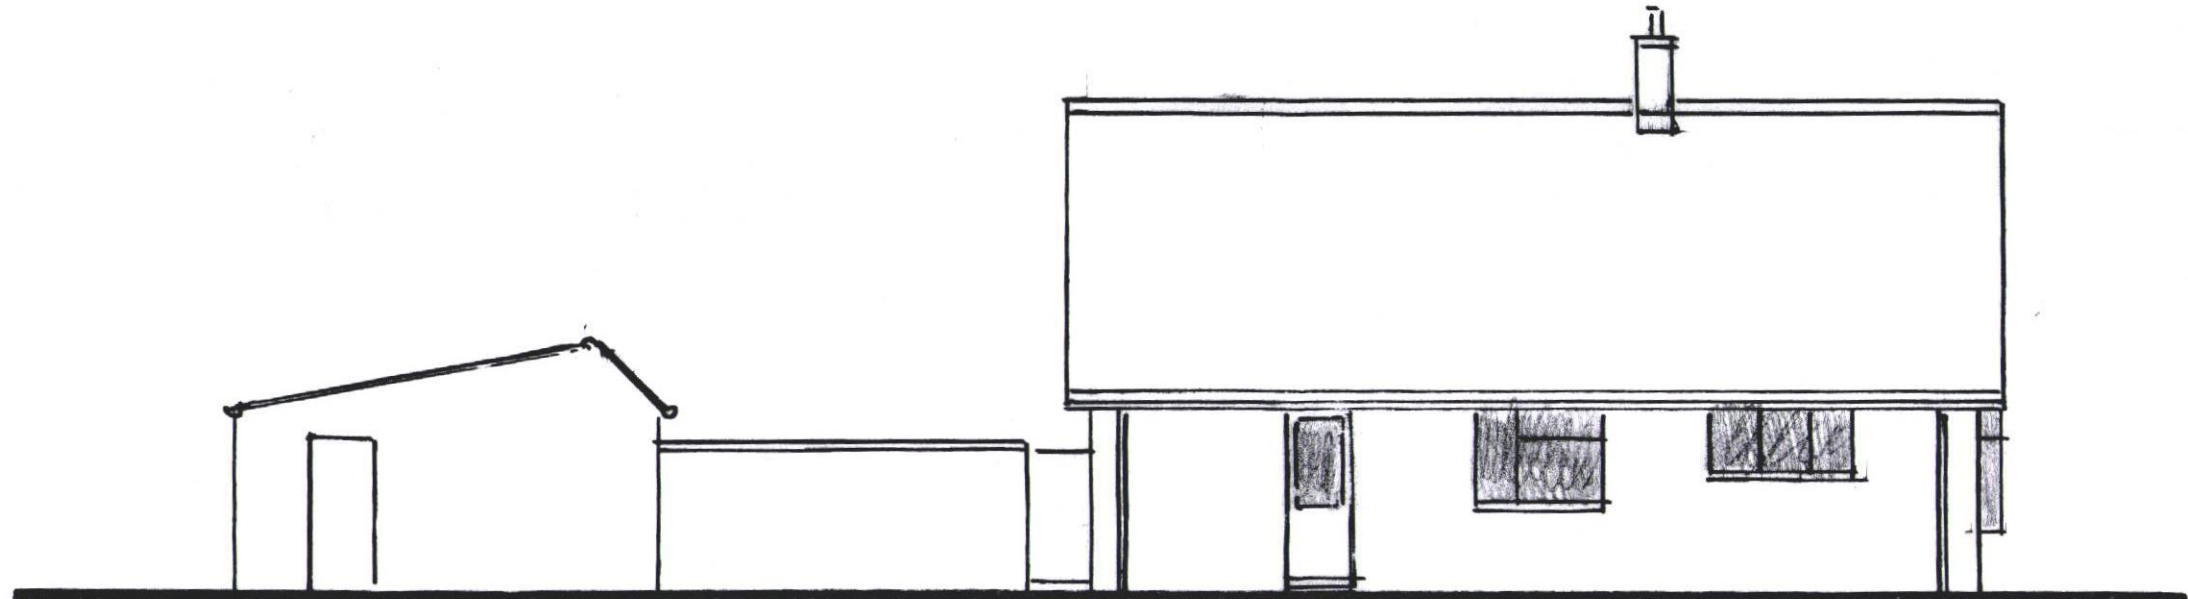

PROPOSED ANNEXE AT
12 GOODWOOD CLOSE, WATERLOOVILLE, PO8 8BG

DRG No 8

EXISTING ELEVATIONS

1:100

EAST