



950E

975E

1000E

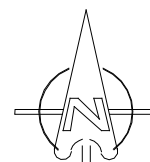

Indicative

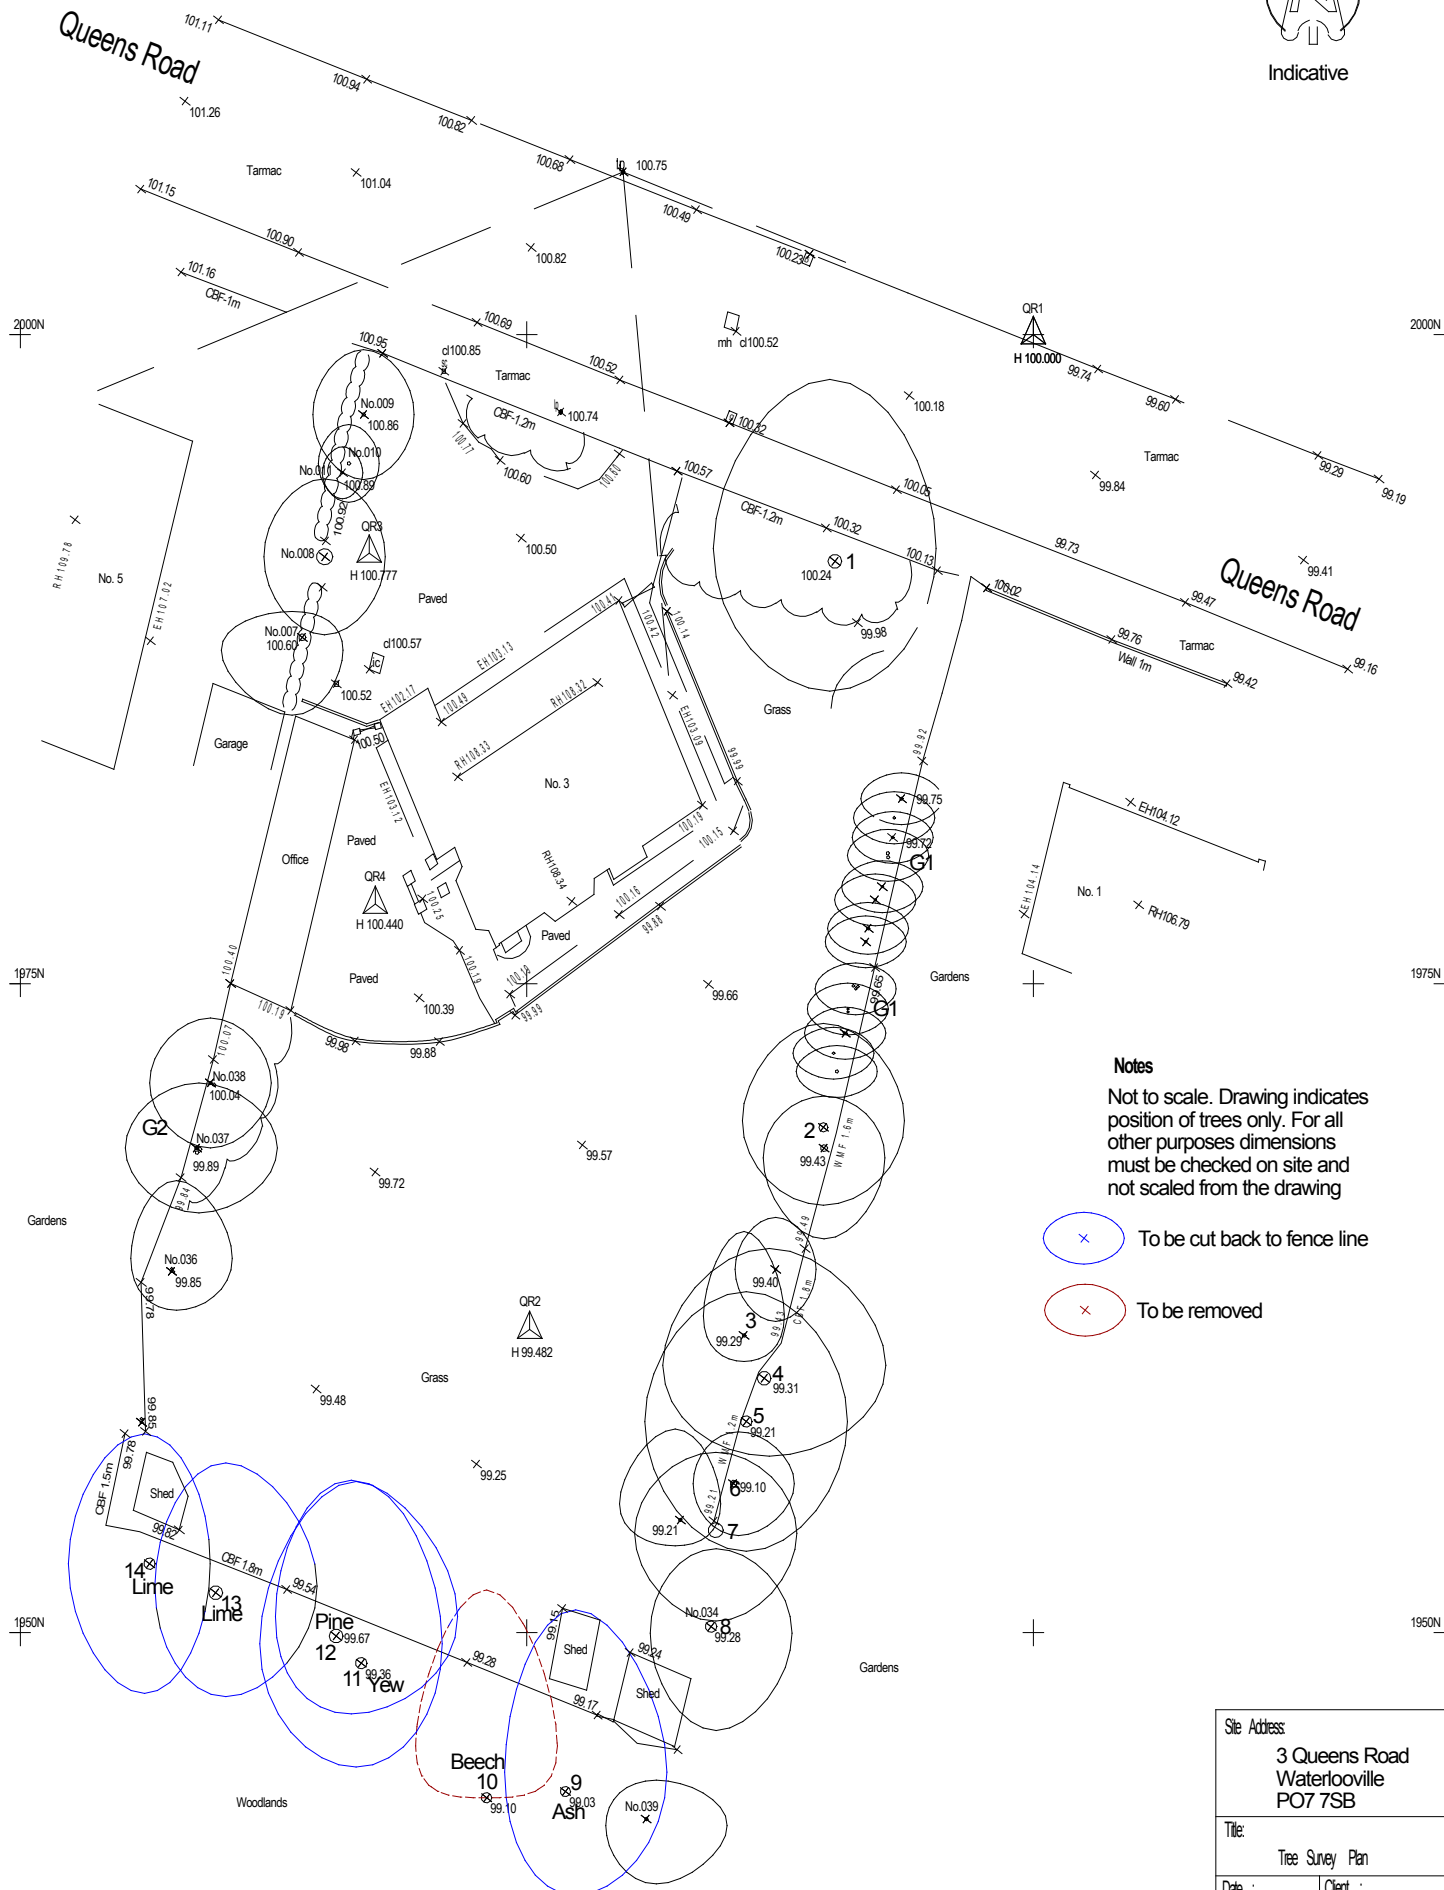**Notes**

Not to scale. Drawing indicates position of trees only. For all other purposes dimensions must be checked on site and not scaled from the drawing

- x To be cut back to fence line
- x To be removed

Site Address:
3 Queens Road
Waterlooville
PO7 7SB

Title:
Tree Survey Plan

Date : 16/07/2015 Client : Cook

Scale : Drawing No : 0323-15