




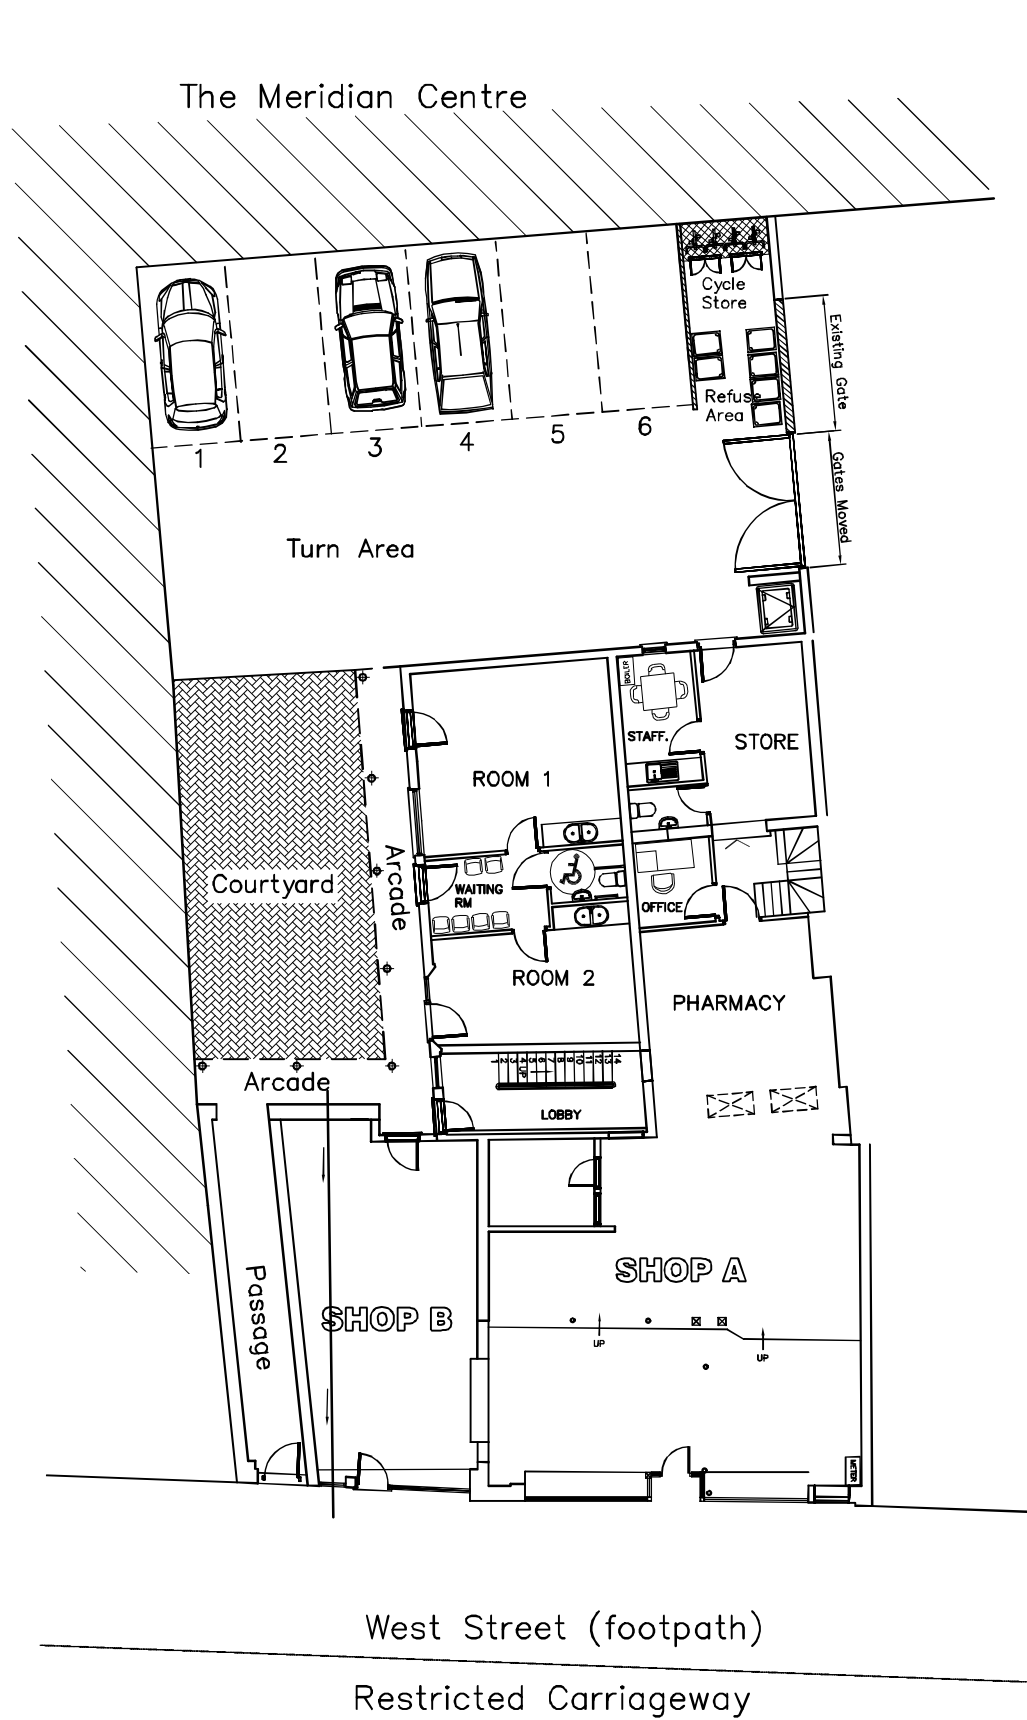

GROUND

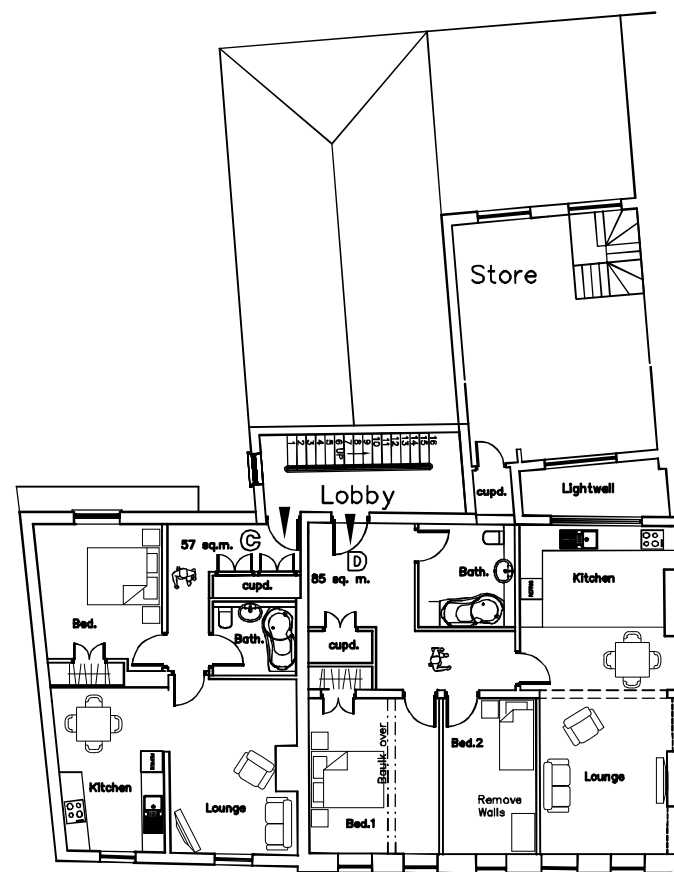


FIRST

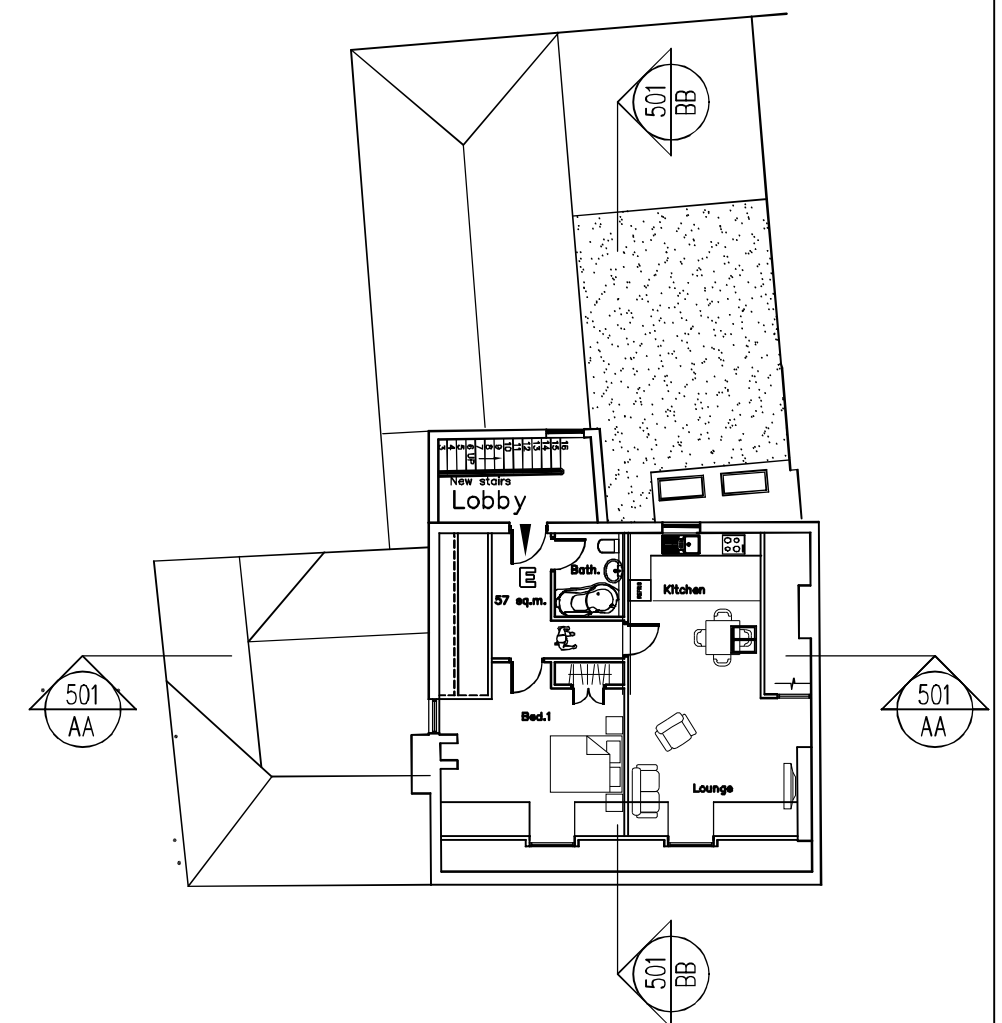

SECOND

Davies Pharmacy
West Street, Havant
PO9 1PF

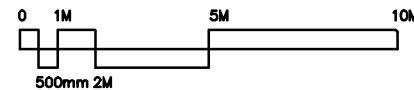

APPROVED PLANS
AS APP/13/00891

Revisions
A.
B.
C.

Martin Critchley
Chartered Architect
7 North Street
Havant, Hampshire, PO9 1PW
023 92 474 919
critchleyarchitect@hotmail.com

Scale A1=1:100
Date 16/07/14
Drawn MHC/HIL

1317-311 0