



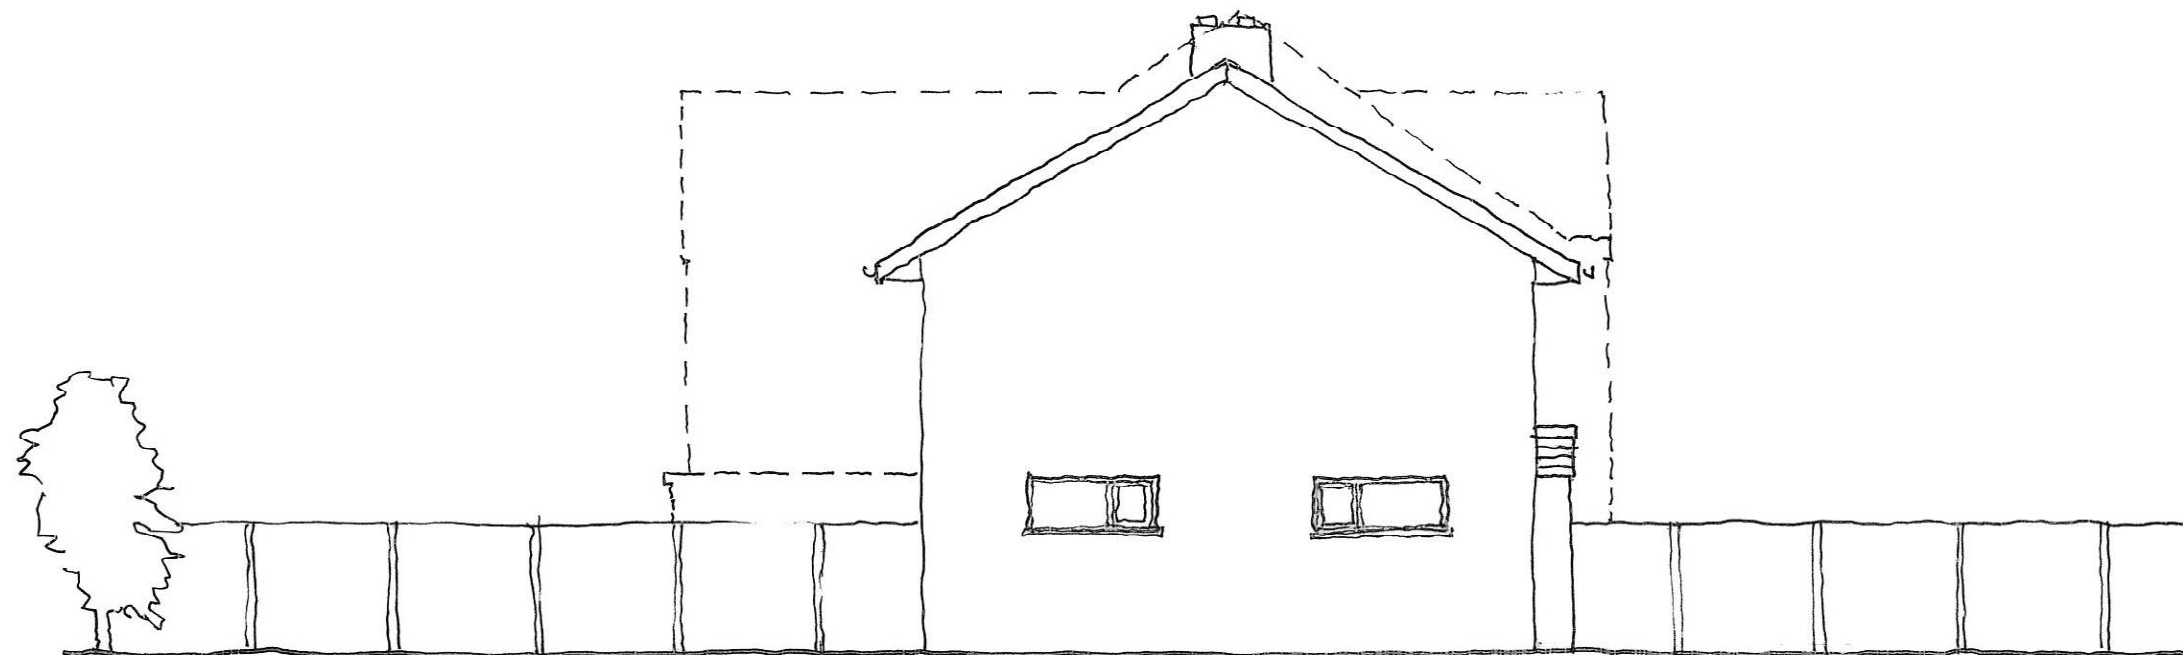

SOUTH - SIDE ELEVATION - EXISTING

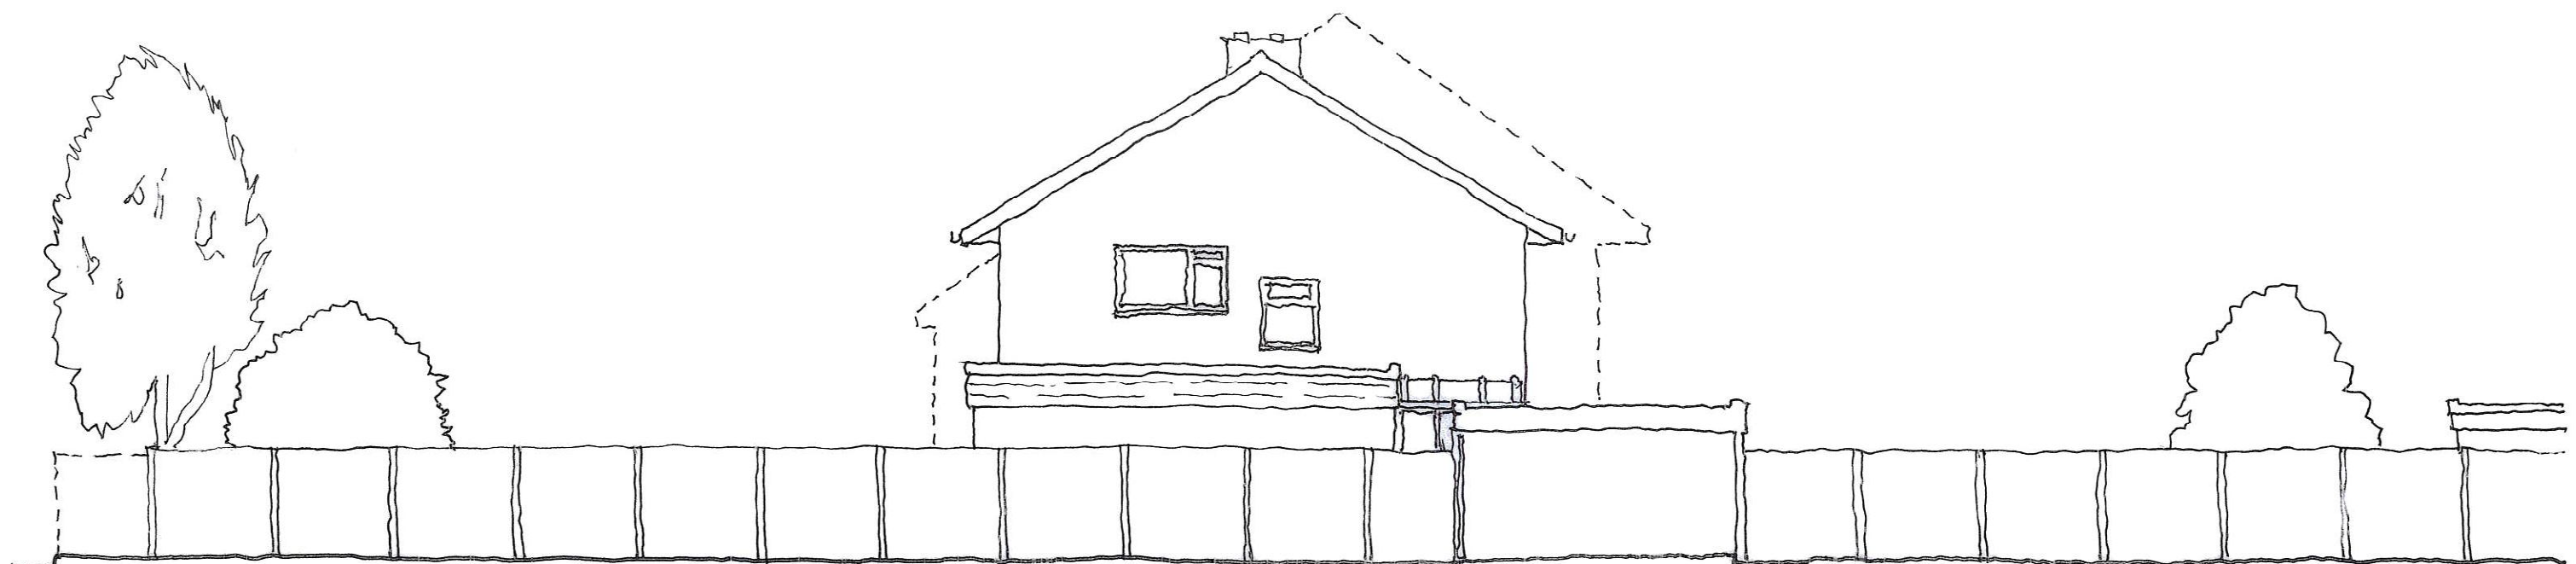

NORTH - SIDE ELEVATION - EXISTING