


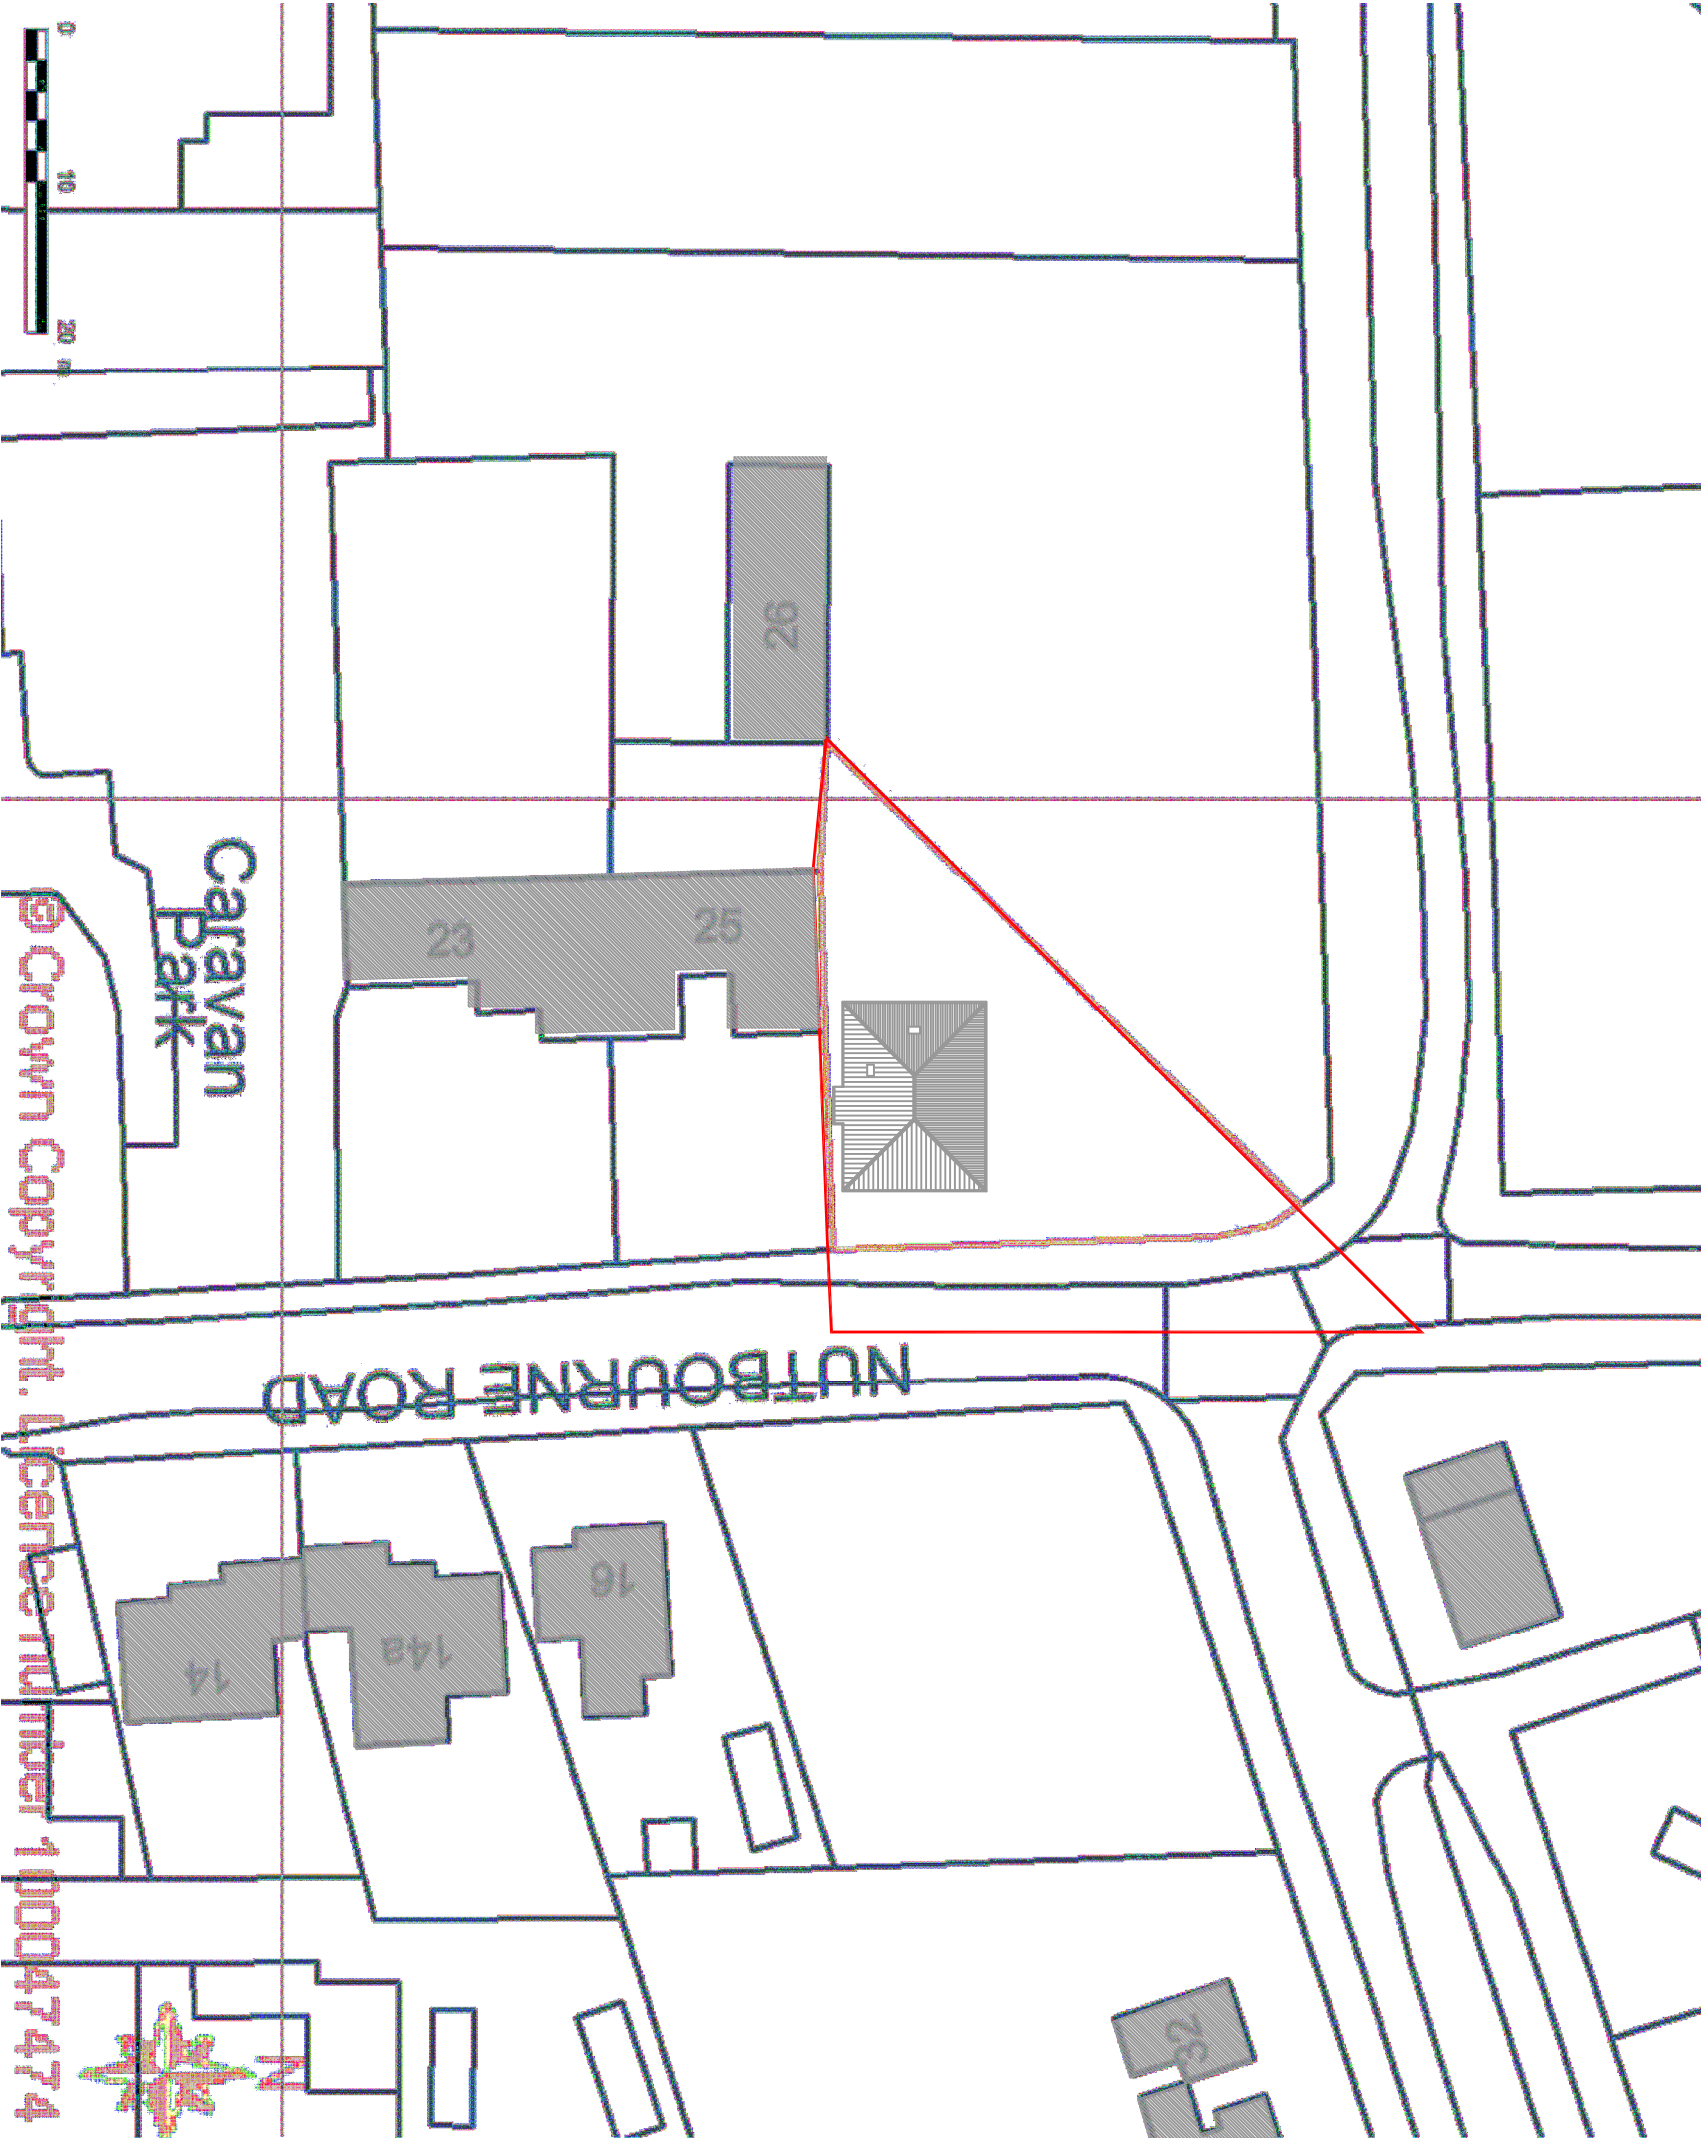

REVISION A: AMENDED - March 15 - PG

SCALE TITLE

1/500 Proposed Bungalow

DATE

Sept. '14 27, Nutbourne Road
Hayling Island

CONTRACTOR MUST CHECK ALL
DIMENSIONS ON SITE ONLY. FIGURES
ARE TO BE VERIFIED FROM
THE ARCHITECT BEFORE PROCEEDING.

© COPYRIGHT

AUTHOR

PG

DETAIL

Block Plan

DRAWING No

13/64/B01

PETER GALLOWAY PARTNERSHIP



A R C H I T E C T S

HAVANT

TEL. 02392 483153

MDB. 07808 483362

E-MAIL: peter@pgpartners.co.uk