



Department of Planning and
Development
Havant Borough Council
Public Service Plaza
Civic Centre Road
Havant
Hampshire
PO9 2AX



Developer Services
Southern Water
Sparrowgrove House
Sparrowgrove
Otterbourne
Hampshire
SO21 2SW

Tel: 0330 303 0119

Email: developerservices@southernwater.co.uk

Your Ref
APP/15/00594
Our Ref
PLAN-010120
Date
25/06/2015

Dear Sir

Proposal: Two storey side extension. (Revised application.)

Site: 73 Linkenholt Way, Havant, PO9 4AS

APP/15/00594

Thank you for your letter of 12/06/2015.

The attached plan shows that the proposed extension lies over an existing 225mm public foul sewer. An investigation of the sewer is required to ascertain its condition, the number of properties served, and potential means of access, before any decision can be made as to whether it would be acceptable for the proposed development to be constructed over the sewer. Part H of the Building Regulations dictates that the matter is determined by the sewerage undertaker – in this case Southern Water. The applicant is advised to discuss the matter further with Southern Water, Sparrowgrove House Sparrowgrove, Otterbourne, Hampshire SO21 2SW (Tel: 0330 303 0119) or www.southernwater.co.uk.

Please also note there is 300 mm foul sewer within the site:

No development or new tree planting should be located within 3 metres either side of the centreline of the 300mm foul sewer and all existing infrastructure should be protected during the course of construction works.

No new soakaways should be located within 5 metres of a public sewer

Due to changes in legislation that came in to force on 1st October 2011 regarding the future ownership of sewers it is possible that a sewer now deemed to be public could be crossing the above property. Therefore, should any sewer be found during construction works, an investigation of the sewer will be required to ascertain its condition, the number of properties served, and potential means of access before any further works commence on site.

The applicant is advised to discuss the matter further with Southern Water, Sparrowgrove House Sparrowgrove, Otterbourne, Hampshire SO21 2SW (Tel: 0330 303 0119) or www.southernwater.co.uk.

Southern Water requires a formal application for any new connection to the public foul and surface water sewer to be made by the applicant or developer.



We request that should this application receive planning approval, the following informative is attached to the consent:

"A formal application for connection to the public sewerage system is required in order to service this development, please contact Southern Water, Sparrowgrove House Sparrowgrove, Otterbourne, Hampshire SO21 2SW (Tel: 0330 303 0119) or www.southernwater.co.uk".

Yours sincerely


Developer Services

SOUTHERN WATER

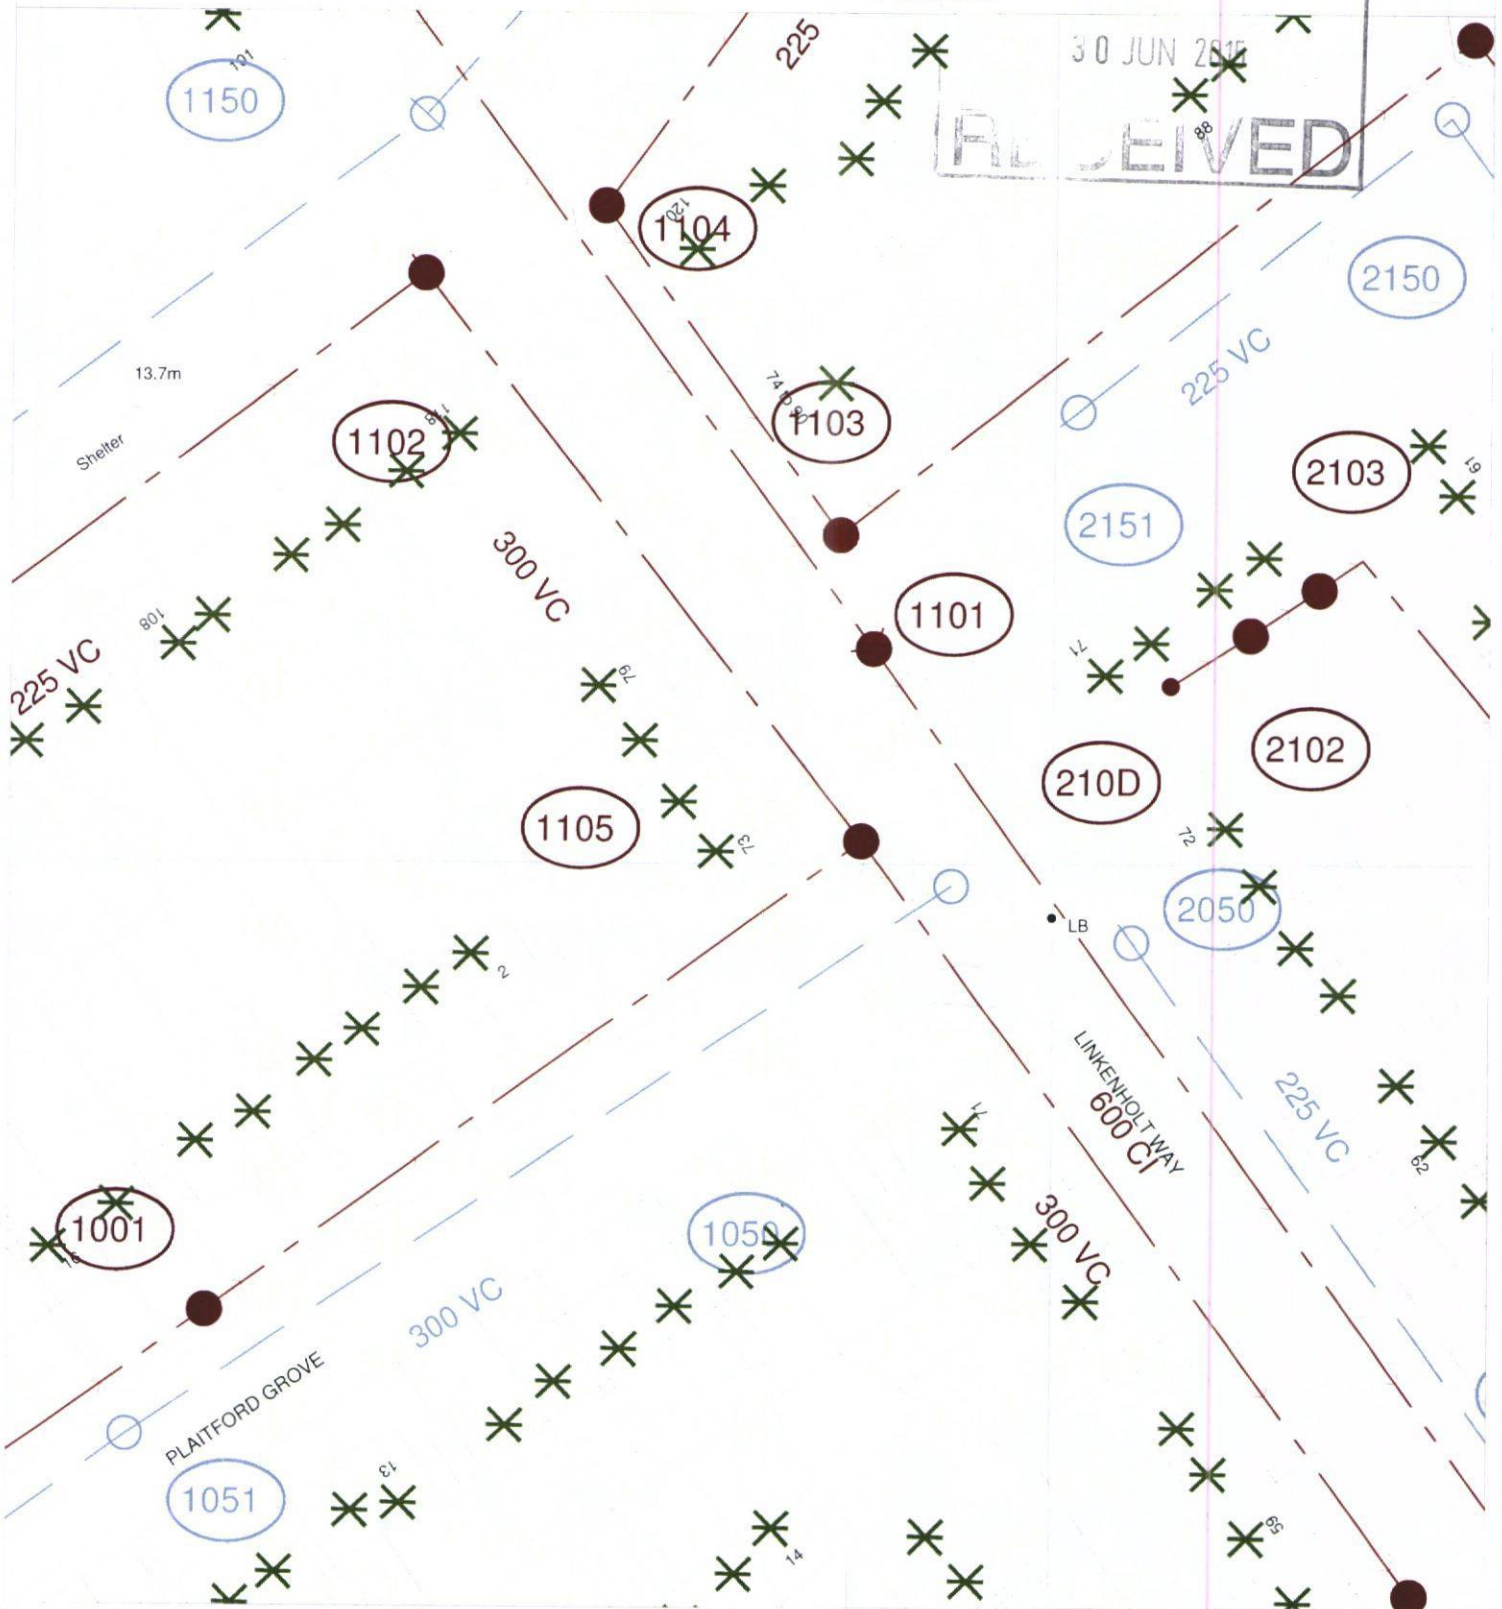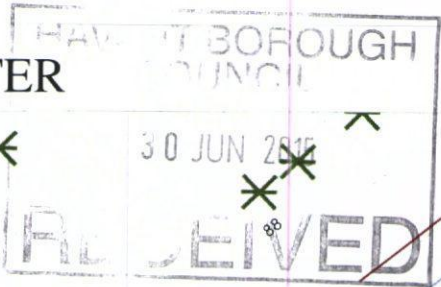

The positions of pipes shown on this plan are believed to be correct, but Southern Water Services Ltd accept no responsibility in the event of inaccuracy. The actual positions should be determined on site.

Based upon Ordnance Survey Digital Data with the permission of the controller of HMSO. Crown Copyright Reserved Licence No. WU1298530

O.S. REF: SU7008SW

Scale: 1:625

Screen Print

WARNING: BAC pipes are constructed of Bonded Asbestos Cement
WARNING: Unknown (UNK) materials may include Bonded Asbestos Cement



Printed By: banuh

Date: 23-6-2015

Southern Water MapGuide Browser

Requested By: