


Proposed Site Section through Block A 1:200



Proposed Site Section 1:200

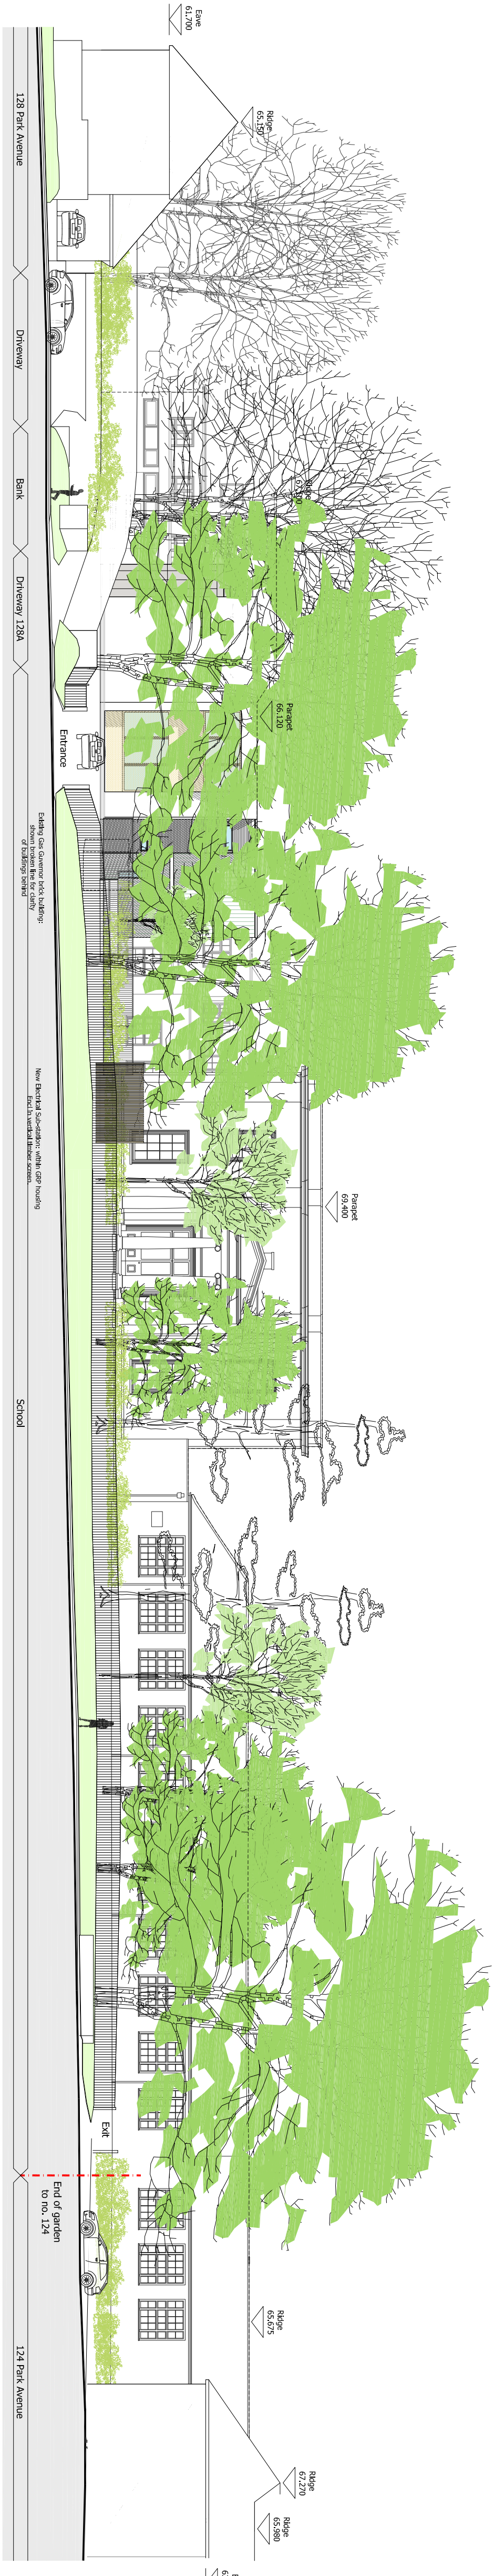

Proposed Site Section 1:200
Street Elevation from Park Avenue (frontage trees not shown for clarity of buildings behind).

Purbrook Park School

Extensions, Internal Remodelling and External Works

[illegible]